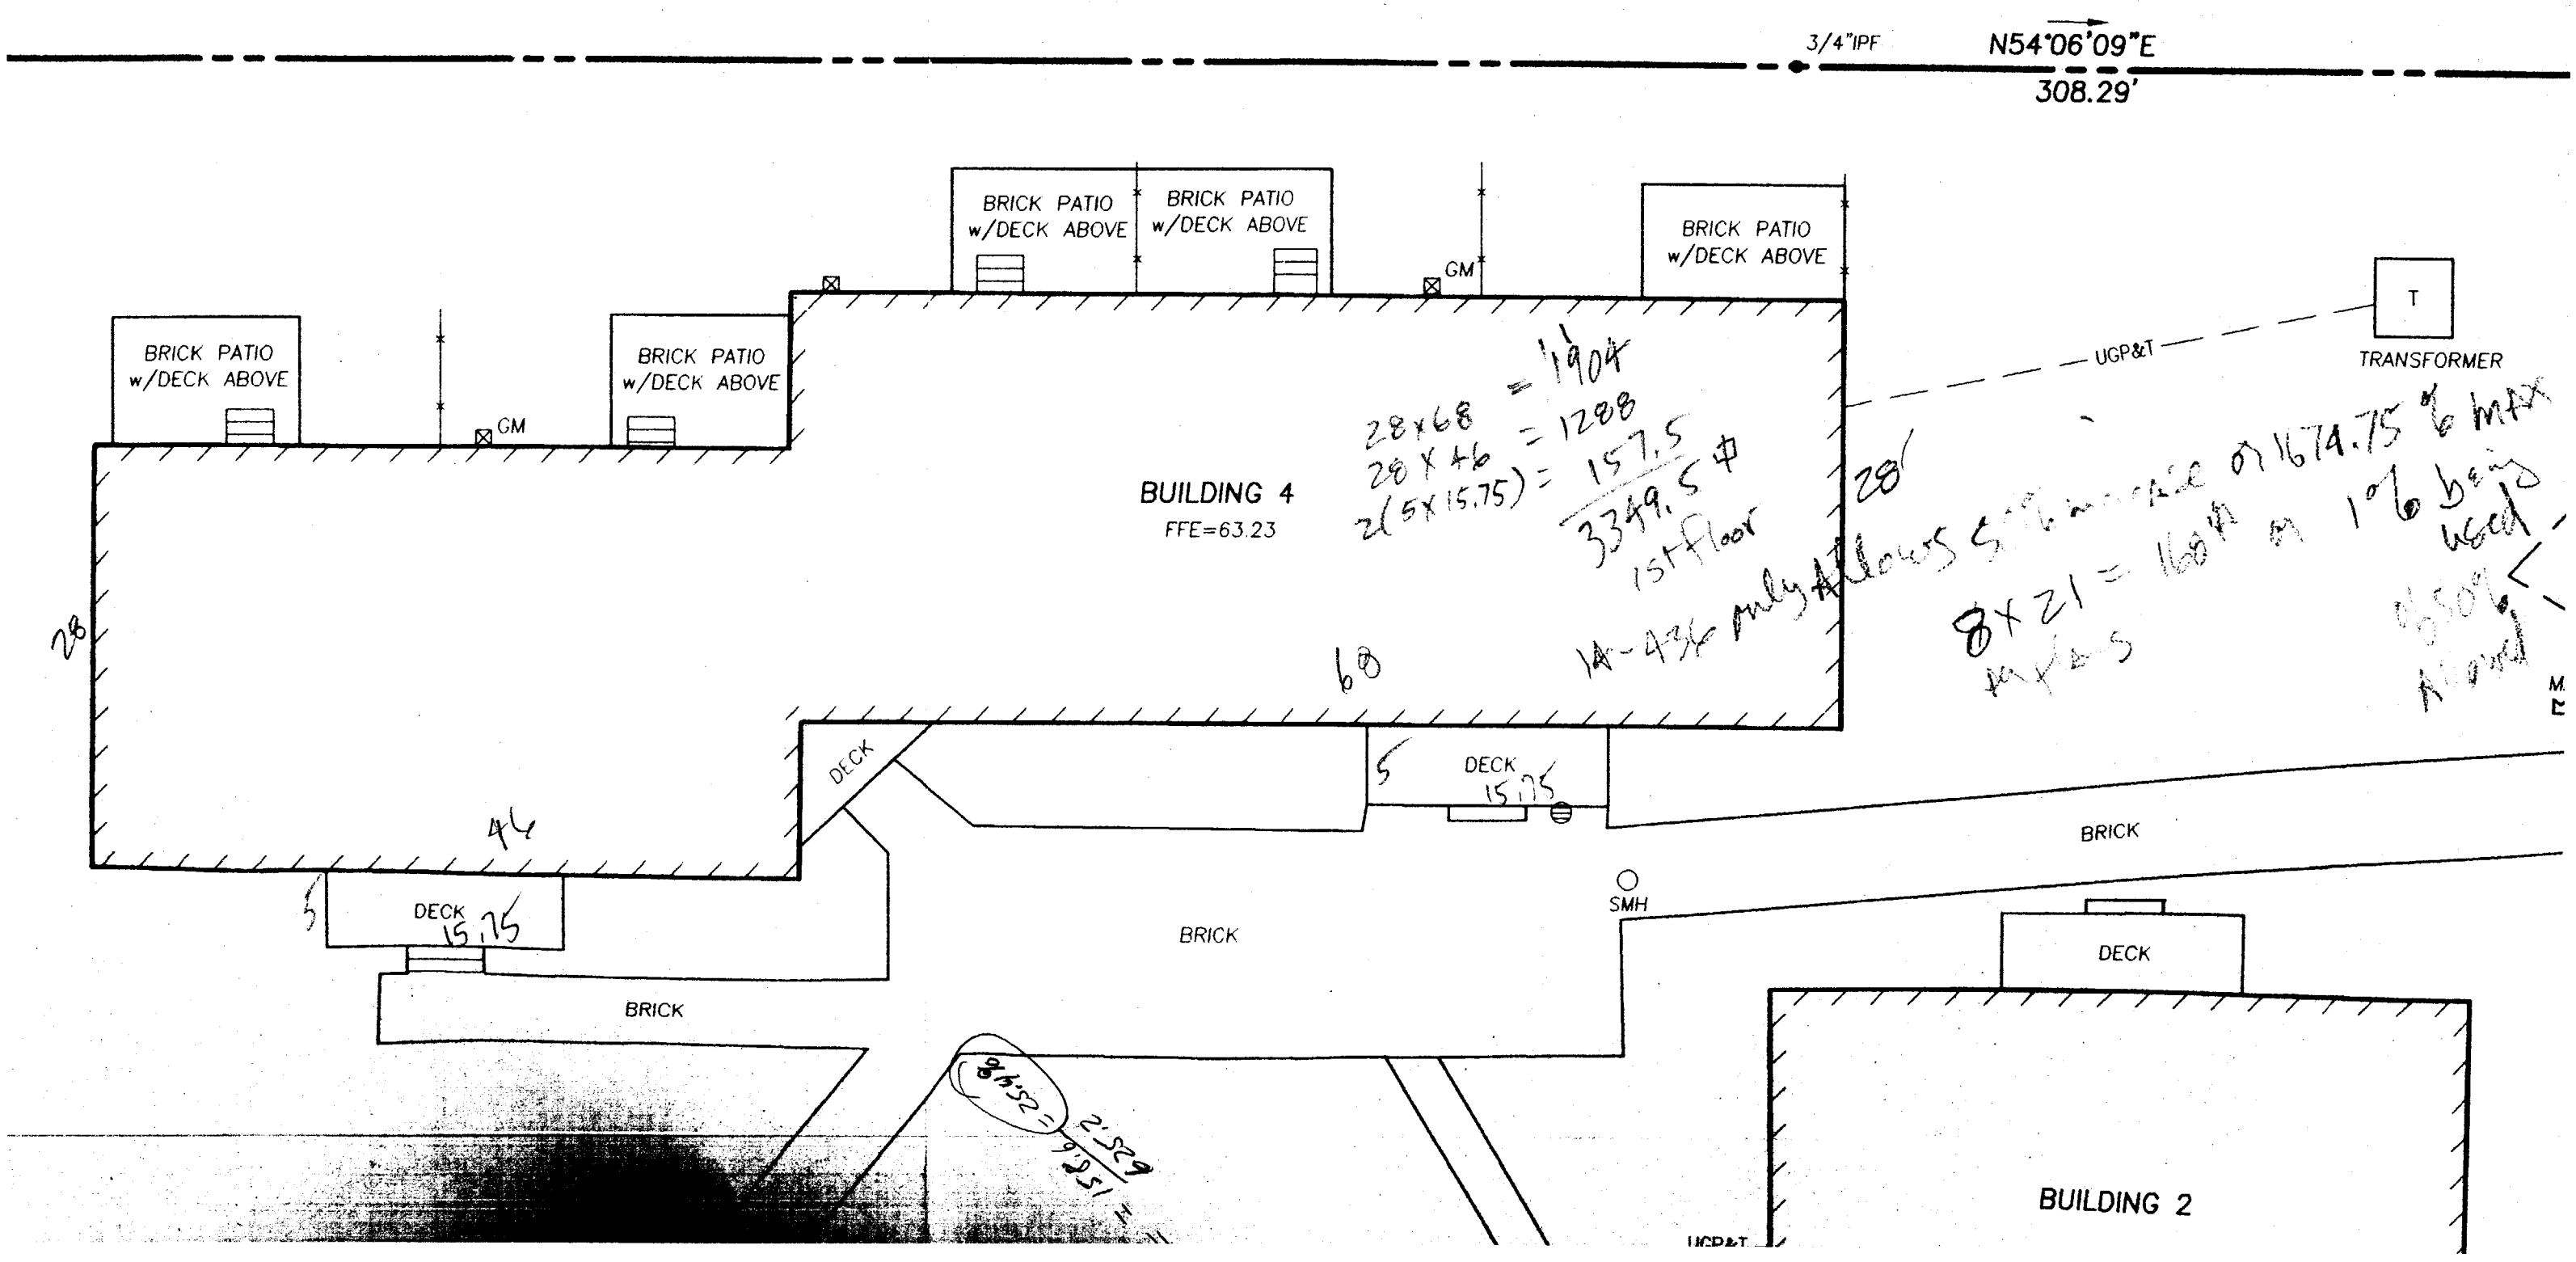
3/4"IPF
N54°06'09"E
308.29'
BRICK PATIO w/DECK ABOVE
BRICK PATIO w/DECK ABOVE
BRICK PATIO w/DECK ABOVE
BRICK PATIO w/DECK ABOVE
BRICK PATIO w/DECK ABOVE
GM
GM
T
TRANSFORMER
UGP&T
BUILDING 4
FFE=63.23
28x68 = 1904
28 x 46 = 1288
2(5x15.75) = 157.5
3349.5 ft
1st floor
14-436 only Allows 50% increase or 1674.75 % max
8x21 = 168 ft or 1% being used
28
28
68
46
5
DECK
DECK
15.75
DECK
15.75
BRICK
BRICK
BRICK
SMH
DECK
BUILDING 2
UGP&T