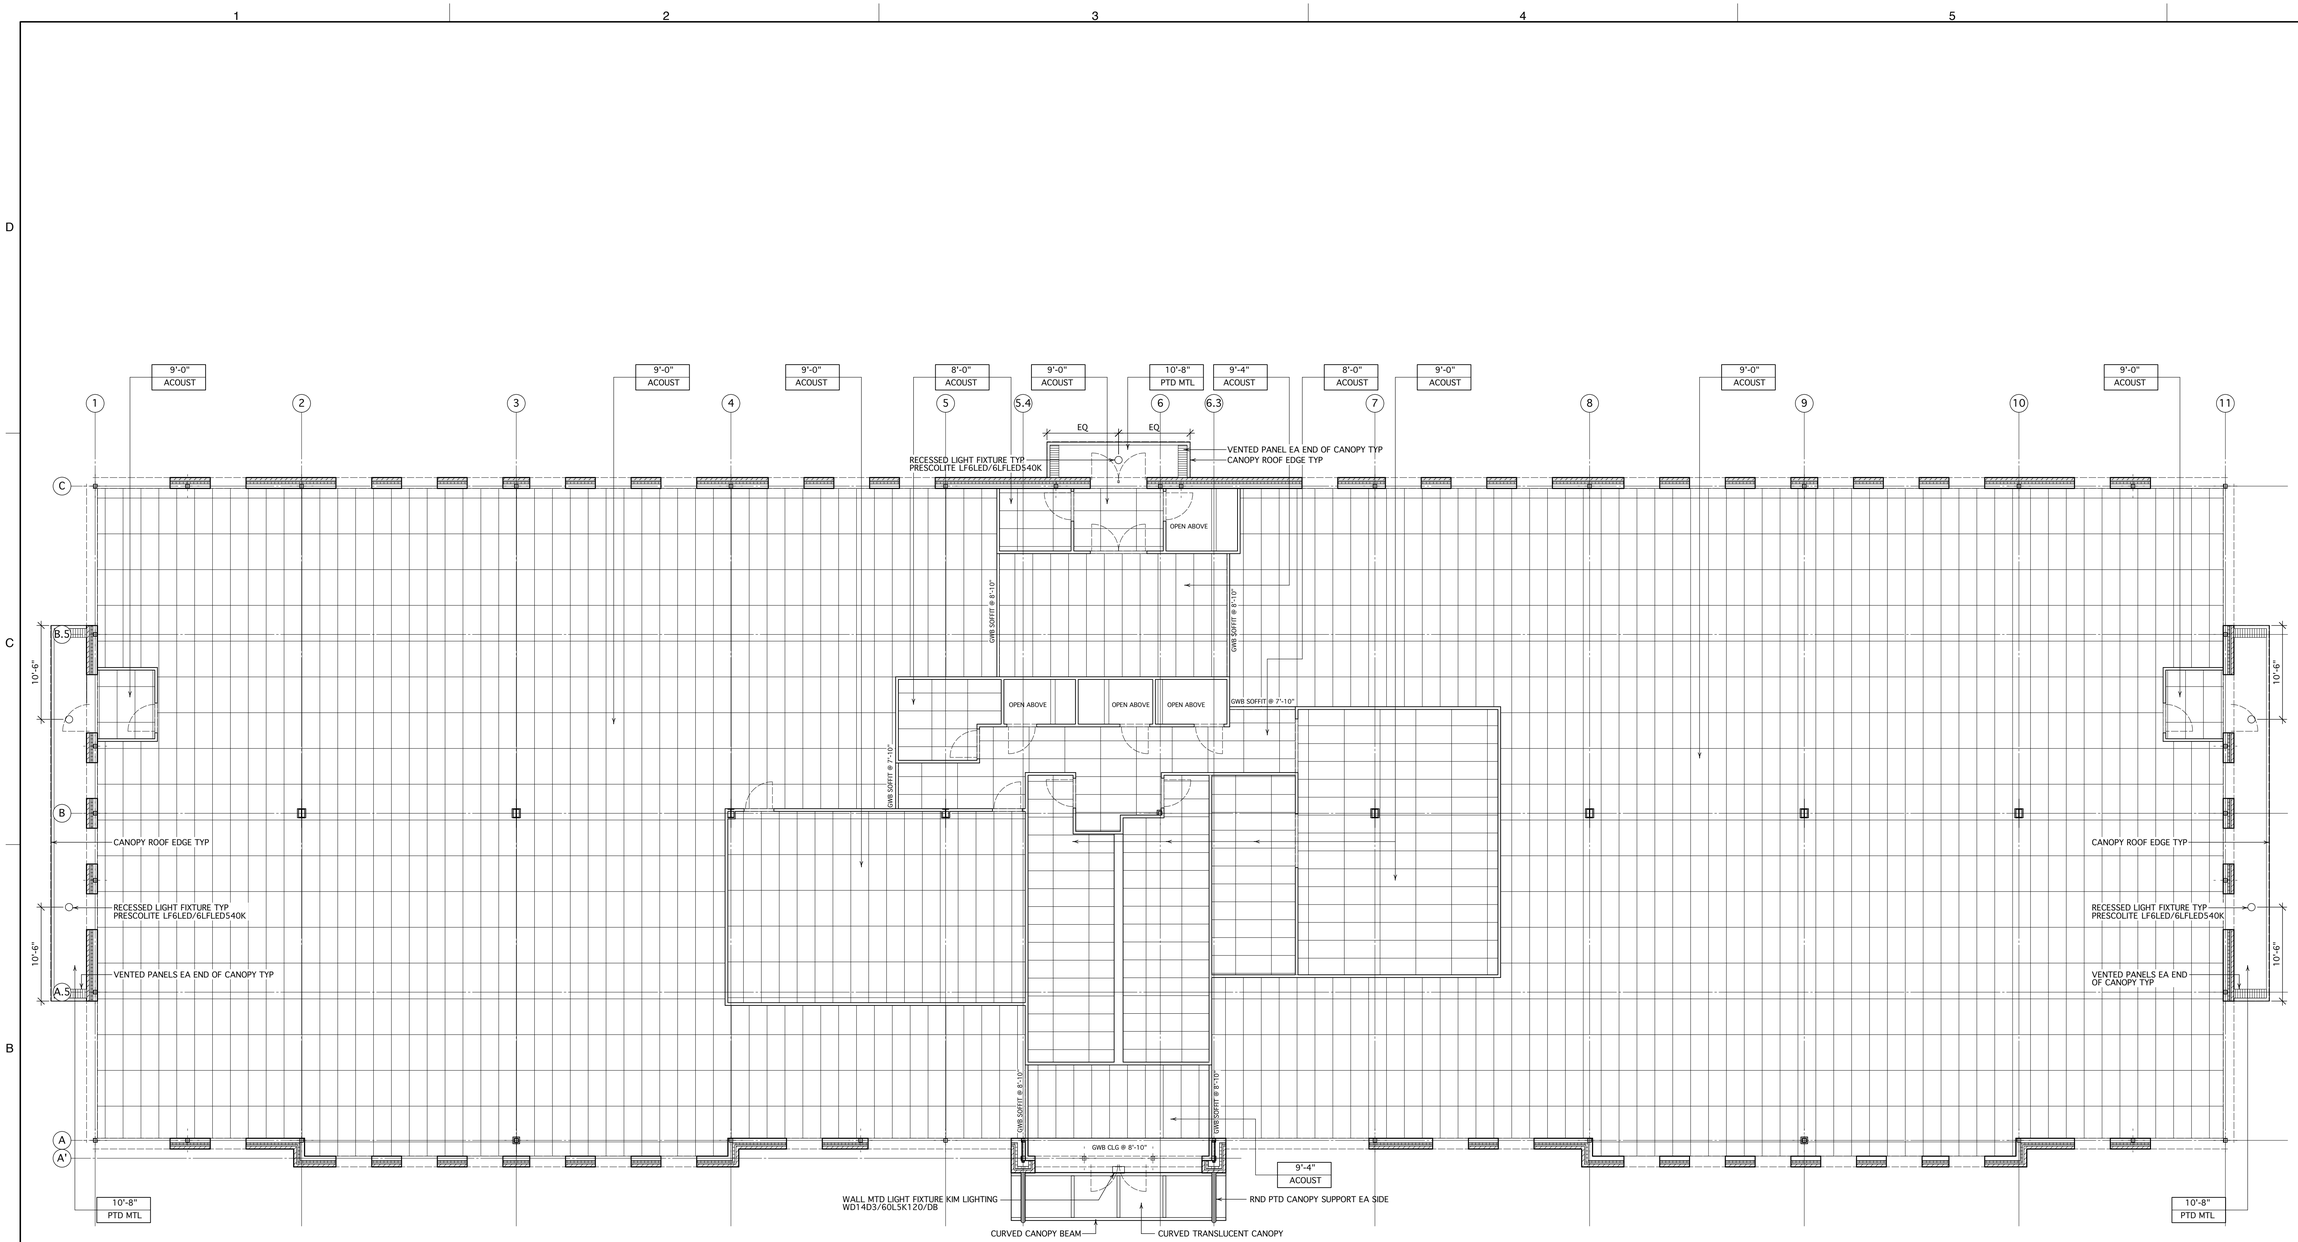

1 / A-102 REFLECTED CEILING PLAN
Scale: 1/8" = 1'-0"

NOTE: LIGHTING DESIGN, FIXTURE LAYOUT AND ANY ASSOCIATED CHANGES TO THE GRID LAYOUT SHOWN ON THIS DRAWING SHALL BE THE RESPONSIBILITY OF THE ELECTRICAL DESIGN/BUILD CONTRACTOR MADE IN CONJUNCTION WITH THE OWNER.

CEILING LEGEND

9'-0" / ACOUST	CEILING HEIGHT / CEILING MATERIAL
	2'-0" x 4'-0" SUSPENDED ACOUSTICAL CEILING TILE

© HKTA / architects, inc. 2011

Design Firm
HKTA / architects, inc.
482 Congress Street Suite 502
Portland, Maine 04101
phone: 207 . 774 . 6016
fax: 207 . 774 . 9128
email: hkta@hkta.com
HKTA / architects

Consultant
Pinkham & Greer
380 U.S. Route 1
Falmouth, Maine 04105

REGISTERED ARCHITECT
ROBERT HOWE
No. 1241
STATE OF MAINE

Project Title
NEW OFFICE BUILDING
J.B. BROWN & SONS
901 Washington Avenue
Portland, Maine

Mark	Date	Description
-		

Issue/Revision	-
Project ID	2010020
CAD File Name	-
Drawn By	
Checked By	
Issue Date:	5-17-11
Plot Date:	
Reviewed by	
Designed by	reh
Submitted By	
Drawing Code	-

Sheet Title
Reflected Ceiling Plan
-

Drawing No.
A-102