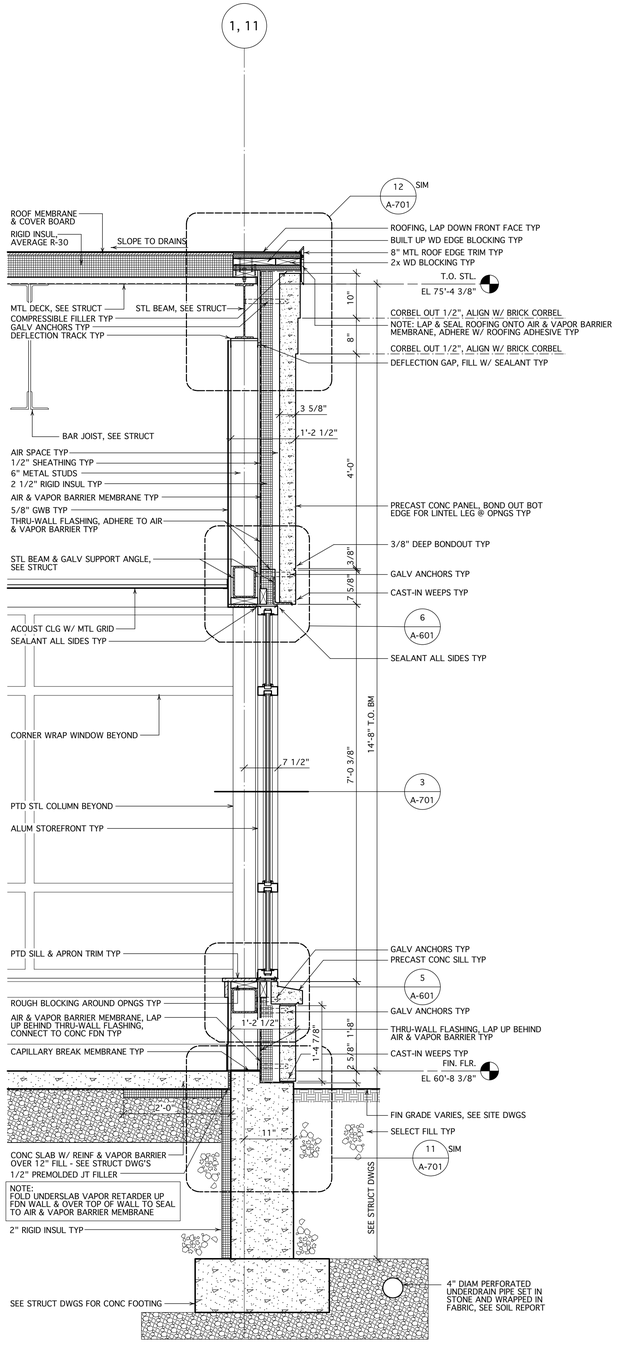


3 A-801 WALL SECTION @ PRECAST PANELS
Scale: 3/4" = 1'-0"

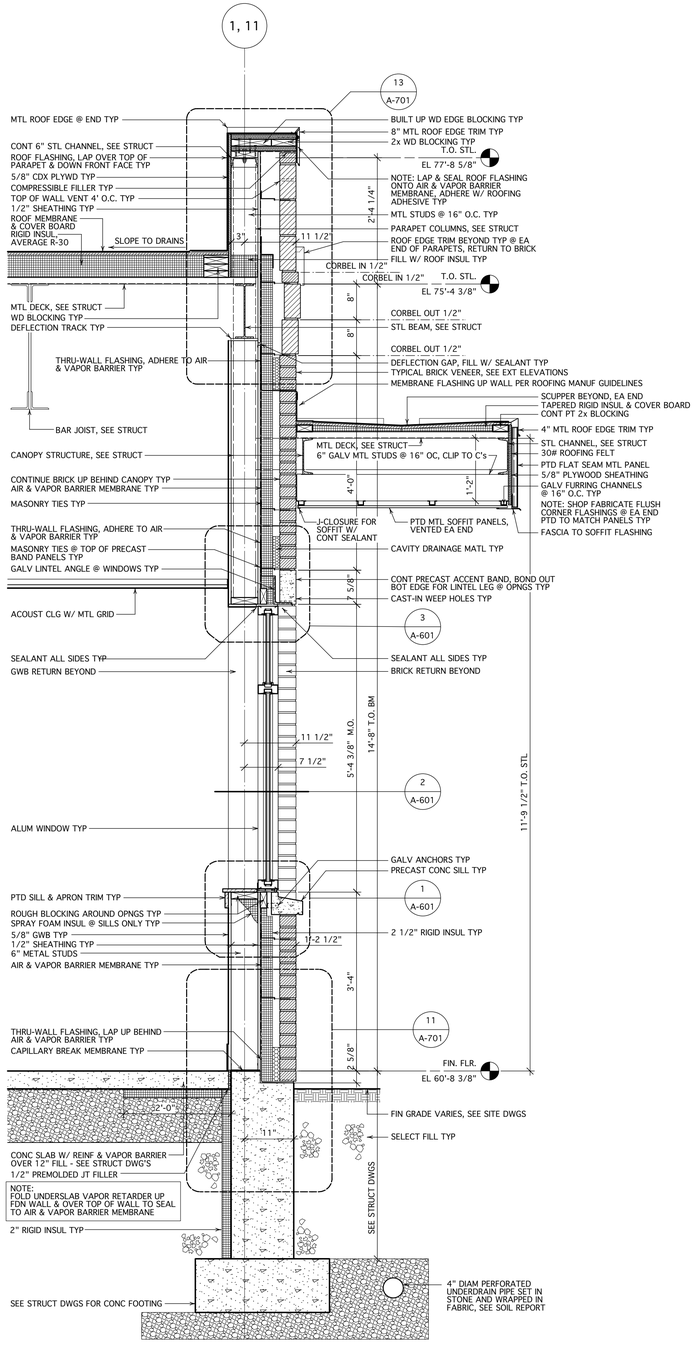


2 A-801 WALL SECTION @ END CANOPY
Scale: 3/4" = 1'-0"

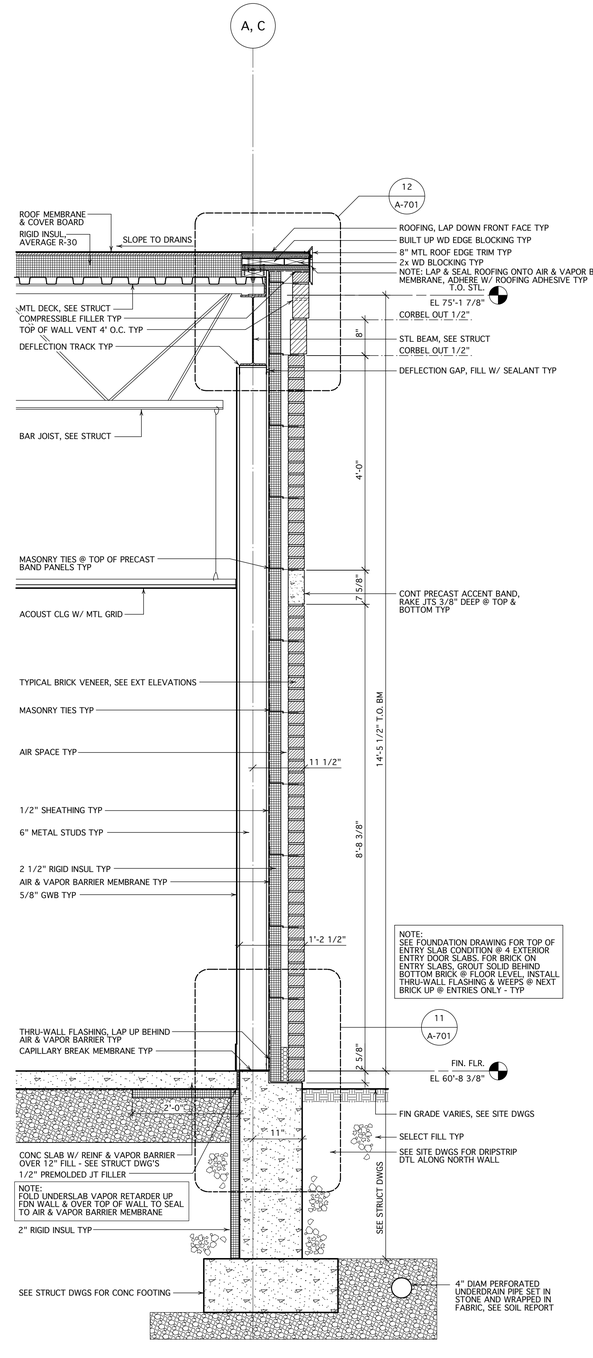


1 A-801 TYP EXT WALL SECTION
Scale: 3/4" = 1'-0"

Design Firm
HKTA / architects
HKTA / architects, inc.
482 Congress Street Suite 502
Portland, Maine 04101
phone: 207 . 774 . 6016
fax: 207 . 774 . 9128
email: hkta@hkta.com

Consultant
Pinkham & Greer
380 U.S. Route 1
Falmouth, Maine 04105

REGISTERED ARCHITECT
ROBERT HOWE
No. 1241
STATE OF MAINE

Project Title
NEW OFFICE BUILDING
J.B. BROWN & SONS
901 Washington Avenue
Portland, Maine

| Mark | Date | Description |
|---|---|---|
| ' | ' | ' |

| | |
|---|---|
| Issue/Revision | - |
| Project ID | 2010020 |
| CAD File Name | - |
| Drawn By | |
| Checked By | |
| Issue Date: | 5-17-11 |
| Plot Date: | |
| Reviewed by | |
| Designed by | reh |
| Submitted By | |
| Drawing Code | - |

Sheet Title
Wall Sections
-

Drawing No.
A-801
12 of 21

© HKTA / architects, inc. 2011