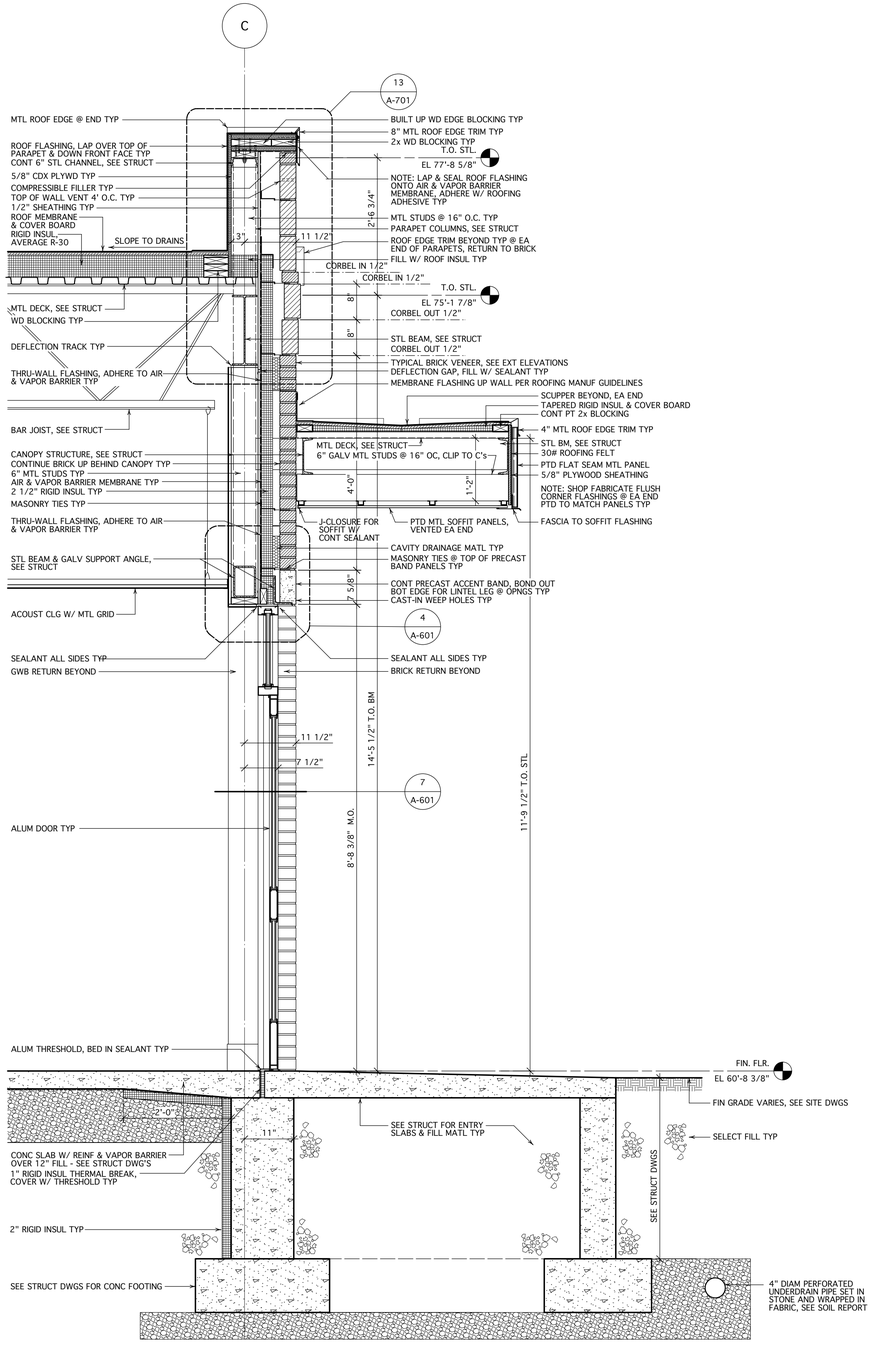

2 A-802 WALL SECTION @ SIDE CANOPY
Scale: 3/4" = 1'-0"

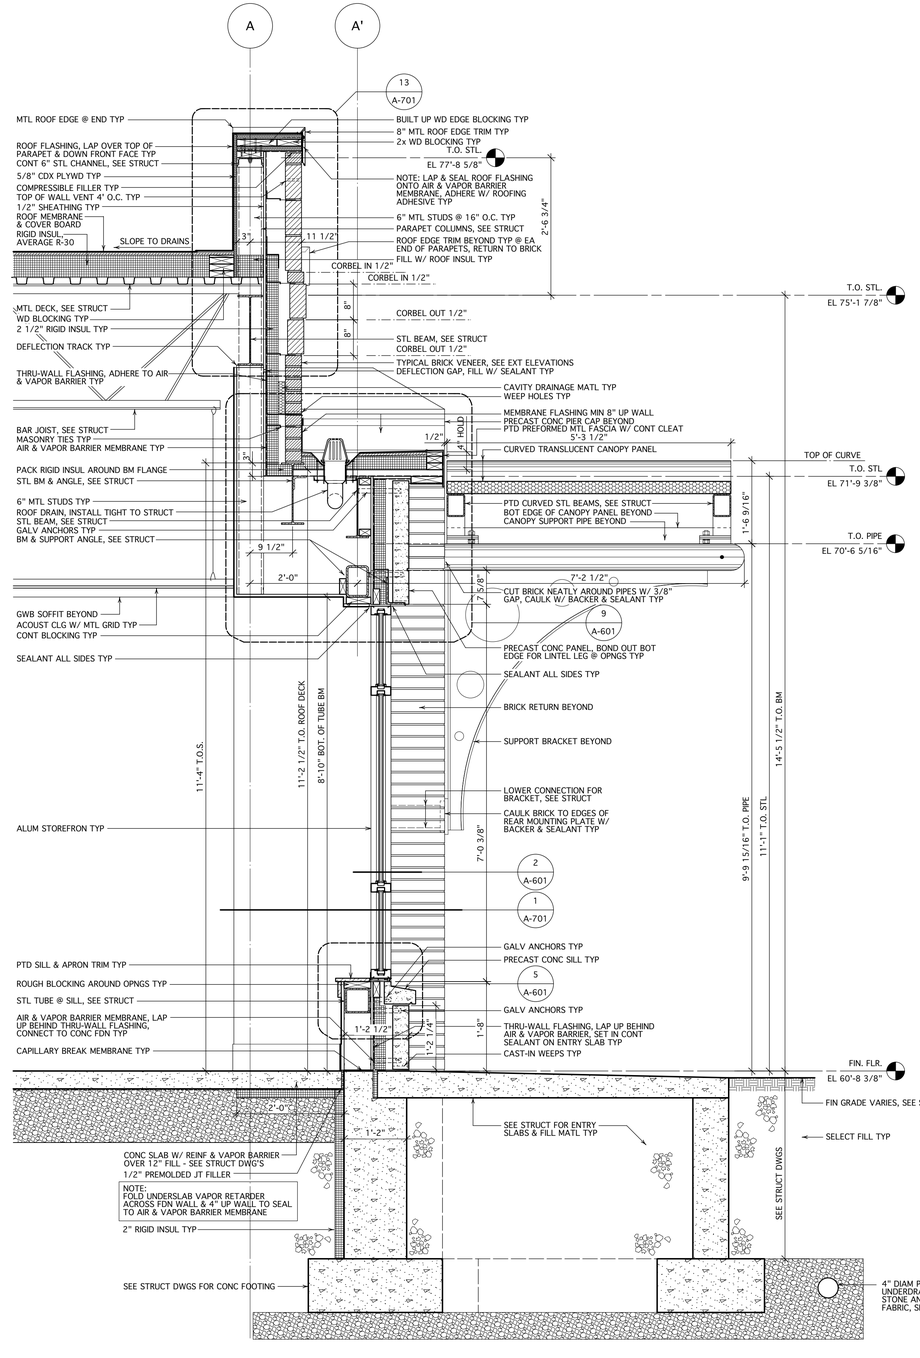

1 A-802 WALL SECTION @ CANOPY
Scale: 3/4" = 1'-0"

Design Firm
HKTA / architects
HKTA / architects, inc.
482 Congress Street Suite 502
Portland, Maine 04101
phone: 207 . 774 . 6016
fax: 207 . 774 . 9128
email: hkta@hkta.com

Consultant
Pinkham & Greer
380 U.S. Route 1
Falmouth, Maine 04105

REGISTERED ARCHITECT
ROBERT HOWE
No. 1241
STATE OF MAINE

Project Title
NEW OFFICE BUILDING
J.B. BROWN & SONS
901 Washington Avenue
Portland, Maine

Mark	Date	Description

Issue/Revision	-
Project ID	2010020
CAD File Name	-
Drawn By	
Checked By	
Issue Date:	5-17-11
Plot Date:	
Reviewed by	
Designed by	reh
Submitted By	
Drawing Code	-

Sheet Title
Wall Sections
-

Drawing No.
A-802
13 of 21

© HKTA / architects, inc. 2011