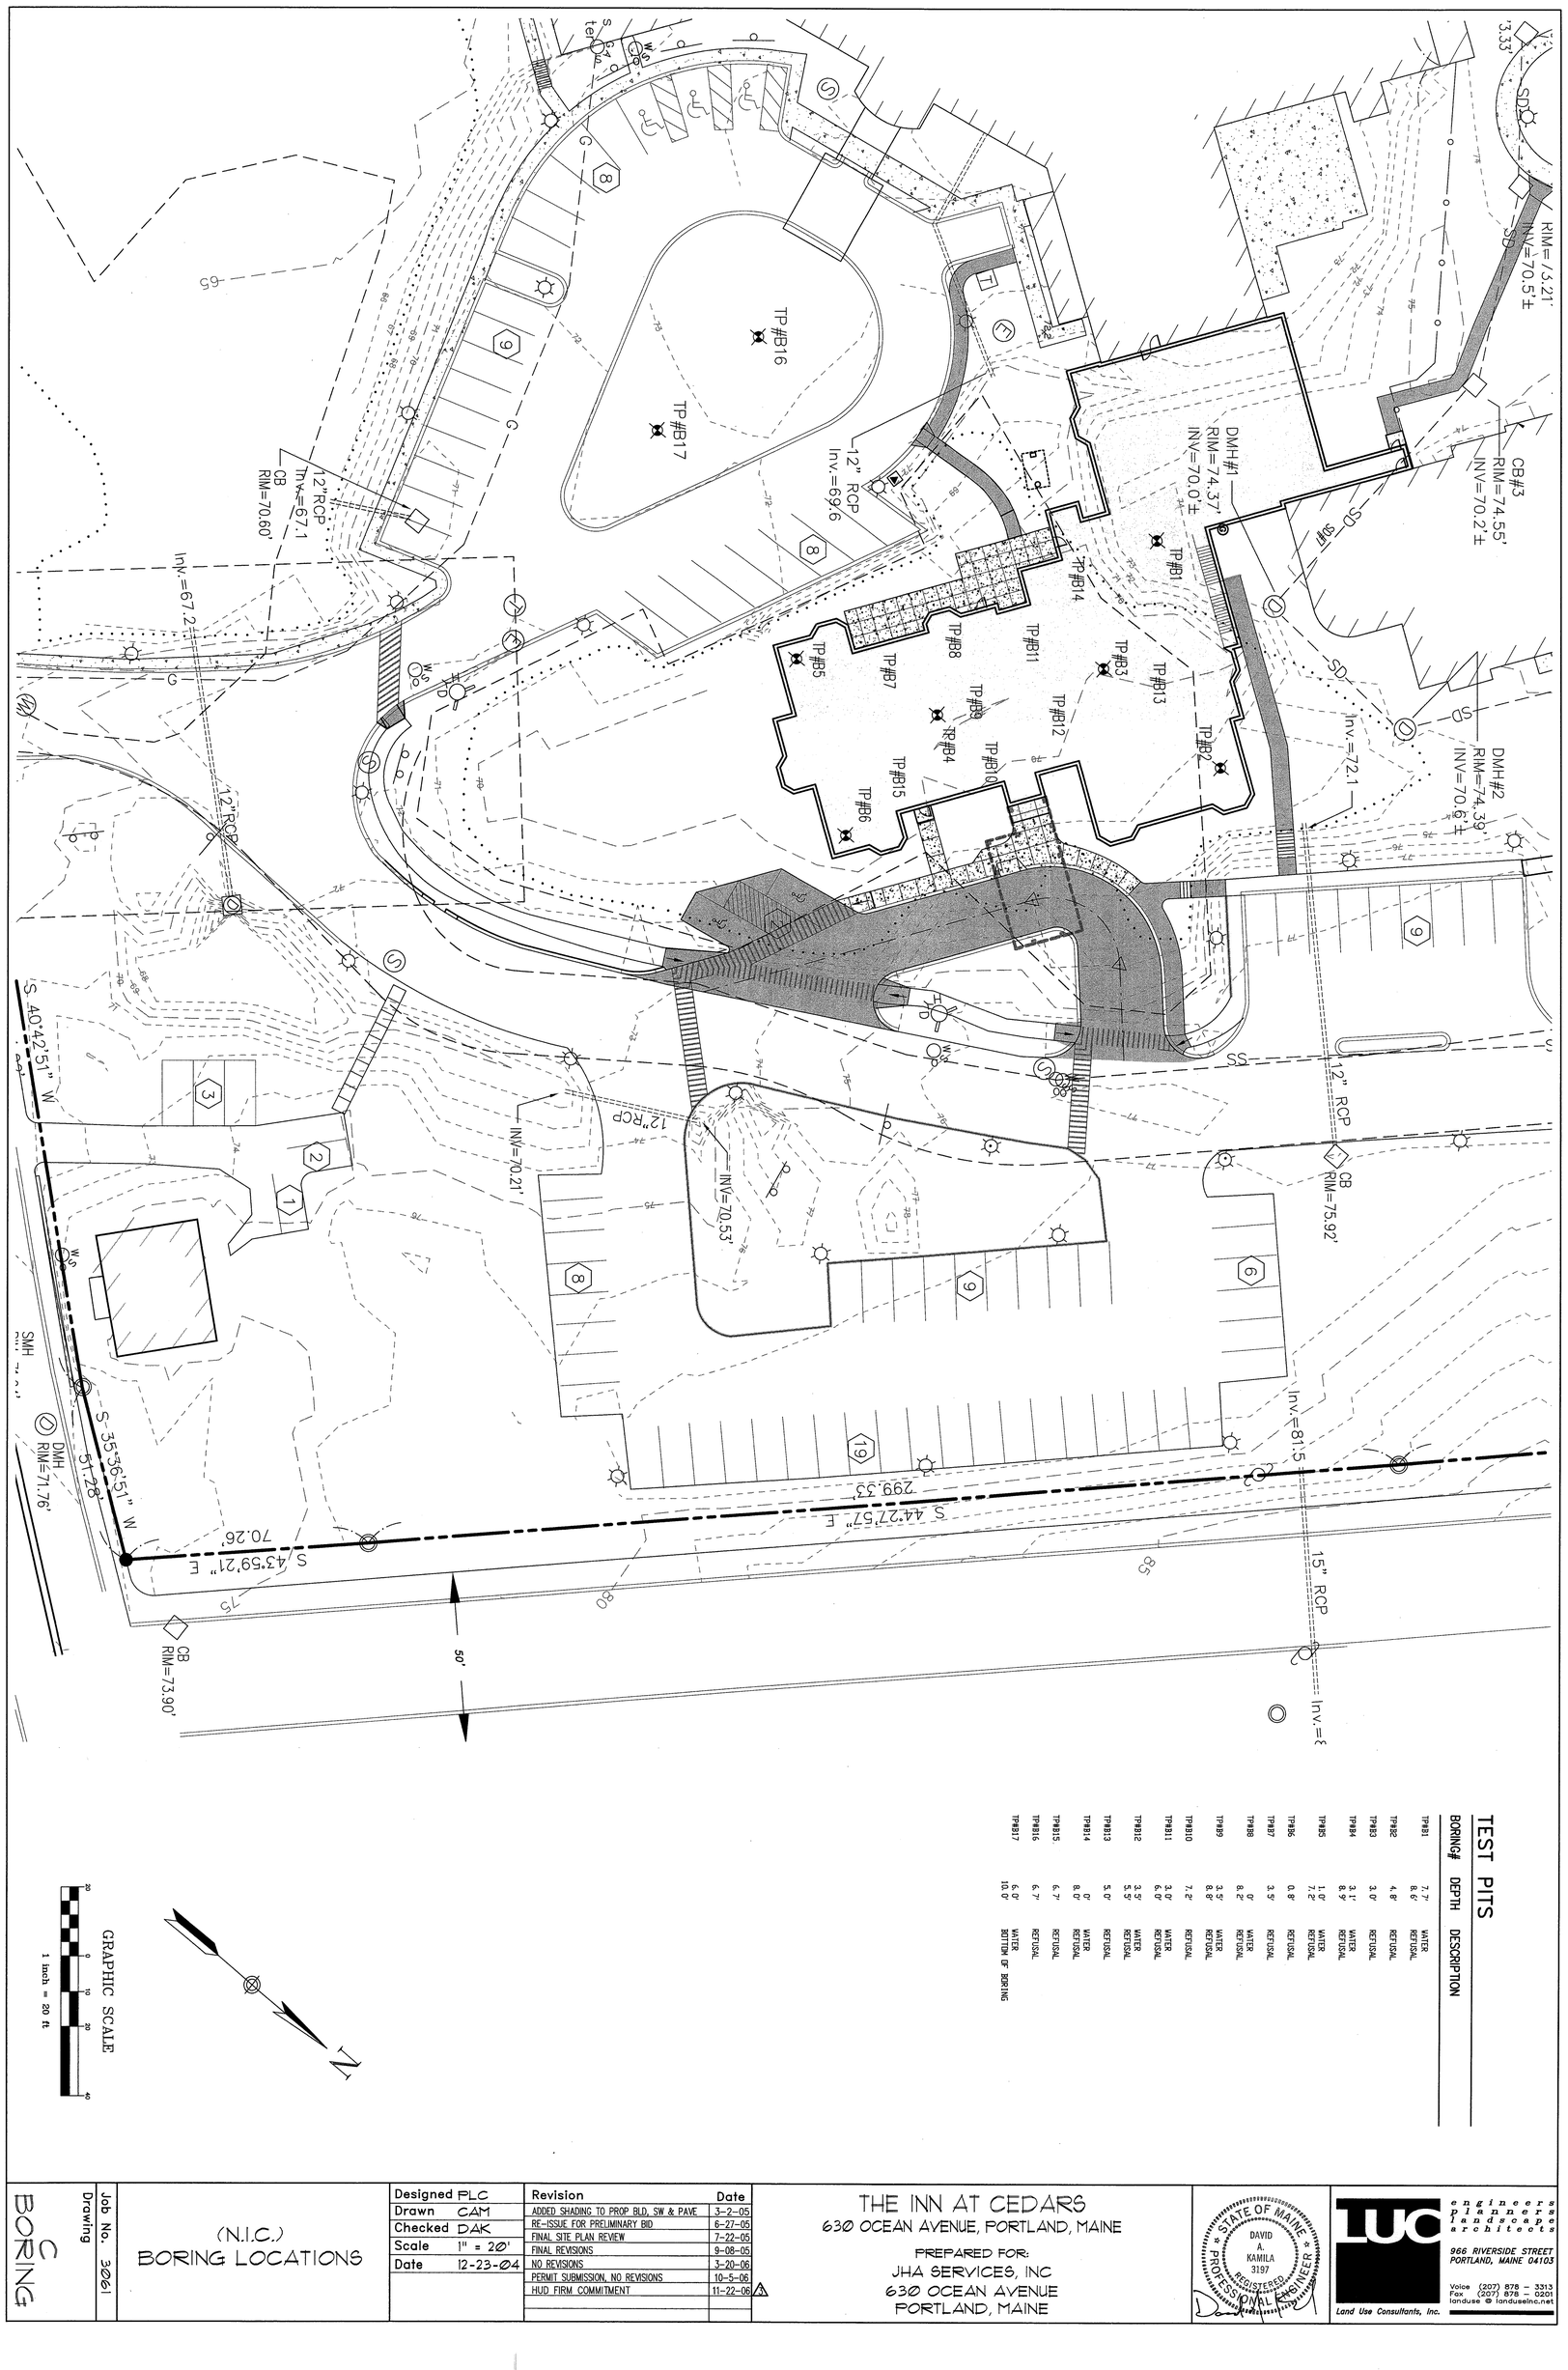

TEST PITS

BORING#	DEPTH	DESCRIPTION
TP#B1	7.7'	WATER
	8.6'	REFUSAL
TP#B2	4.8'	REFUSAL
TP#B3	3.0'	REFUSAL
TP#B4	3.1'	WATER
	8.9'	REFUSAL
TP#B5	1.0'	WATER
	7.2'	REFUSAL
TP#B6	0.8'	REFUSAL
TP#B7	3.5'	REFUSAL
TP#B8	0.0'	WATER
	8.2'	REFUSAL
TP#B9	3.5'	WATER
	8.8'	REFUSAL
TP#B10	7.2'	REFUSAL
TP#B11	3.0'	WATER
	6.0'	REFUSAL
TP#B12	3.5'	WATER
	5.5'	REFUSAL
TP#B13	5.0'	REFUSAL
TP#B14	0.0'	WATER
	8.0'	REFUSAL
TP#B15	6.7'	REFUSAL
TP#B16	6.7'	REFUSAL
TP#B17	6.0'	WATER
	10.0'	BOTTOM OF BORING

C BORING

Job No. 3061

Drawing

(N.I.C.)
BORING LOCATIONS

Designed	PLC
Drawn	CAM
Checked	DAK
Scale	1" = 20'
Date	12-23-04

Revision	Date
ADDED SHADING TO PROP BLD, SW & PAVE	3-2-05
RE-ISSUE FOR PRELIMINARY BID	6-27-05
FINAL SITE PLAN REVIEW	7-22-05
FINAL REVISIONS	9-08-05
NO REVISIONS	3-20-06
PERMIT SUBMISSION, NO REVISIONS	10-5-06
HUD FIRM COMMITMENT	11-22-06

THE INN AT CEDARS
630 OCEAN AVENUE, PORTLAND, MAINE

PREPARED FOR:
JHA SERVICES, INC
630 OCEAN AVENUE
PORTLAND, MAINE

STATE OF MAINE
DAVID A. KAMILA
3197
REGISTERED PROFESSIONAL ENGINEER

Land Use Consultants, Inc.
engineers planners landscape architects
966 RIVERSIDE STREET
PORTLAND, MAINE 04103
Voice (207) 878 – 3313
Fax (207) 878 – 0201
landuse @ landuseinc.net