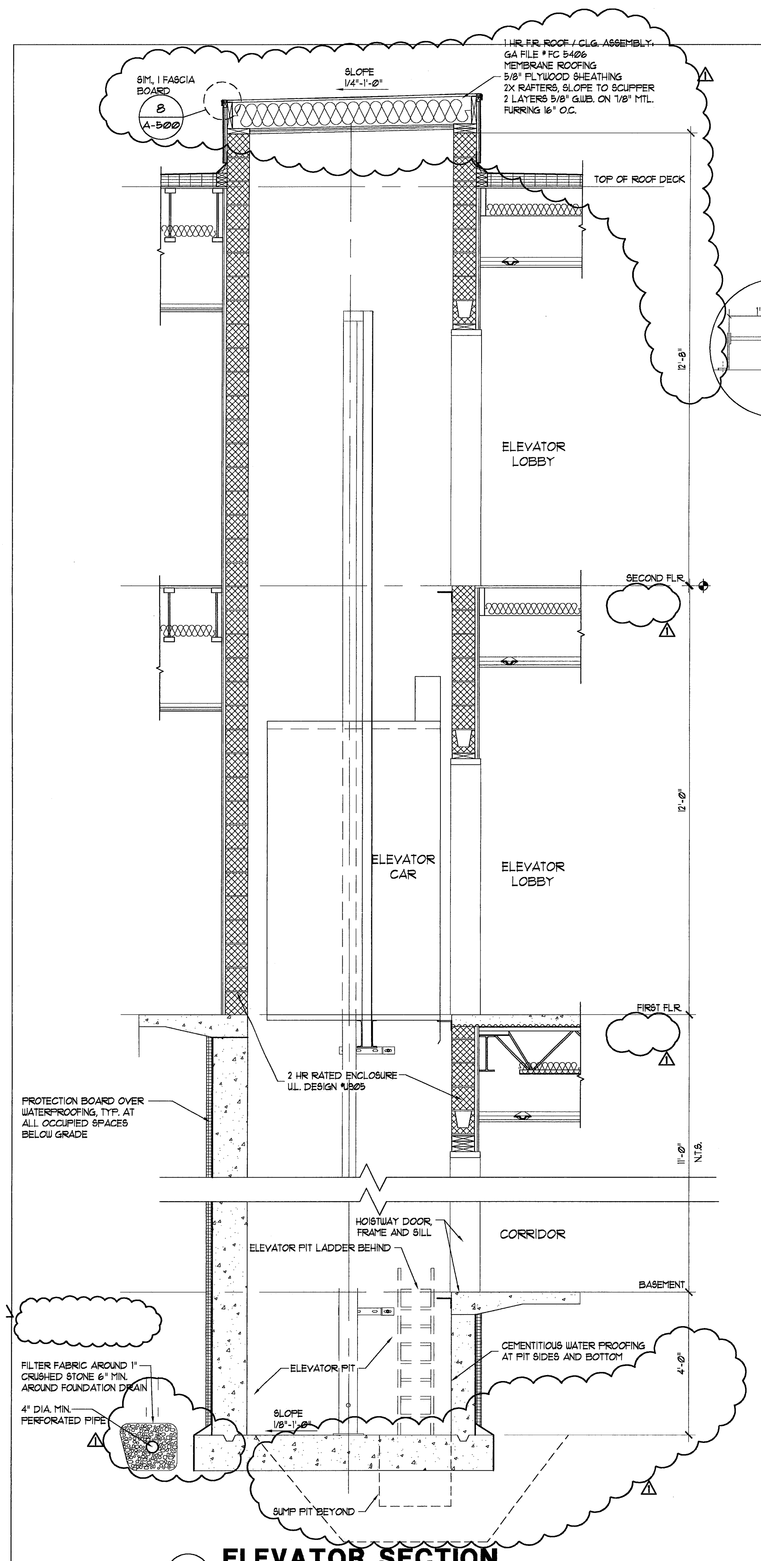

1 ELEVATOR SECTION
SCALE: 1/2" = 1'-0"

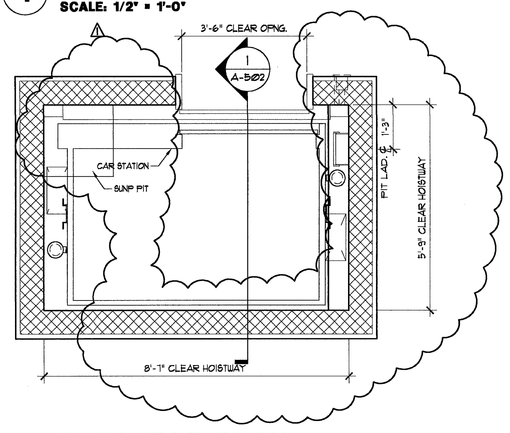

2 ELEVATOR PLAN
SCALE: 1/2" = 1'-0"

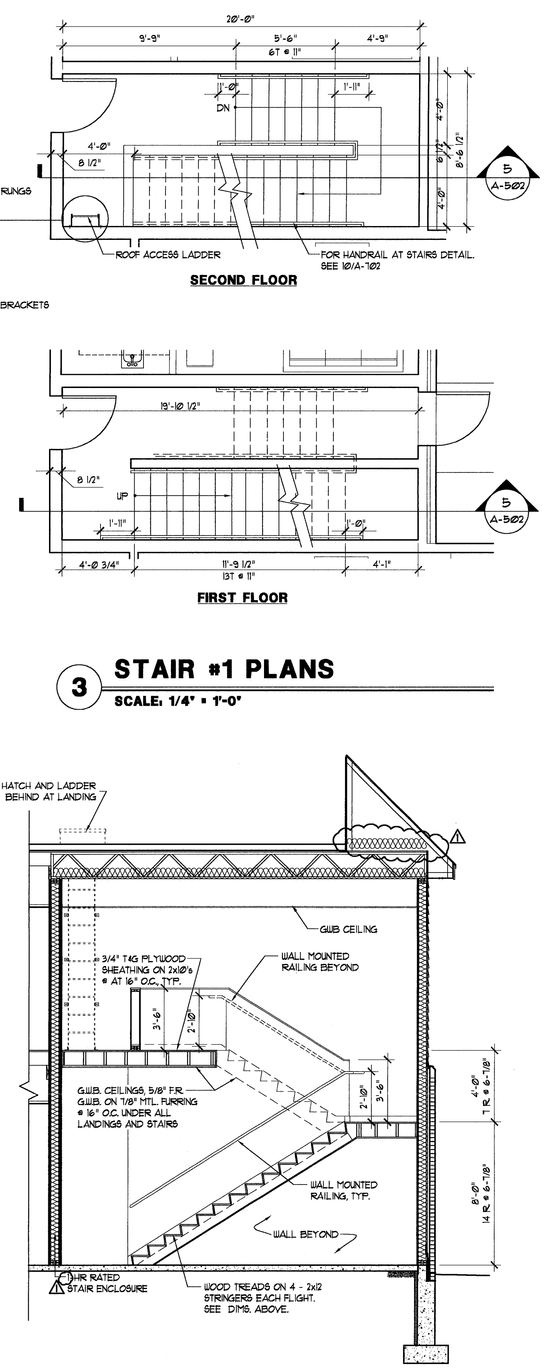

3 STAIR #1 PLANS
SCALE: 1/4" = 1'-0"

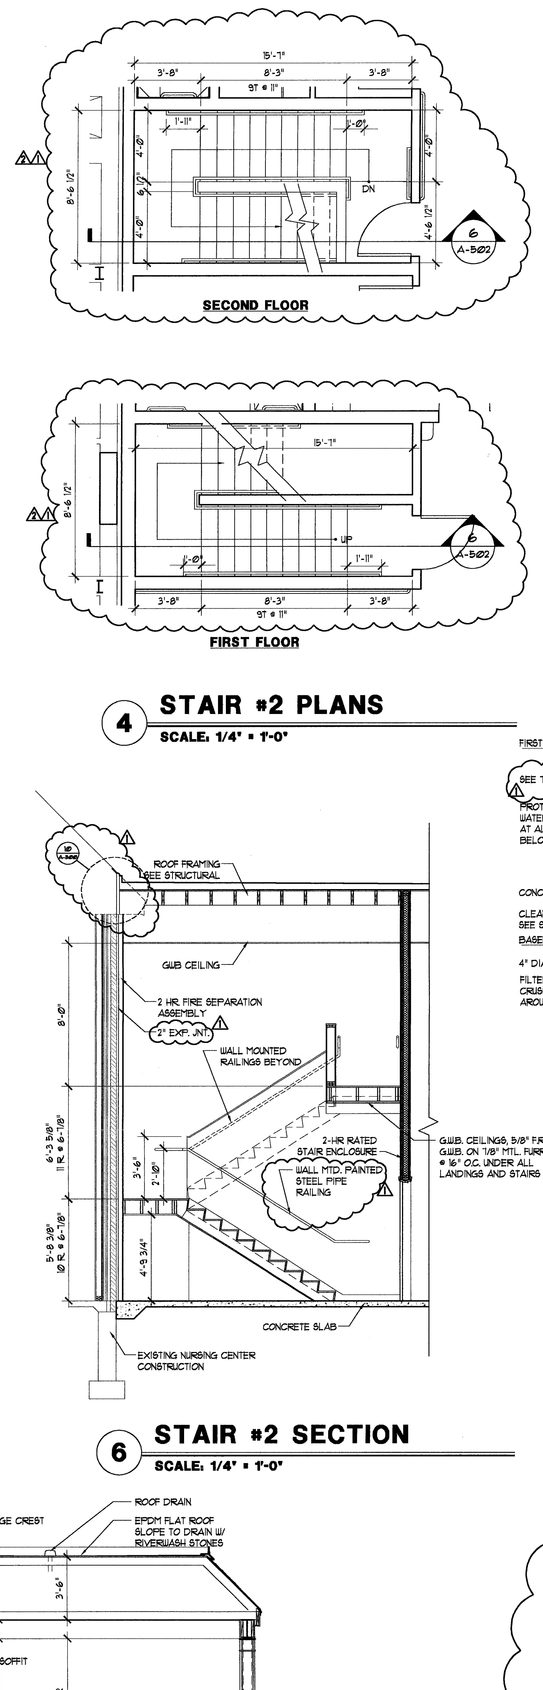

4 STAIR #2 PLANS
SCALE: 1/4" = 1'-0"

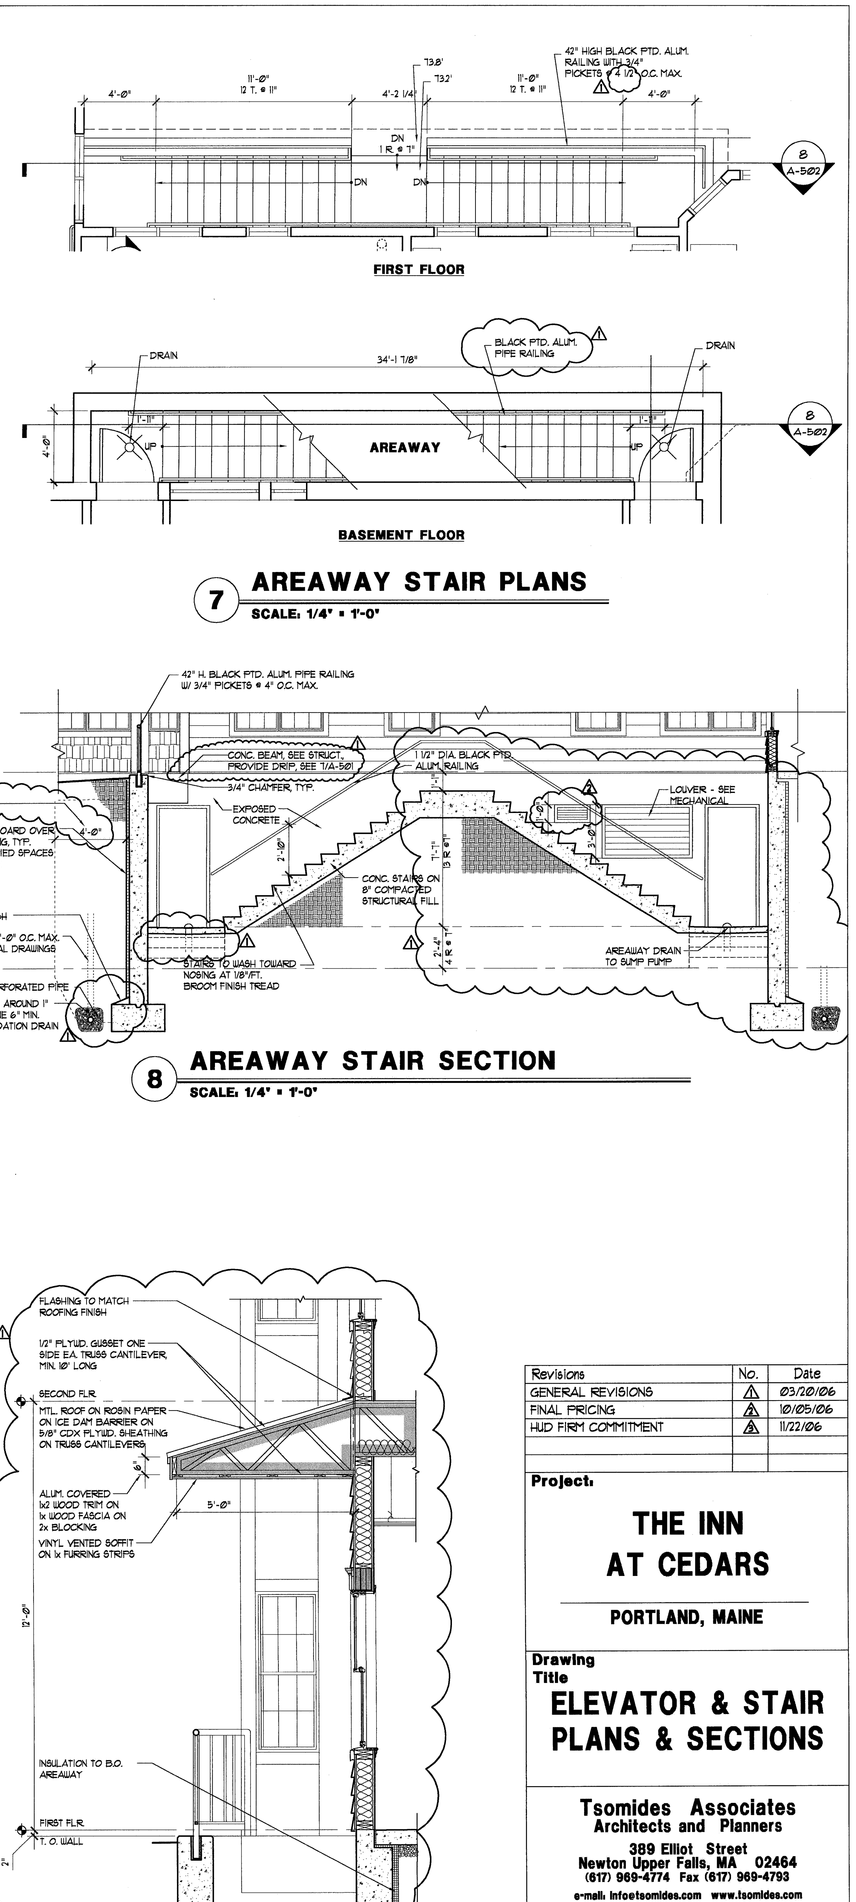

7 AREAWAY STAIR PLANS
SCALE: 1/4" = 1'-0"

5 STAIR #1 SECTION
SCALE: 1/4" = 1'-0"

6 STAIR #2 SECTION
SCALE: 1/4" = 1'-0"

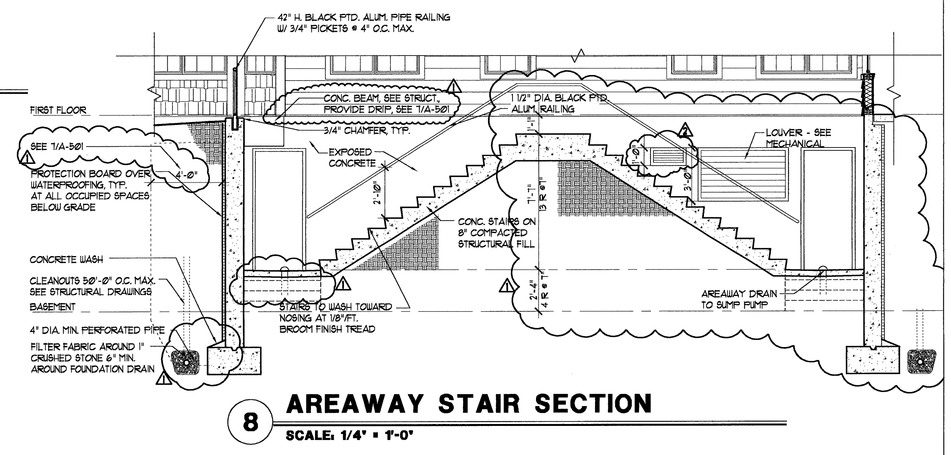

8 AREAWAY STAIR SECTION
SCALE: 1/4" = 1'-0"

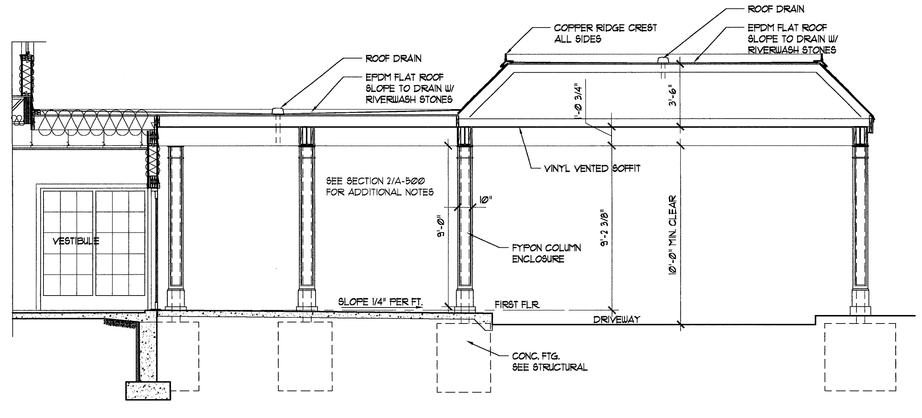

9 PORTE COCHERE SECTION
SCALE: 1/2" = 1'-0"

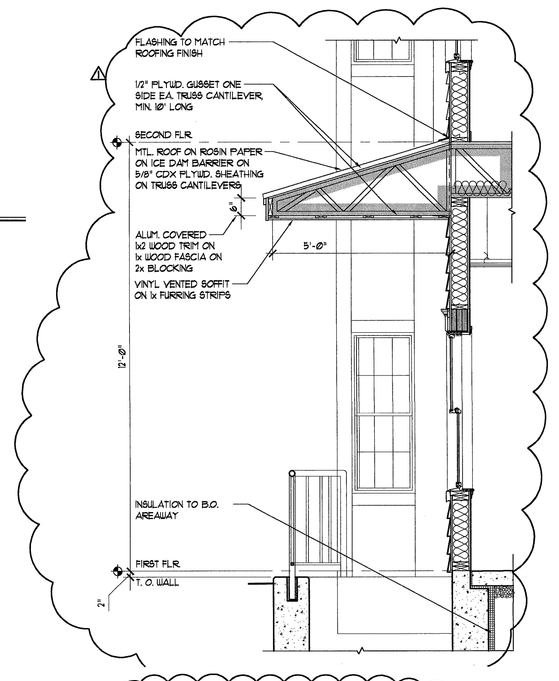

10 AREAWAY ROOF DETAIL
SCALE: 1/2" = 1'-0"

Revisions	No.	Date
GENERAL REVISIONS	1	03/20/06
FINAL PRICING	2	10/05/06
HUD FIRM COMMITMENT	3	11/22/06

Project:

THE INN AT CEDARS

PORTLAND, MAINE

Drawing Title

ELEVATOR & STAIR PLANS & SECTIONS

Tsomides Associates
Architects and Planners
389 Elliot Street
Newton Upper Falls, MA 02464
(617) 969-4774 Fax (617) 969-4793
e-mail. info@tsomides.com www.tsomides.com

REGISTERED ARCHITECT CONSTANTINE TSOMIDES STATE OF MAINE

DRAWN BY	SJZ
DATE ISSUED	6/24/05 BID SET
SCALE	AS NOTED
DRAWING NUMBER	A-502