DOOR SCHEDULE

DOOR NO.	DOOR LOCATION	DOOR SIZE WDTH	DOOR SIZE HGT	DOOR SIZE THK	DOOR MAT'L.	DOOR TYPE	HDW SET	FRAME MAT'L.	FRAME TYPE	DETAILS (SEE DTLS. A-601) HEAD	DETAILS JAMB	DETAILS THRSHLD.	FIRE LABEL	NOTES
	BASEMENT													
001	CORRIDOR TO AREAWAY	3'-0"	6'-8"	1 3/4"	INSUL. H.M.	B	20	H.M.	3	11	11	14		
002	CORRIDOR TO AREAWAY	3'-0"	6'-8"	1 3/4"	INSUL. H.M.	B	20	H.M.	3	11	11	14		
003	CORRIDOR TO STORAGE	3'-0"	6'-8"	1 3/4"	H.M.	B	1	H.M.	3	4	4		45 MIN.	
004	CORRIDOR TO EMER. GENERATOR	3'-0"	6'-8"	1 3/4"	H.M.	B	11	H.M.	3	4	4		90 MIN.	
005	CORRIDOR TO MECHANICAL	PR. 3'-0"	6'-8"	1 3/4"	H.M.	B	11	H.M.	3	4	4		45 MIN.	
006	CORRIDOR TO STORAGE	3'-0"	6'-8"	1 3/4"	H.M.	B	1	H.M.	3	4	4		45 MIN.	
007	CORRIDOR TO ELEV. MECH.	3'-0"	6'-8"	1 3/4"	H.M.	B	1	H.M.	3	4	4		90 MIN.	
008	CORRIDOR TO MECHANICAL	3'-6"	6'-8"	1 3/4"	H.M.	B	11	H.M.	3	4	4		45 MIN.	
	FIRST FLOOR													
101	VESTIBULE TO EXTERIOR	PR. 4'-0"	6'-8"	1 3/4"	ALUM.	E	SEE 08460	ALUM.		9	9	14		AUTO SLIDE DOOR
102	VESTIBULE TO LOBBY	PR. 4'-0"	6'-8"	1 3/4"	ALUM.	E	SEE 08460	ALUM.		10	10			AUTO SLIDE DOOR
103	RECEPTION TO OFFICE	3'-0"	6'-8"	1 3/4"	SC. WD.	A	19	WD.	1	3	3		20 MIN.	
104	OFFICE TO STORAGE	2'-6"	6'-8"	1 3/4"	SC. WD.	A	2	WD.	1	3	3			
105	CORRIDOR TO TOILET	3'-0"	6'-8"	1 3/4"	SC. WD.	A	28	WD.	1	3	3		20 MIN.	
106	CORRIDOR TO LAUNDRY	3'-0"	6'-8"	1 3/4"	SC. WD.	A	1	WD.	1	3	3		20 MIN.	
107	LAUNDRY TO ELEC.	PR. 2'-0"	6'-8"	1 3/4"	H.M.	B	4	H.M.	3	4	4		60 MIN.	
108	CORRIDOR TO STUDY	3'-0"	6'-8"	1 3/4"	WD/GLASS	C	19	WD	1	3	3		20 MIN.	F.R. GLASS
109	CORRIDOR TO EXERCISE	3'-0"	6'-8"	1 3/4"	WD/GLASS	C	16	WD	1	3	3		20 MIN.	F.R. GLASS
110	CORRIDOR TO STAIR #2	3'-0"	6'-8"	1 3/4"	H.M.	D	16	H.M.	2	6	6		90 MIN.	
111	CORRIDOR TO NURSING CENTER	PR. 3'-0"	6'-8"	1 3/4"	H.M.	D	18	H.M.	2	6	6		90 MIN.	
112	SITTING TO PORCH	3'-0"	6'-8"	1 3/4"	WD CLAD/GLASS	C	20	WD	1			14		H.C. THRESHOLD
113	CORRIDOR TO KITCHEN	3'-0"	6'-8"	1 3/4"	SC. WD.	A	19	WD	2	6	6		60 MIN.	
114	CORRIDOR TO JANITOR	3'-0"	6'-8"	1 3/4"	H.M.	A	19	H.M.	2	5	5		60 MIN.	
115	KITCHEN TO JANITOR	3'-0"	6'-8"	1 3/4"	H.M.	B	1	H.M.	3	4	4			
116	KITCHEN TO DINING	3'-0"	6'-8"	1 3/4"	H.M.	D	23	H.M.	2	5	5			SOUNDPROOF DOOR
117	DINING TO EXTERIOR	3'-0"	6'-8"	1 3/4"	WD CLAD/GLASS	C	21	WD	1			14		H.C. THRESHOLD
118	CORRIDOR TO DINING	PR. 3'-0"	6'-8"	1 3/4"	WD/GLASS	C	3	WD	1	3	3		20 MIN.	CERAMIC F.R. GLASS
119	CORRIDOR TO PRIVATE DINING	3'-0"	6'-8"	1 3/4"	SC. WD.	A	19	WD	2	6	6		60 MIN.	
120	CORRIDOR TO STAIR #1	3'-0"	6'-8"	1 3/4"	H.M.	D	16	H.M.	2	6	6		90 MIN.	
121	STAIR TO EXTERIOR	3'-0"	6'-8"	1 3/4"	INSUL. H.M.	D	20	H.M.	3	12	12	14		
122	CORRIDOR TO ATRIUM	3'-0"	6'-8"	1 3/4"	H.M.	D	18	H.M.	2	6	6		90 MIN.	
123	ATRIUM COURTYARD TO CORR.	3'-0"	6'-8"	1 3/4"	INSUL. H.M.	D	30	H.M.	3			14		
124	COURTYARD TO SERVICE CONN.	PR. 3'-0"	6'-8"	1 3/4"	INSUL. H.M.	B	31	H.M.	3			14		MATCH EXIST. OPENING SIZE ADD PANIC DEVICES AND CYLINDERS
125	EXIST. CORR. TO EXT.	PR. 3'-0"	6'-8"	1 3/4"	INSUL. H.M.	B	31	H.M.	3			14		
	SECOND FLOOR													
201	CORRIDOR TO STAIR #1	3'-0"	6'-8"	1 3/4"	H.M.	D	16	H.M.	2	6	6		90 MIN.	
201A	CORRIDOR TO TOILET	3'-0"	6'-8"	1 3/4"	SC. WD.	A	28	WD	1	3	3		20 MIN.	
201B	SPA TO TOILET	3'-0"	6'-8"	1 3/4"	SC. WD.	A	19	WD	2	6	6		20 MIN.	
203	CORRIDOR TO SPA/TUB ROOM	3'-0"	6'-8"	1 3/4"	SC. WD.	A	19	WD	1	3	3		20 MIN.	
204	CORRIDOR TO ELECTRICAL	3'-0"	6'-8"	1 3/4"	H.M.	B	11	H.M.	2	6	6		60 MIN.	
205	CORRIDOR TO LAUNDRY	3'-0"	6'-8"	1 3/4"	SC. WD.	A	1	WD	1	3	3		20 MIN.	
206	ELEV. LOBBY TO MED.	3'-0"	6'-8"	1 3/4"	SC. WD.	A	19	WD	1	3	3		20 MIN.	
207	ELEV. LOBBY TO OFFICE	3'-0"	6'-8"	1 3/4"	SC. WD.	A	19	WD	1	3	3		20 MIN.	
208	SITTING TO DECK	3'-0"	6'-8"	1 3/4"	WD CLAD/GLASS	C	21	WD	1			14		H.C. THRESHOLD
209	CORRIDOR TO ACTIVITY	3'-0"	6'-8"	1 3/4"	SC. WD.	A	19	WD	1	3	3		20 MIN.	H.C. THRESHOLD
210	CORRIDOR TO ACTIVITY	3'-0"	6'-8"	1 3/4"	SC. WD.	A	19	WD	1	3	3		20 MIN.	
211	CORRIDOR TO STORAGE	3'-0"	6'-8"	1 3/4"	SC. WD.	A	1	WD	2	6	6		45 MIN.	
212	CORRIDOR TO STAIR #2	3'-0"	6'-8"	1 3/4"	H.M.	D	16	H.M.	2	6	6		90 MIN.	
	RESIDENT UNITS													
101	CORRIDOR TO UNIT FOYER	3'-0"	6'-8"	1 3/4"	H.M.	A	21	H.M.	2	6	6		20 MIN.	
102	FOYER TO CLOSET	2'-6"	6'-8"	1 3/8"	HC. WD.	A	25	WD	1	3	3			
103	BEDROOM TO BATHROOM	2'-10"	6'-8"	1 3/8"	HC. WD.	A	24	WD	1	2	2			
104	BEDROOM TO CLOSET	PR. 2'-0"	6'-8"	1 3/8"	HC. WD.	A	26	WD	1	1	1			SLIDING
105	LIVING ROOM TO BEDROOM	2'-10"	6'-8"	1 3/8"	HC. WD.	A	23	WD	1	3	3			
106	FOYER TO CLOSET	2'-0"	6'-8"	1 3/8"	HC. WD.	A	25	WD	1	3	3			
107	FOYER TO BATHROOM	2'-10"	6'-8"	1 3/8"	HC. WD.	A	24	WD	1	2	2			
108	FOYER TO CLOSET	PR. 2'-0"	6'-8"	1 3/8"	HC. WD.	A	26	WD	1	1	1			SLIDING
109	SITTING TO LIVING ROOM	2'-10"	6'-8"	1 3/8"	HC. WD.	A	23	WD	1	3	3			FUTURE, SEE UNIT PLAN
110	FOYER TO CLOSET	PR. 1'-9"	6'-8"	1 3/8"	HC. WD.	A	26	WD	1	1	1			SLIDING

NOTES:
1. FIRE RATED DOORS TO HAVE MAX. 1/8" UNDERCUT FROM BOTTOM OF DOOR TO FINISHED FLOOR SURFACE OR THRESHOLD BELOW. OTHER DOORS TO HAVE 1/4" UNDERCUT, U.O.N.
2. TRUE DIVIDED LIGHTS AT FIRST FLOOR INTERIOR AND EXTERIOR DOORS.

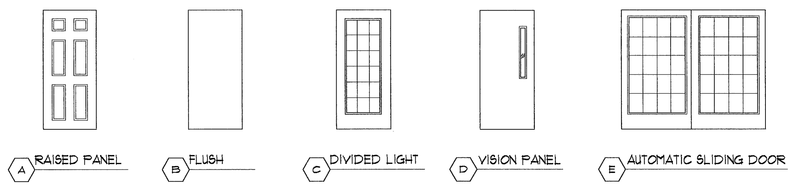

1 DOOR AND FRAME TYPES
SCALE: 1/4"=1'-0"

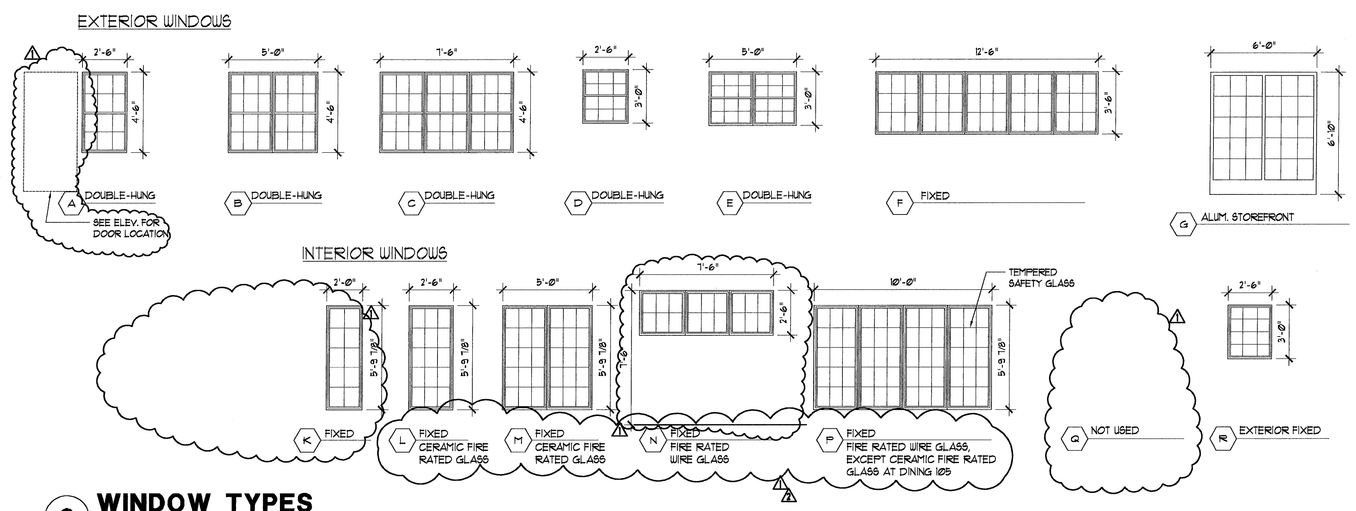

2 WINDOW TYPES
SCALE: 1/4"=1'-0"

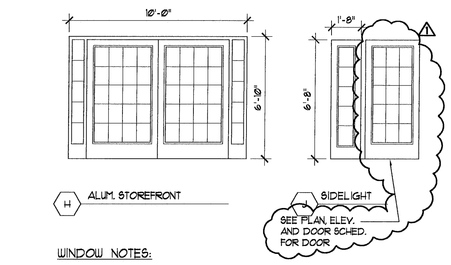

WINDOW NOTES:

1. PROVIDE MUNTINS BETWEEN THE GLASS IN THE INDICATED PATTERN.
2. PROVIDE TRUE DIVIDED LITES IN ALL FIRST FLOOR WINDOWS, EXCEPT IN LIVING UNITS.
3. ALL DIMENSIONS GIVEN ARE NOMINAL. VERIFY ALL DIMENSIONS WITH PRODUCTS PROVIDED.
4. PROVIDE VINYL SILL/HEAD CLOSURE STRIPS BY WINDOW MFR. AS REQUIRED TO FIT VERTICAL MASONRY OPENING WITH 3/8" - 1/2" CAULK JOINT.
5. PROVIDE APPLIED MUNTINS AT FIRE RATED OR WIRE GLASS.
6. FIRE RATED INTERIOR WINDOWS TO BE IN FIRE RATED H.M. FRAMES WITH WOOD TRIM, SIM TO 6/A601.

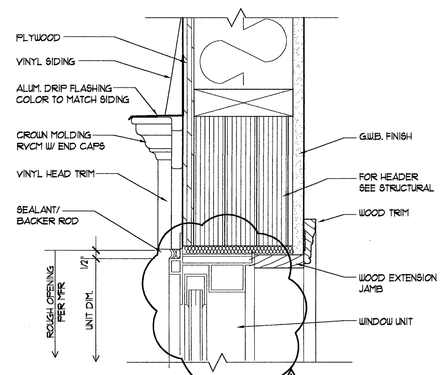

3 WINDOW HEAD DETAIL
SCALE: 3"=1'-0"

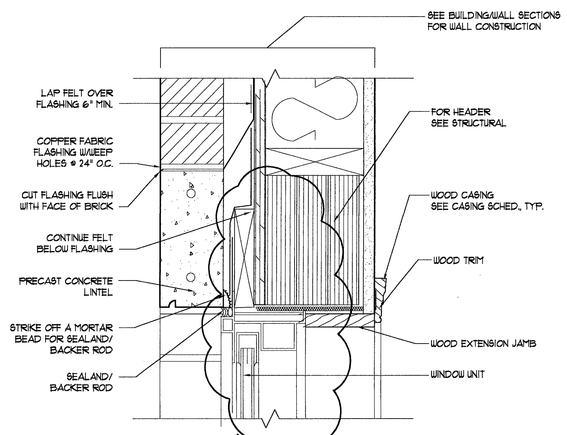

4 WINDOW HEAD DETAIL @ BRICK
SCALE: 3"=1'-0"

9 WINDOW DETAIL

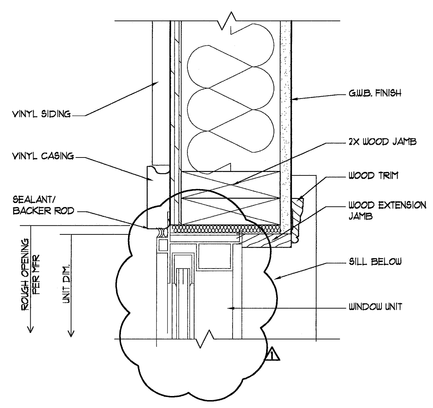

5 WINDOW JAMB DETAIL
SCALE: 3"=1'-0"

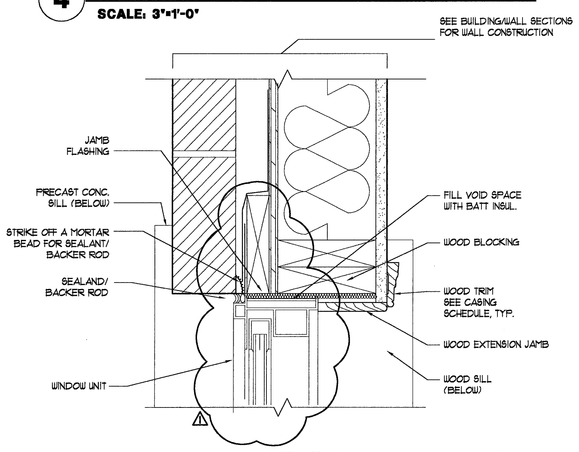

6 WINDOW JAMB DETAIL @ BRICK
SCALE: 3"=1'-0"

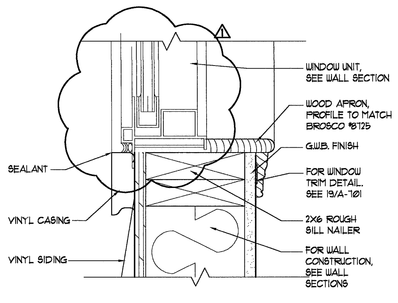

7 WINDOW SILL DETAIL
SCALE: 3"=1'-0"

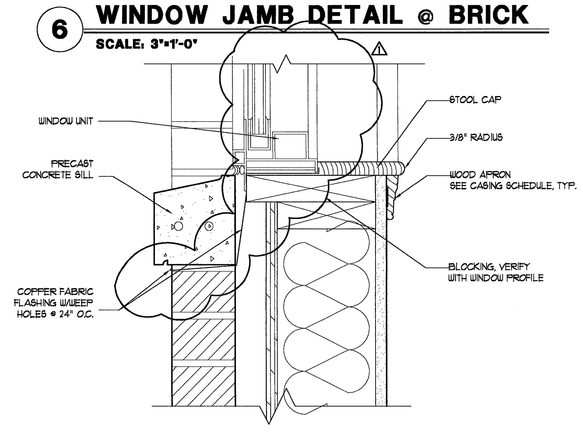

8 WINDOW SILL DETAIL @ BRICK
SCALE: 3"=1'-0"

Revisions	No.	Date
GENERAL REVISIONS	1	03/20/06
FINAL PRICING	2	10/05/06
HUD FIRM COMMITMENT	3	11/22/06

Project:

THE INN AT CEDARS

PORTLAND, MAINE

Drawing Title

DOOR AND WINDOW SCHEDULE & DETAILS

Tsomides Associates
Architects and Planners
389 Elliot Street
Newton Upper Falls, MA 02464
(617) 969-4774 Fax (617) 969-4793
e-mail: info@tsomides.com www.tsomides.com

REGISTERED ARCHITECT CONSTANTINE TSOMIDES 5821 STATE OF MAINE

DRAWN BY	SVU
DATE ISSUED	6/24/05 BID SET
SCALE	AS NOTED
DRAWING NUMBER	A-600