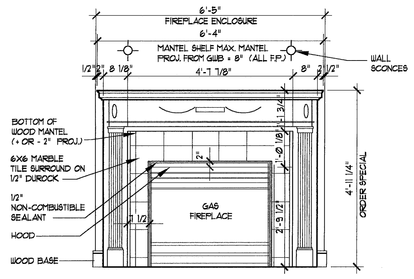

1 FIREPLACE ELEVATION

SCALE: 1/2"=1'-0"

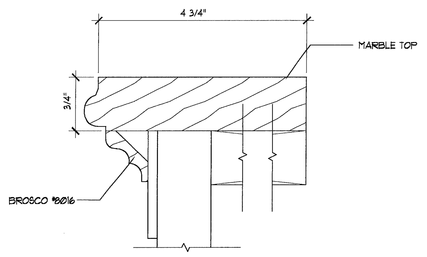

2 COUNTER DETAIL

FULL SCALE

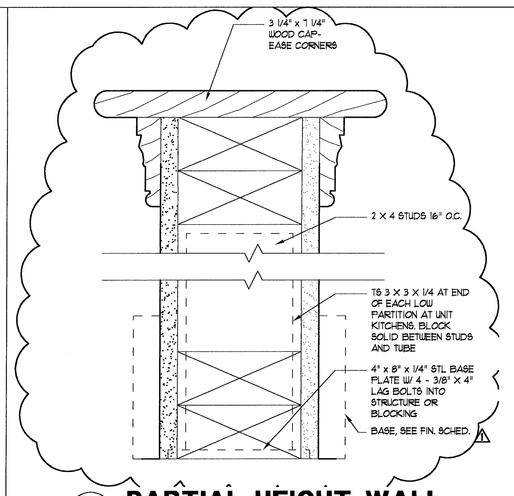

3 PARTIAL HEIGHT WALL

HALF FULL SCALE

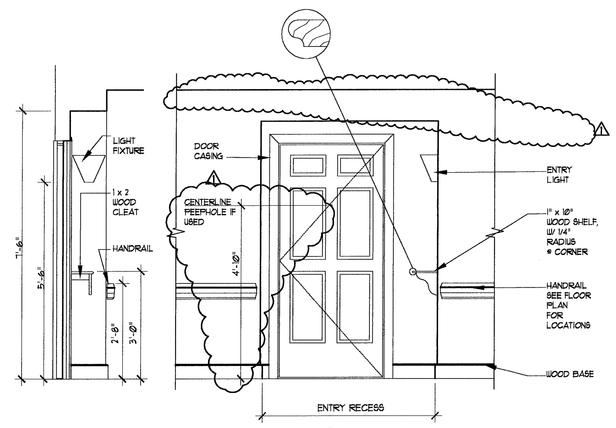

4 TYPICAL ENTRY UNIT

SCALE: 1/2"=1'-0"

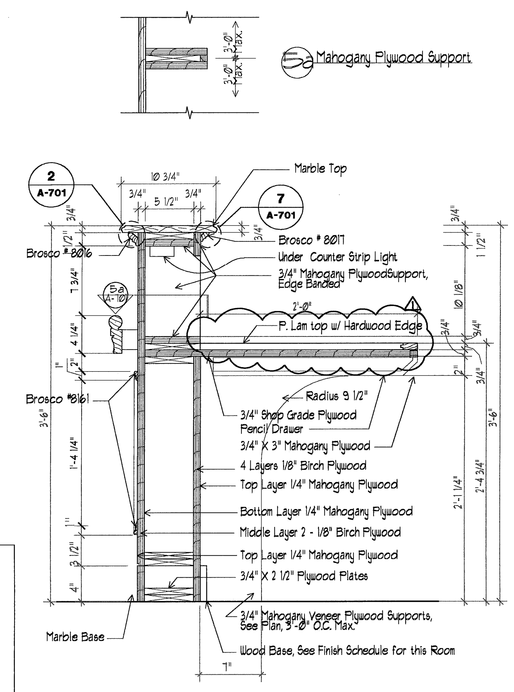

5 RECEPTION COUNTER

SCALE: 1 1/2"=1'-0"

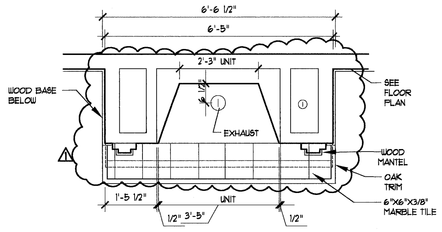

6 FIREPLACE PLAN

SCALE: 1/2"=1'-0"

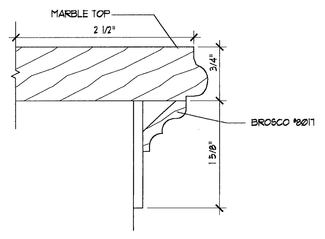

7 COUNTER DETAIL

FULL SCALE

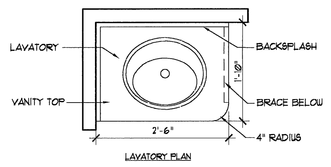

8 LAVATORY PLAN @ HC TOILET

SCALE: 3/4"=1'-0"

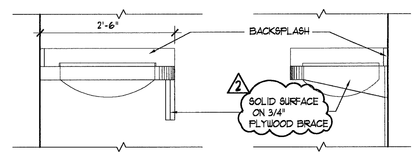

9 FRONT ELEVATION SIDE ELEVATION

SCALE: 3/4"=1'-0"

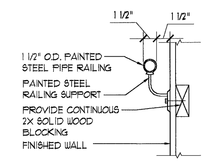

10 TYPICAL HANDRAIL DETAIL AT STAIR WALL

SCALE: 1-1/2"=1'-0"

11 NOT USED

12 NOT USED

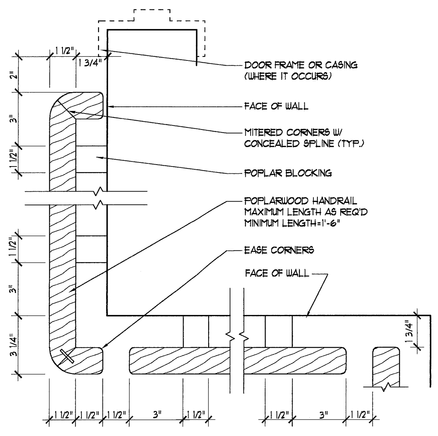

13 HANDRAIL PLAN DETAIL

SCALE: 3"=1'-0"

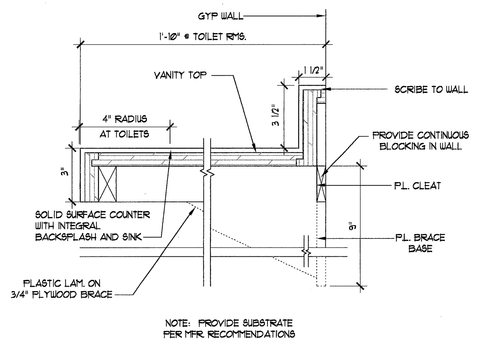

14 LAVATORY COUNTER

SCALE: 3"=1'-0"

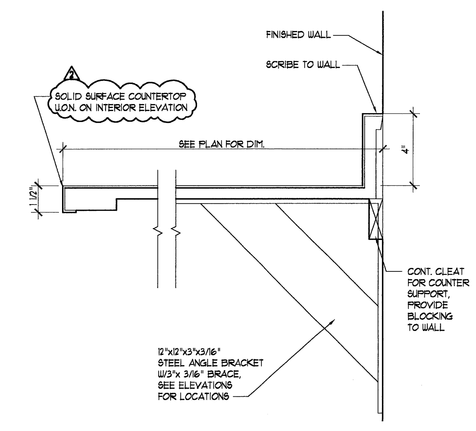

15 COUNTER DETAIL

SCALE: 3"=1'-0"

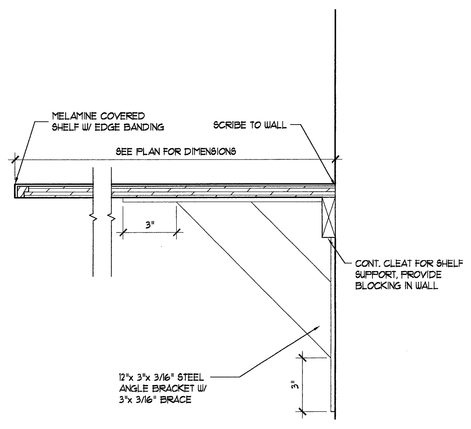

16 SHELF DETAIL

SCALE: 3"=1'-0"

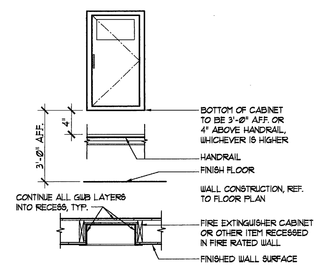

17 FIRE EXTINGUISHER CABINET WALL RECESS DETAIL

SCALE: 1"=1'-0"

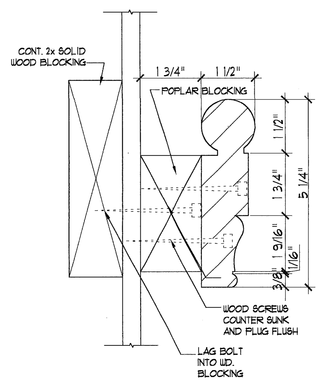

18 HANDRAIL SECTION

HALF FULL SCALE

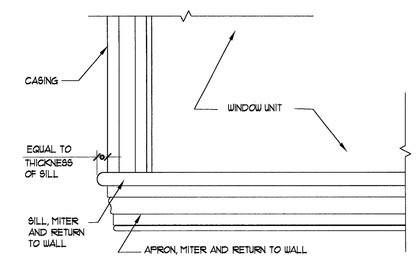

19 WINDOW TRIM DETAIL

SCALE: 1-1/2"=1'-0"

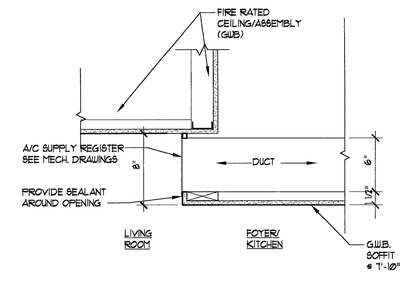

20 HVAC REGISTER

SCALE: 1-1/2"=1'-0"

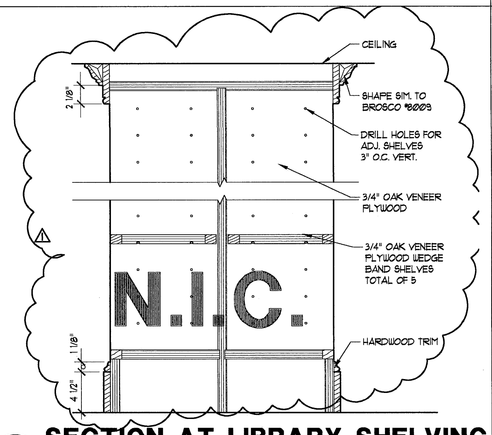

21 SECTION AT LIBRARY SHELVING

SCALE: 1-1/2"=1'-0"

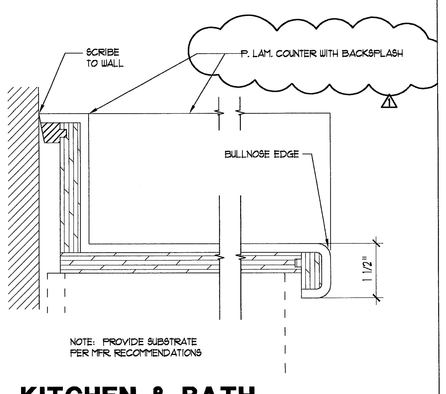

22 KITCHEN & BATH COUNTERTOP @ LIVING UNIT

HALF FULL SCALE

Revisions	No.	Date
GENERAL REVISIONS	1	03/20/06
FINAL PRICING	2	10/05/06
HUD FIRM COMMITMENT	3	11/22/06

Project:

THE INN AT CEDARS

PORTLAND, MAINE

Drawing Title

DETAILS

Tsomides Associates
Architects and Planners
389 Elliot Street
Newton Upper Falls, MA 02464
(617) 969-4774 Fax (617) 969-4793
e-mail: info@tsomides.com www.tsomides.com

REGISTERED ARCHITECT CONSTANCE TSOMIDES NO. 1765 STATE OF MAINE

DRAWN BY	SJZ
DATE ISSUED	6/24/05 BID SET
SCALE	AS NOTED
DRAWING NUMBER	A-701