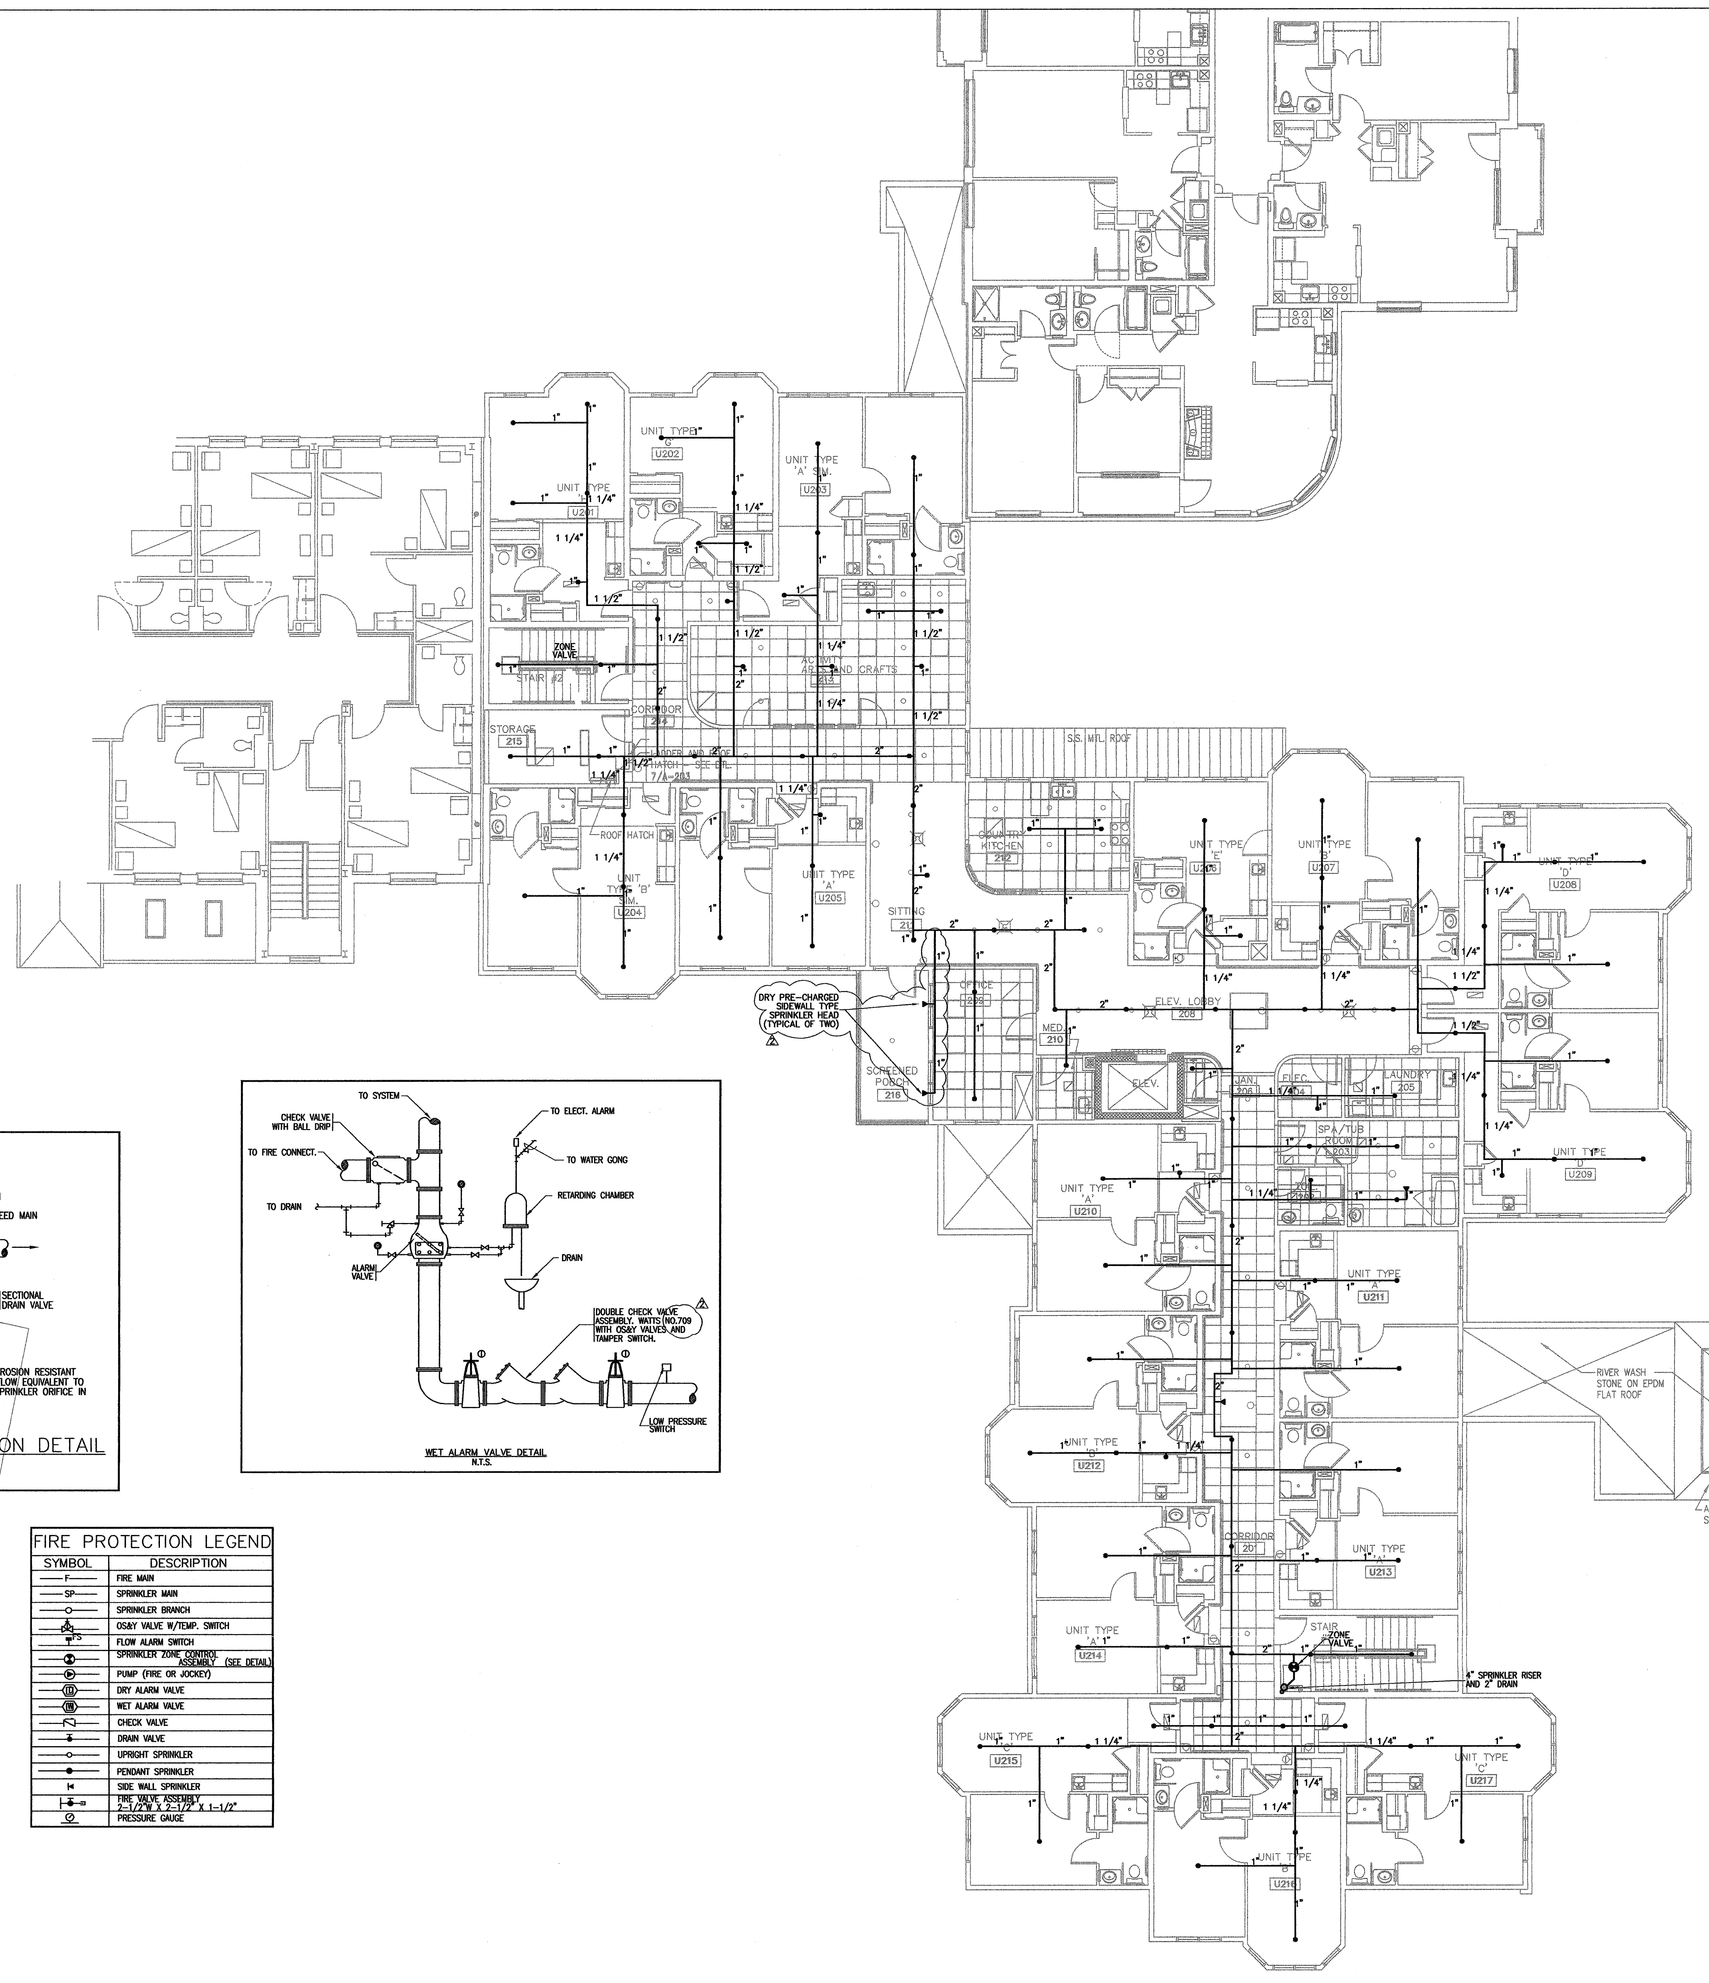

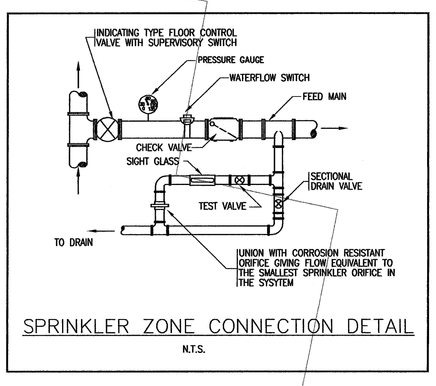

SPRINKLER ZONE CONNECTION DETAIL

N.T.S.

WET ALARM VALVE DETAIL

N.T.S.

FIRE PROTECTION LEGEND

SYMBOL	DESCRIPTION
F	FIRE MAIN
SP	SPRINKLER MAIN
	SPRINKLER BRANCH
	OS&Y VALVE W/TEMP. SWITCH
	FLOW ALARM SWITCH
	SPRINKLER ZONE CONTROL ASSEMBLY (SEE DETAIL)
	PUMP (FIRE OR JOCKEY)
	DRY ALARM VALVE
	WET ALARM VALVE
	CHECK VALVE
	DRAIN VALVE
	UPRIGHT SPRINKLER
	PENDANT SPRINKLER
	SIDE WALL SPRINKLER
	FIRE VALVE ASSEMBLY 2-1/2"X 2-1/2" X 1-1/2"
	PRESSURE GAUGE

Revisions	No.	Date
GENERAL REVISIONS	1	03/20/06
FINAL PRICING	2	10/05/06
HUD FIRM COMMITMENT	3	11/22/06

Project:

THE INN AT CEDARS

PORTLAND, MAINE

Drawing Title

SECOND FLOOR SPRINKLER PLAN AND DETAILS 2

Tsomides Associates
Architects and Planners
389 Elliot Street
Newton Upper Falls, MA 02464
(617) 969-4774 Fax (617) 969-4793
e-mail: info@tsomides.com www.tsomides.com

ZADE COMPANY INC.
CONSULTING ENGINEERS
140 BEACH STREET, BOSTON, MA 02111
TEL. (617) 338-4406
FAX. (617) 451-2540
E-MAIL zadeco@aol.com

STATE OF MAINE MOHAMMED ZADE 3937 REGISTERED PROFESSIONAL ENGINEER

Mohamed Zade

DRAWN BY	
DATE ISSUED	APPLICATION SET 02/05/07
SCALE	1/8" = 1'-0"
DRAWING NUMBER	SP-2