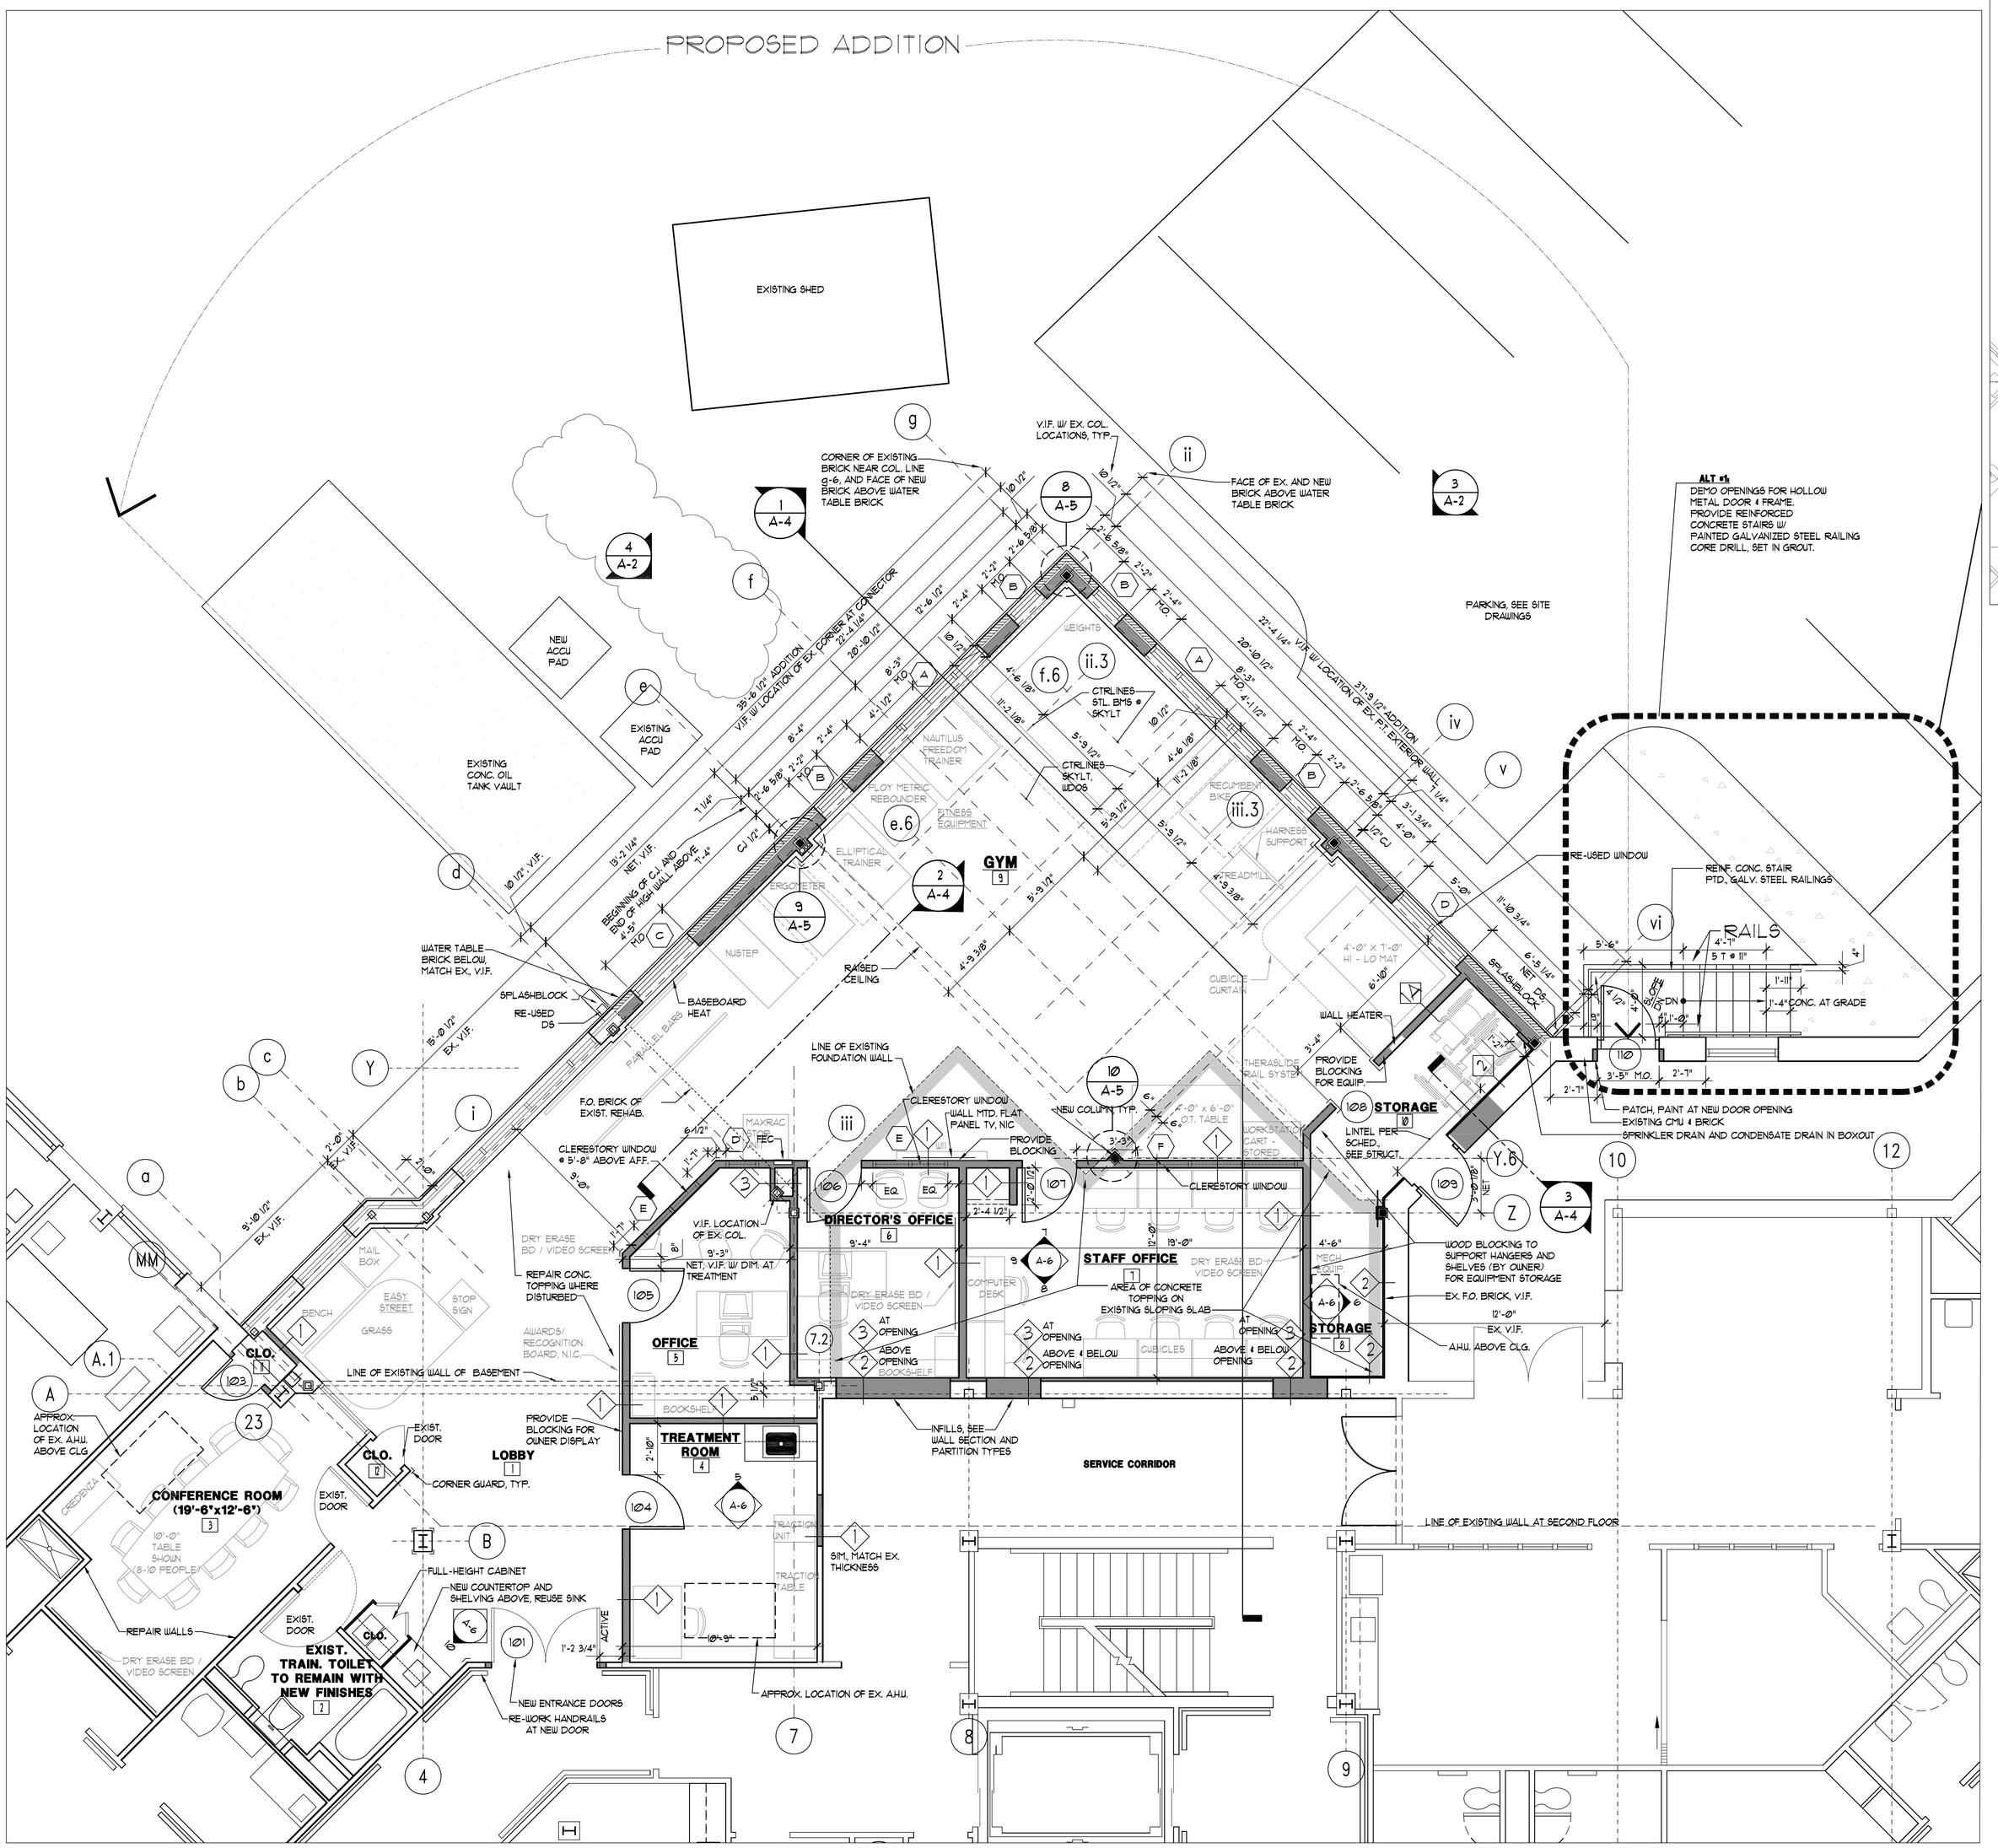
PROPOSED ADDITION
EXISTING SHED
NEW ACCU PAD
EXISTING ACCU PAD
EXISTING CONC. OIL TANK VAULT
CORNER OF EXISTING BRICK NEAR COL. LINE g-6, AND FACE OF NEW BRICK ABOVE WATER TABLE BRICK
V.I.F. W/ EX. COL. LOCATIONS, TYP.
FACE OF EX. AND NEW BRICK ABOVE WATER TABLE BRICK
PARKING, SEE SITE DRAWINGS
ALT #1: DEMO OPENINGS FOR HOLLOW METAL DOOR + FRAME. PROVIDE REINFORCED CONCRETE STAIRS W/ PAINTED GALVANIZED STEEL RAILING CORE DRILL, SET IN GROUT.
35'-6 1/2" ADDITION V.I.F. W/ LOCATION OF EX. CORNER AT CONNECTOR
37'-9 1/2" ADDITION V.I.F. W/ LOCATION OF EX. FIT. EXTERIOR WALL
22'-4 1/4" V.I.F. W/ LOCATION OF EX. FIT. EXTERIOR WALL
GYM
WATER TABLE BRICK BELOW, MATCH EX. V.I.F.
5" SPLASHBLOCK
RE-USED DS
BASEBOARD HEAT
RAISED CEILING
F.O. BRICK OF EXIST. REHAB.
CLERESTORY WINDOW @ 5'-8" ABOVE AFF.
LINE OF EXISTING FOUNDATION WALL
CLERESTORY WINDOW
WALL MTD. FLAT PANEL TV, N.I.C.
PROVIDE BLOCKING
NEW COLUMN, TYP.
PROVIDE BLOCKING FOR EQUIP.
STORAGE
LINTEL PER SCHED. SEE STRUCT.
DIRECTOR'S OFFICE
V.I.F. LOCATION OF EX. COL.
NET. V.I.F. W/ DIM. AT TREATMENT
REPAIR CONC. TOPPING WHERE DISTURBED
STAFF OFFICE
AREA OF CONCRETE TOPPING ON EXISTING SLOPING SLAB
OFFICE
TREATMENT ROOM
PROVIDE BLOCKING FOR OWNER DISPLAY
LOBBY
CORNER GUARD, TYP.
INFILL, SEE WALL SECTION AND PARTITION TYPES
SERVICE CORRIDOR
LINE OF EXISTING WALL AT SECOND FLOOR
WOOD BLOCKING TO SUPPORT HANGERS AND SHELVES (BY OWNER) FOR EQUIPMENT STORAGE
EX. F.O. BRICK, V.I.F.
A.H.U. ABOVE CLG.
RE-USED WINDOW
REINF. CONC. STAIR PTD. GALV. STEEL RAILINGS
RAILS
4'-1"
5 T @ 11"
1'-11"
1'-4" CONC. AT GRADE
3'-5" M.O.
2'-1"
PATCH, PAINT AT NEW DOOR OPENING
EXISTING CMU + BRICK
SPRINKLER DRAIN AND CONDENSATE DRAIN IN BOXOUT
CLO.
CONFERENCE ROOM (19'-6"x12'-6")
10'-0" TABLE SHOWN (8-10 PEOPLE)
EXIST. TRAIN. TOILET TO REMAIN WITH NEW FINISHES
REPAIR WALLS
FULL-HEIGHT CABINET
NEW COUNTERTOP AND SHELVING ABOVE, REUSE SINK
NEW ENTRANCE DOORS
RE-WORK HANDRAILS AT NEW DOOR
APPROX. LOCATION OF EX. A.H.U.
APPROX. LOCATION OF EX. A.H.U. ABOVE CLG
EXIST. DOOR
BENCH
MAIL BOX
EASY STREET
STOP SIGN
GRASS
AWARDS/ RECOGNITION BOARD, N.I.C.
LINE OF EXISTING WALL OF BASEMENT
BOOKSHELF
DRY ERASE BD / VIDEO SCREEN
COMPUTER DESK
CUBICLES
WORKSTATION CART - STORED
MECH EQUIP.
TRACTION UNIT
TRACTION TABLE
NUSTEP
ELLIPTICAL TRAINER
ERGOMETER
NAUTILUS FREEDOM TRAINER
PLOY METRIC RECOUNDER
FITNESS EQUIPMENT
RECUMBENT BIKE
HARNESS SUPPORT
TREADMILL
WEIGHTS
CTRLINES STL. BMS @ SKYLT
CTRLINES SKYLT, UDOS
4'-0" X 7'-0" HI - LO MAT
CUBICLE CURTAIN
THERASLIDE RAIL SYSTEM
WALL HEATER
WORKSTATION CART - STORED
MAXFAC
FEC
EQ.
AT OPENING
ABOVE & BELOW OPENING
BOOKSHELF
ACTIVE
SIM. MATCH EX. THICKNESS
NET. V.I.F. W/ DIM. AT TREATMENT
1'-2 3/4"
10'-9"
NET. V.I.F. ADDED
CJ 1/2"
BEGINNING OF CJ AND BOD OF HIGH WALL ABOVE
4'-0" TYP.
10'-0" V.I.F.
5'-0" EX. V.I.F.
5'-3 1/2" EX. V.I.F.
2'-0" EX. V.I.F.
1'-7" EX. V.I.F.
1'-0"
1'-7"
6'-0 1/2"
3'-3"
6'-0"
6" NET
6'-5 1/4" NET
6'-0" NET
6'-0" O.T. TABLE
3'-4"
12'-0"
19'-0"
4'-6"
9'-4"
9'-3"
2'-4 1/2"
2'-0"
3'-0"
4'-0"
5'-0"
11'-9 3/4"
5'-9 1/2"
4'-4 1/8"
11'-2 1/8"
4'-1 1/2"
4'-1 1/4"
8'-3"
8'-4"
2'-4"
2'-2"
2'-6 5/8"
2'-6 7/8"
7 1/4"
13'-2 1/4"
NET. V.I.F.
10'-10 1/2"
10'-10 1/2"
22'-7 1/8"
12'-6 1/2"
6'-0 1/2"
4'-1 1/2"
11'-2 1/8"
4'-6 1/8"
5'-9 1/2"
5'-3 1/2"
4'-5 3/8"
4'-5 3/8"
5'-3 1/2"
5'-3 1/2"
10'-0 1/2" V.I.F.
9'-3"
9'-3 1/2"
9'-3 1/2"
9'-3 1/2