DOOR SCHEDULE

DOOR NO.	DOOR LOCATION	DOOR SIZE WDTH	DOOR SIZE HGT	DOOR SIZE THK	DOOR MAT'L.	DOOR TYPE	HDW SET	FRAME MAT'L.	FRAME TYPE	DETAILS (SEE DTLS. THIS SHT.) HEAD	DETAILS JAMB	DETAILS THRSHLD.	FIRE LABEL	NOTES
101	CORRIDOR TO REHAB. CTR LOBBY	PR. 3'-0"	6'-8"	1 3/4"	SC. WD. / GL.	B	5	H.M.	1	3	3			
102	NOT USED													
103	CONFERENCE ROOM TO CLOSET	2'-4"	6'-8"	1 3/4"	SC. WD.	A	1	H.M.	1	3	3			
104	LOBBY TO TREATMENT ROOM	3'-0"	6'-8"	1 3/4"	SC. WD.	A	2	H.M.	1	3	3			
105	LOBBY TO OFFICE	3'-0"	6'-8"	1 3/4"	SC. WD. / GL.	B	2	H.M.	1	3	3			
106	GYM TO DIRECTOR'S OFFICE	3'-0"	6'-8"	1 3/4"	SC. WD. / GL.	B	2	H.M.	1	3	3			
107	GYM TO STAFF OFFICE	3'-0"	6'-8"	1 3/4"	SC. WD. / GL.	B	2	H.M.	1	3	3			
108	NOT USED													
109	STORAGE TO CORRIDOR	3'-0"	6'-8"	1 3/4"	SC. WD.	A	3	H.M.	1	3	3		90 MIN.	
110	CONNECTOR TO EXTERIOR (ALT. #)	3'-0"	6'-8"	1 3/4"	HM	C	6	H.M.	1	13	13	14		

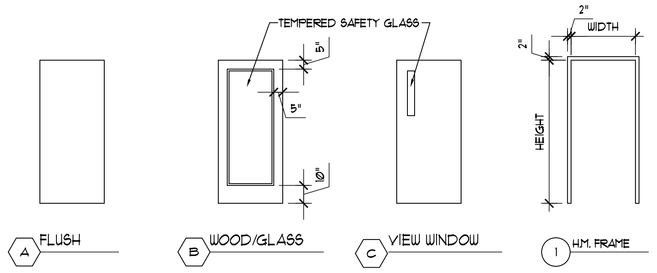

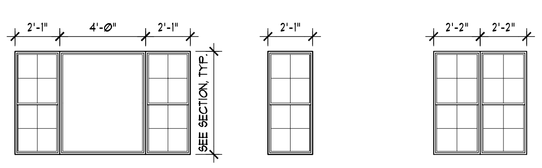

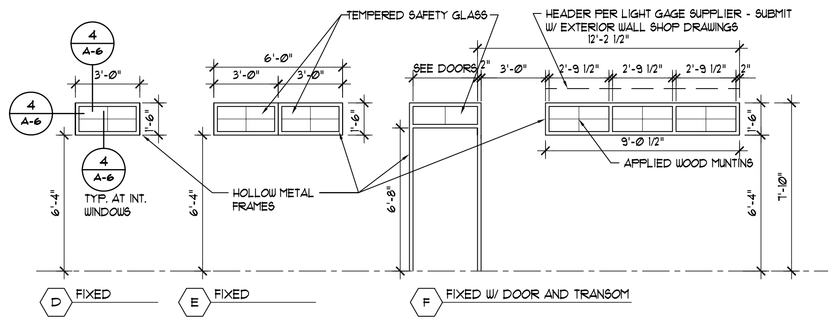

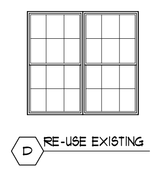

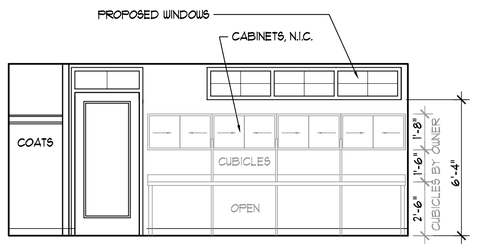

7 STAFF OFFICE
SCALE: 1/4" = 1'-0"

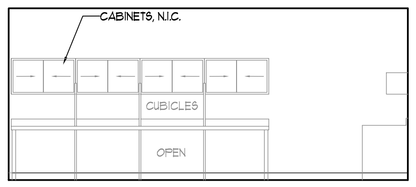

8 STAFF OFFICE
SCALE: 1/4" = 1'-0"

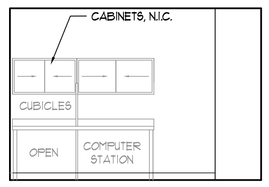

9 STAFF OFFICE
SCALE: 1/4" = 1'-0"

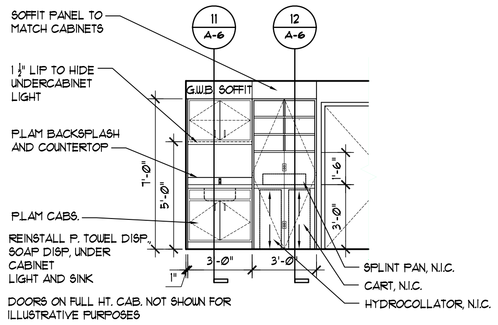

10 NEW PANTRY CLO. AND SINK AREA
SCALE: 1/4" = 1'-0"

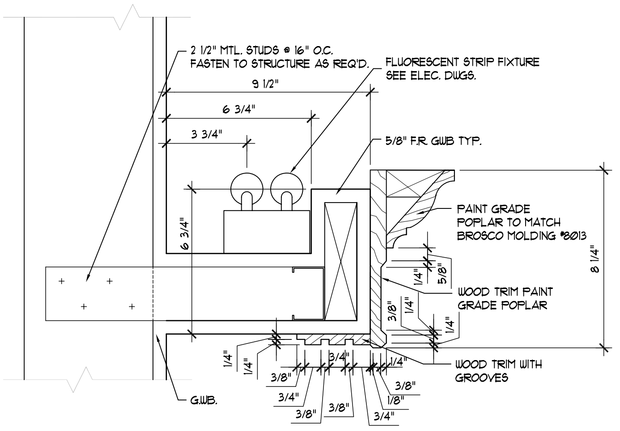

1 LIGHT COVE DETAIL
SCALE: 3" = 1'-0"

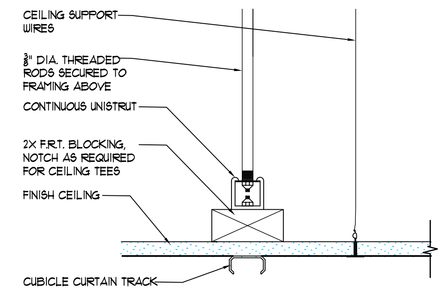

2 CUBICLE CURTAIN TRACK DTL
SCALE: 3" = 1'-0"

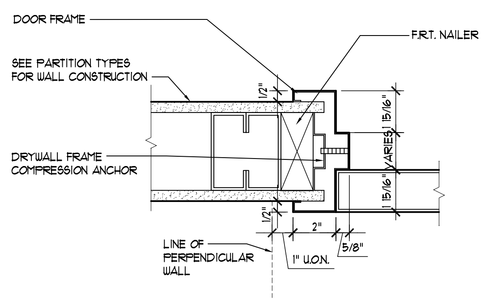

3 TYP. INT. DOOR JAMB/HEAD SIM.
SCALE: 3" = 1'-0"

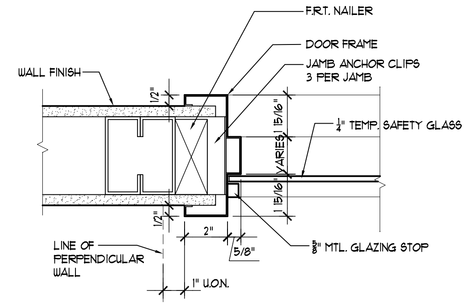

4 TYPICAL INT. MTL. FRAMED WINDOW
SCALE: 3" = 1'-0"

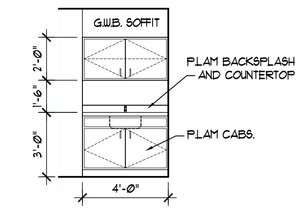

5 TREATMENT RM
SCALE: 1/4" = 1'-0"

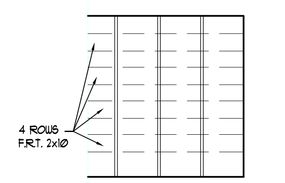

TYPICAL STORAGE ROOM BLOCKING

6 STORAGE RM
SCALE: 1/4" = 1'-0"

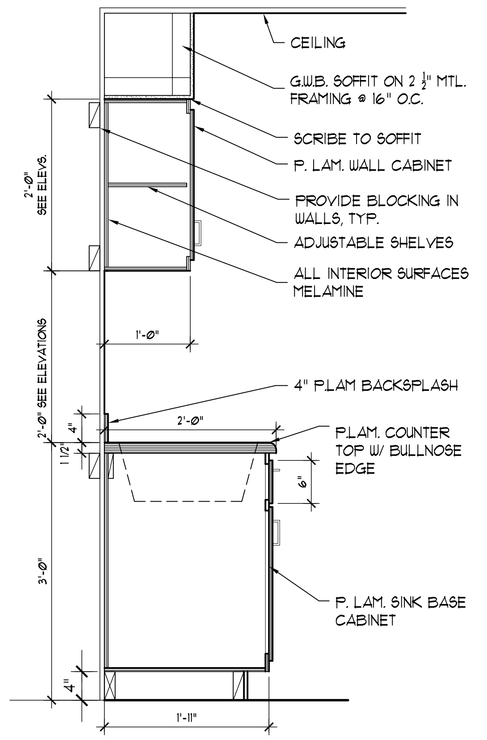

11 CABINET/COUNTER SECT.
SCALE: 1" = 1'-0"

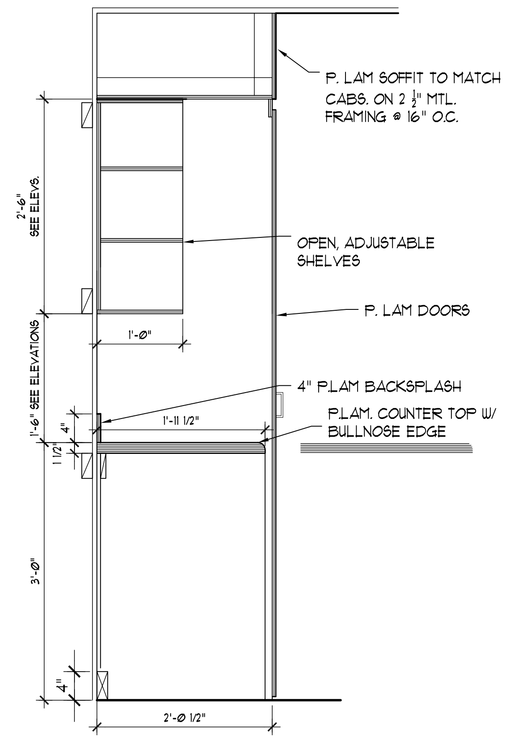

12 CABINET/COUNTER SECT.
SCALE: 1" = 1'-0"

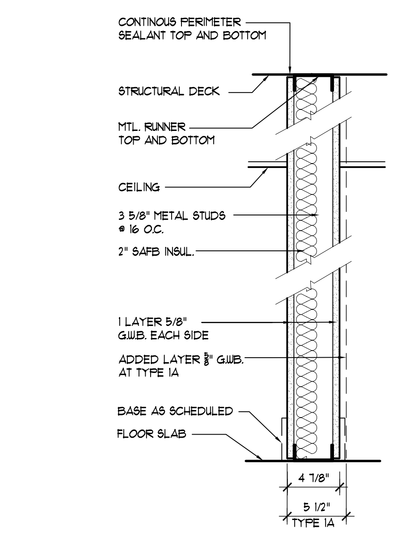

1 TYPICAL PARTITION, U.O.N.

1A SIM. TO 1, ADD 1 LAYER 5/8" G.W.B. ON SIDE W/ CAB. HTR.

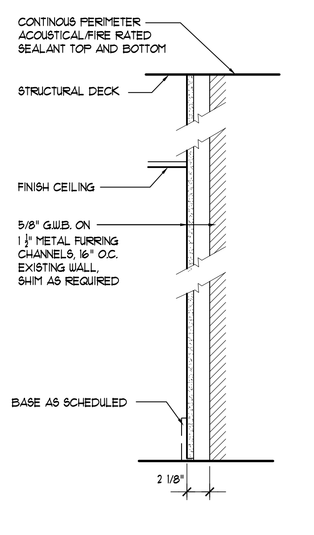

2 EXISTING WALL FURRED

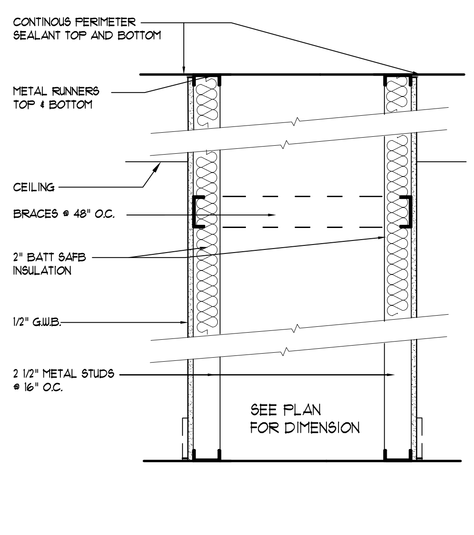

3 CHASE WALL NON-FIRE RATED

PARTITION NOTES:

1. USE MOISTURE RESISTANT G.W.B. AT BATHING AREAS & TOILETS, TYP.
2. FIRE RATINGS MAY NOT BE REQUIRED AT ALL LOCATIONS WHERE A FIRE RATED PARTITION IS USED.
3. COORDINATE PARTITION TYPES WITH STRUCTURAL DRAWINGS. NOTIFY ARCHITECT OF ANY DISCREPANCIES.
4. SEAL AROUND ALL PENETRATIONS. SEE SPEC SECTION 07900, AND MEP DRAWINGS & SPECS.
5. INTERIOR STEEL STUDS TO BE 25 GA. U.N.O.

PARTITION TYPES
SCALE: 1 1/2" = 1'-0"

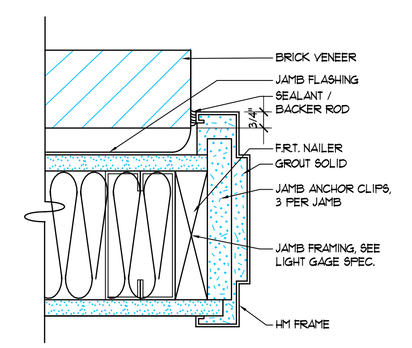

13 EXT. DOOR DETAIL ALT. #1
SCALE: 3" = 1'-0"

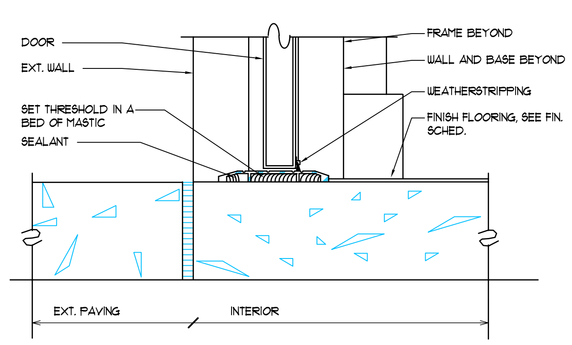

14 EXT. DOOR SILL ALT. #1
SCALE: 3 = 1'-0"

Revisions	No.	Date

Project:

THE SAM L. COHEN REHAB. CENTER AT THE CEDARS
ALTERATIONS & ADDITION
PORTLAND, MAINE

Drawing Title

DR / WDO SCHEDULES INT. ELEVATIONS PARTITION TYPES

Tsomides Associates
Architects Planners
389 Elliot Street
Newton Upper Falls, MA 02464
(617) 969-4774 Fax (617) 969-4793
e-mail: info@tsomides.com www.tsomides.com

DRAWN BY	SJZ/TJM
DATE ISSUED	9-26-08
SCALE	AS NOTED
DRAWING NUMBER	A-6