ZADE COMPANY INC.
CONSULTING ENGINEERS
140 BEACH STREET, BOSTON, MA 02111
TEL. (617) 338-4406
FAX. (617) 451-2540
E-MAIL zadeco@aol.com

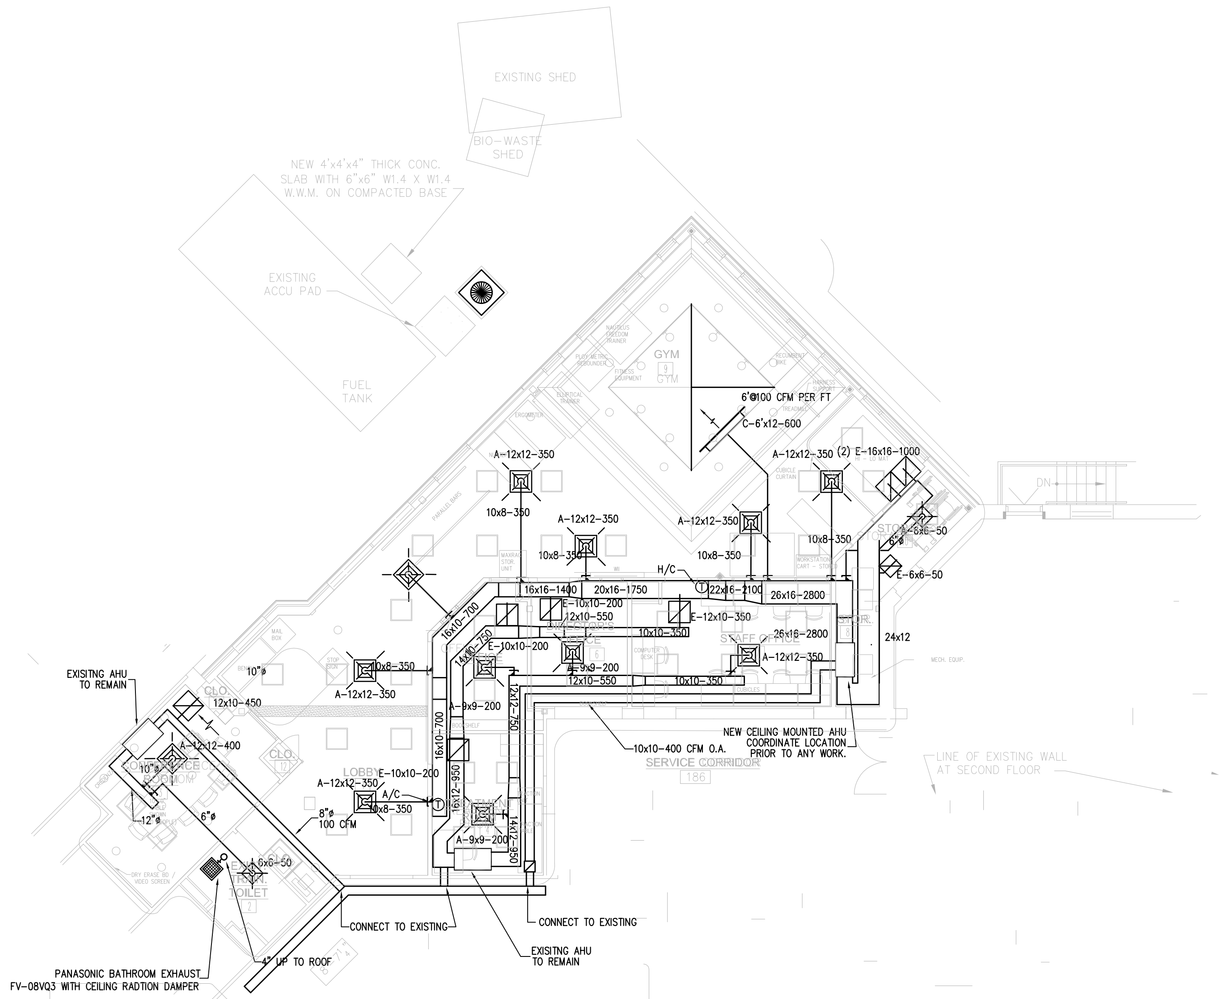

FIRST FLOOR HVAC PART PLAN (DUCTWORK)
1/8"=1'-0"

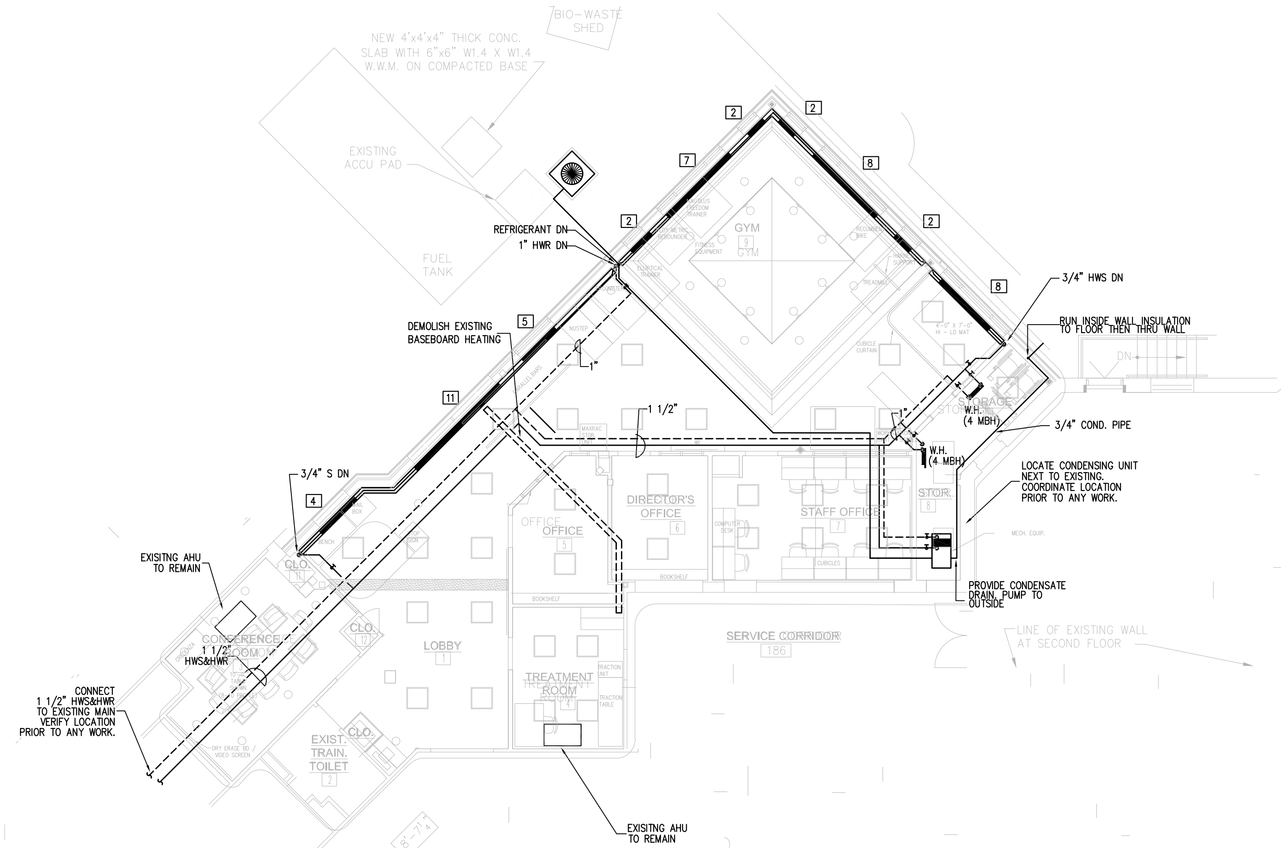

FIRST FLOOR HVAC PART PLAN (PIPING)
1/8"=1'-0"

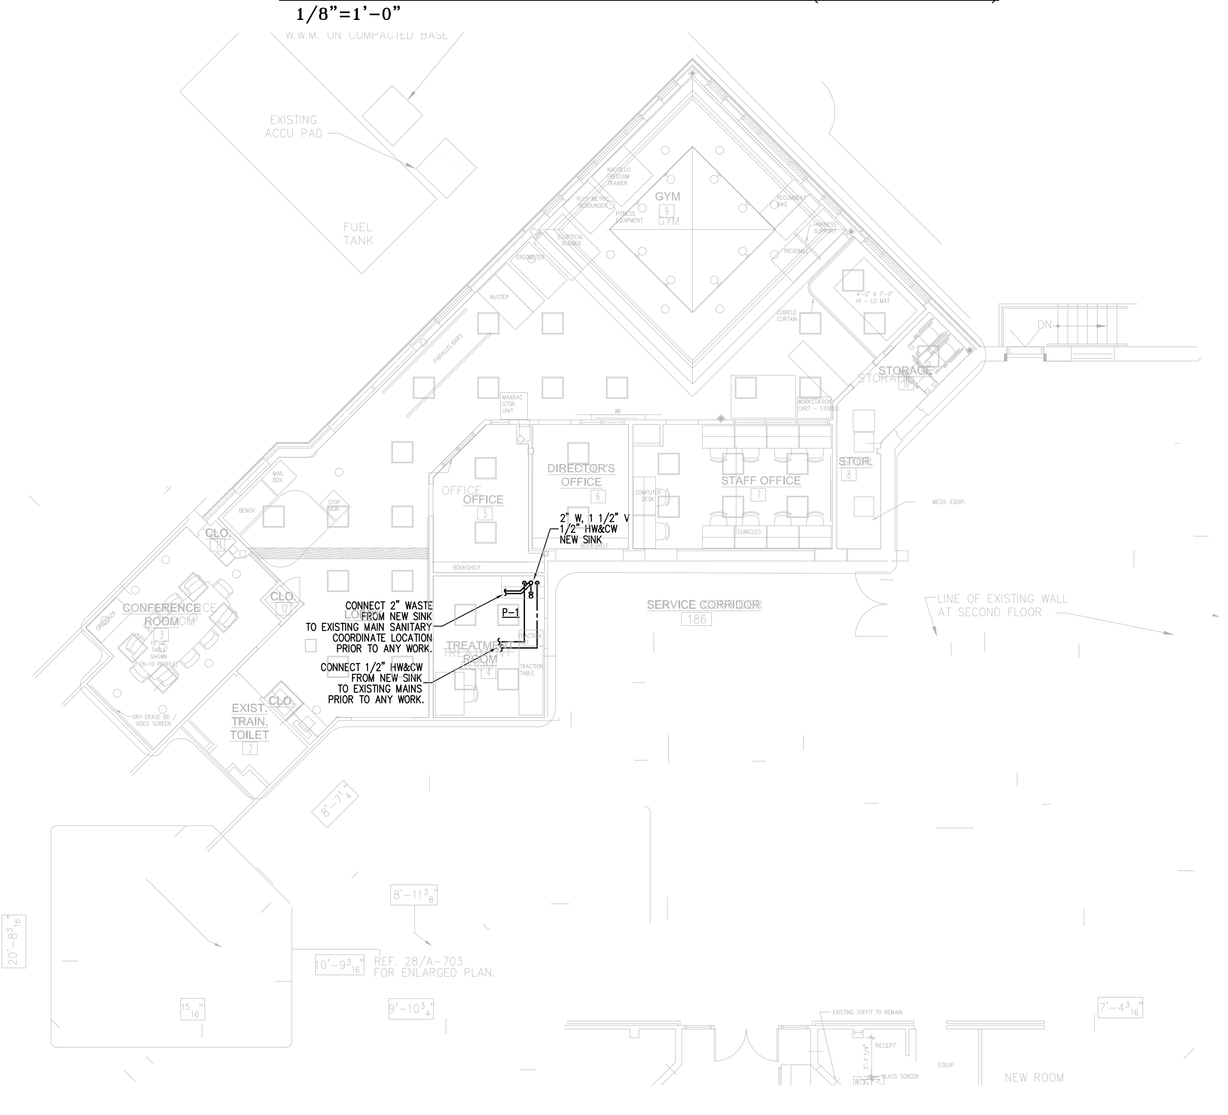

FIRST FLOOR PLUMBING PART PLAN
1/8"=1'-0"

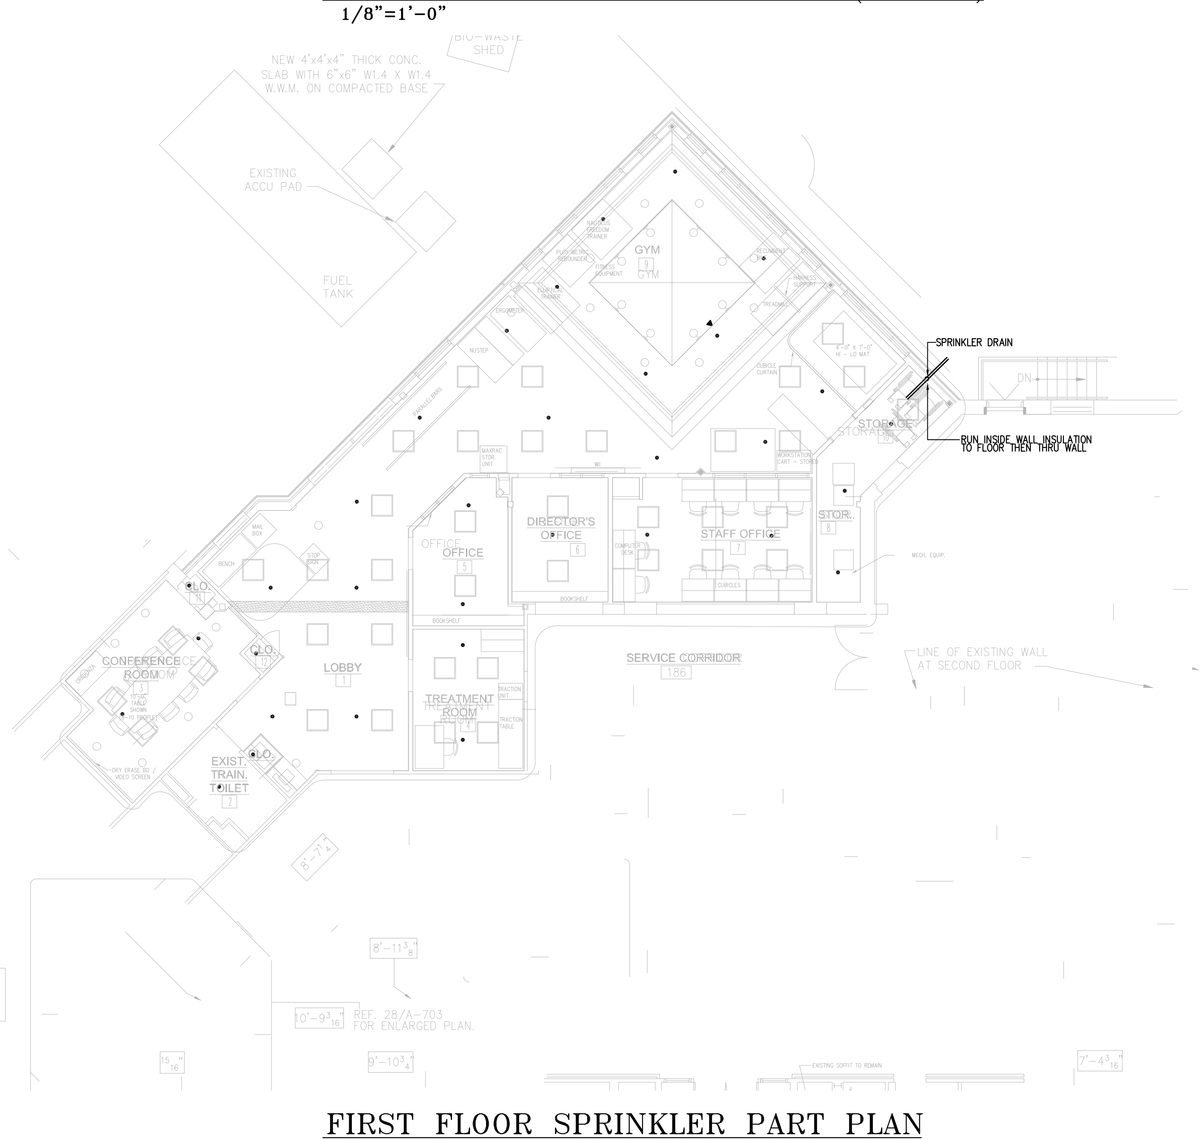

FIRST FLOOR SPRINKLER PART PLAN
1/8"=1'-0"

PROGRESS PRINT 02/15

Revisions	No.	Date

Project:

CEDARS REHABILITATION CTR. ADDITION

630 OCEAN AVENUE
PORTLAND, MAINE

Drawing Title

FIRST FLOOR MECHANICAL PLANS

Tsomides Associates
Architects and Planners
389 Elliot Street
Newton Upper Falls, MA 02464
(617) 969-4774 Fax (617) 969-4793
e-mail: info@tsomides.com www.tsomides.com

DRAWN BY SJZ
DATE ISSUED
SCALE AS NOTED
DRAWING NUMBER
M-1