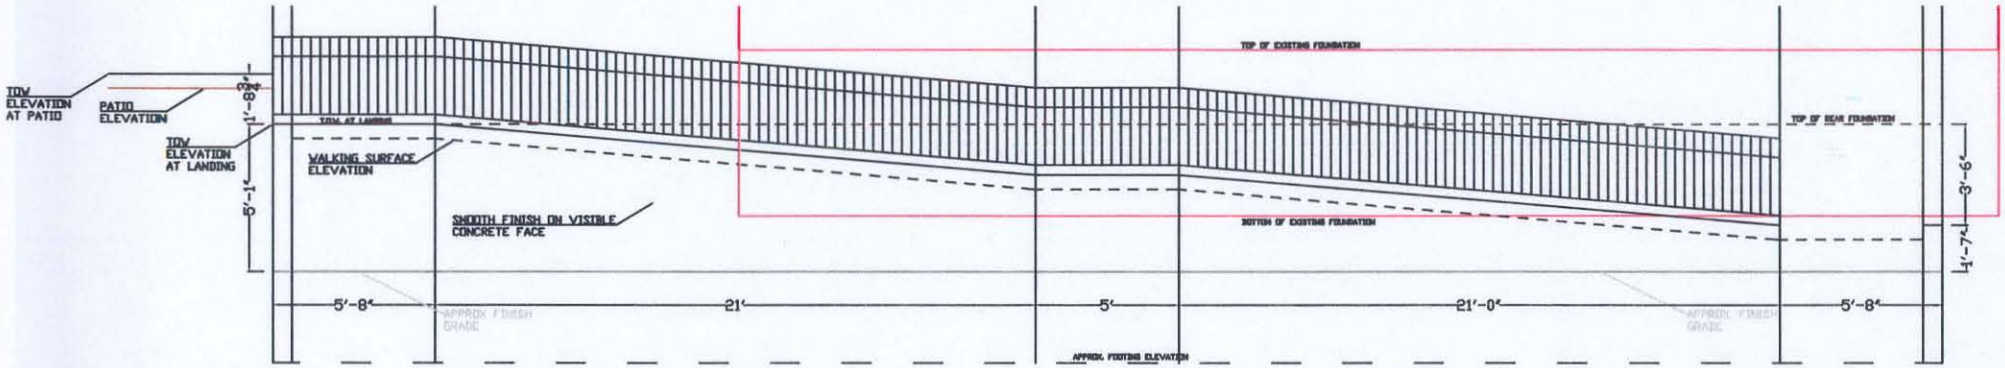
TOV
ELEVATION
AT PATIO
PATIO
ELEVATION
TOV
ELEVATION
AT LANDING
1'-8"
5'-1"
TOW AT LANDING
WALKING SURFACE
ELEVATION
SMOOTH FINISH ON VISIBLE
CONCRETE FACE
TOP OF EXISTING FOUNDATION
BOTTOM OF EXISTING FOUNDATION
TOP OF NEW FOUNDATION
3'-6"
1'-7"
5'-8"
APPROX FINISH
GRADE
21'
5'
21'-0"
APPROX FINISH
GRADE
5'-8"
APPROX. FINISHED ELEVATION

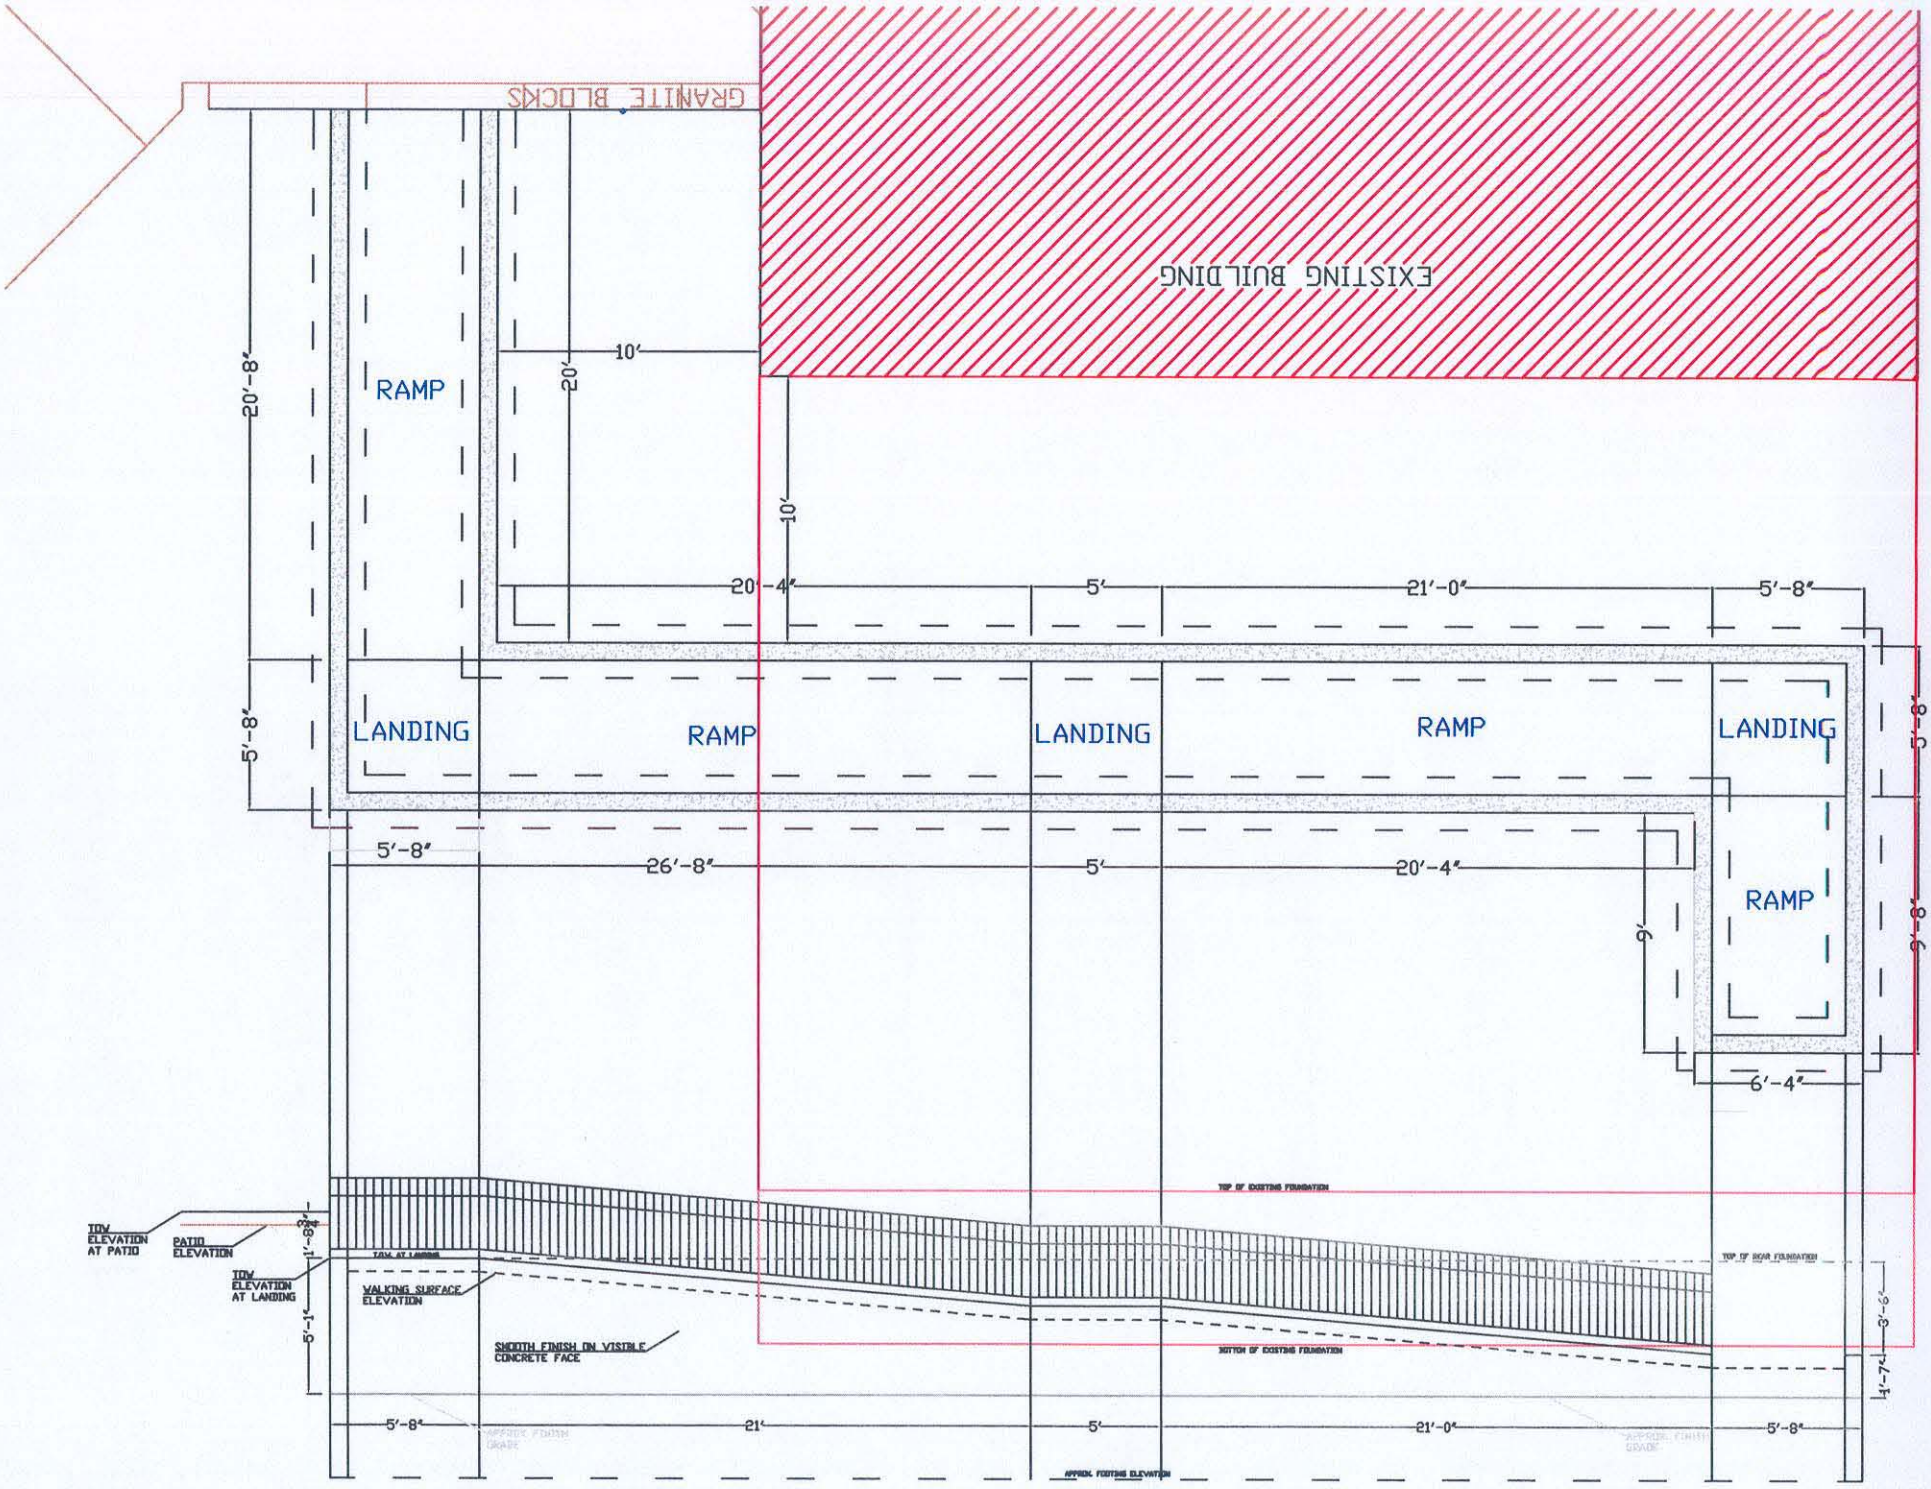
GRANITE BLOCKS
EXISTING BUILDING
RAMP
LANDING
RAMP
LANDING
RAMP
LANDING
RAMP
20'-8"
5'-8"
10'
20'
10'
20'-4"
5'
21'-0"
5'-8"
5'-8"
26'-8"
5'
20'-4"
9'
6'-4"
9'-8"
TOP OF EXISTING FOUNDATION
TOW ELEVATION AT PATIO
PATIO ELEVATION
TOW ELEVATION AT LANDING
TOW AT LANDING
WALKING SURFACE ELEVATION
SMOOTH FINISH ON VISIBLE CONCRETE FACE
BOTTOM OF EXISTING FOUNDATION
TOP OF NEW FOUNDATION
1'-8"
5'-1"
3'-6"
4'-7"
5'-8"
21'
5'
21'-0"
5'-8"
APPROX. FOOTING ELEVATION

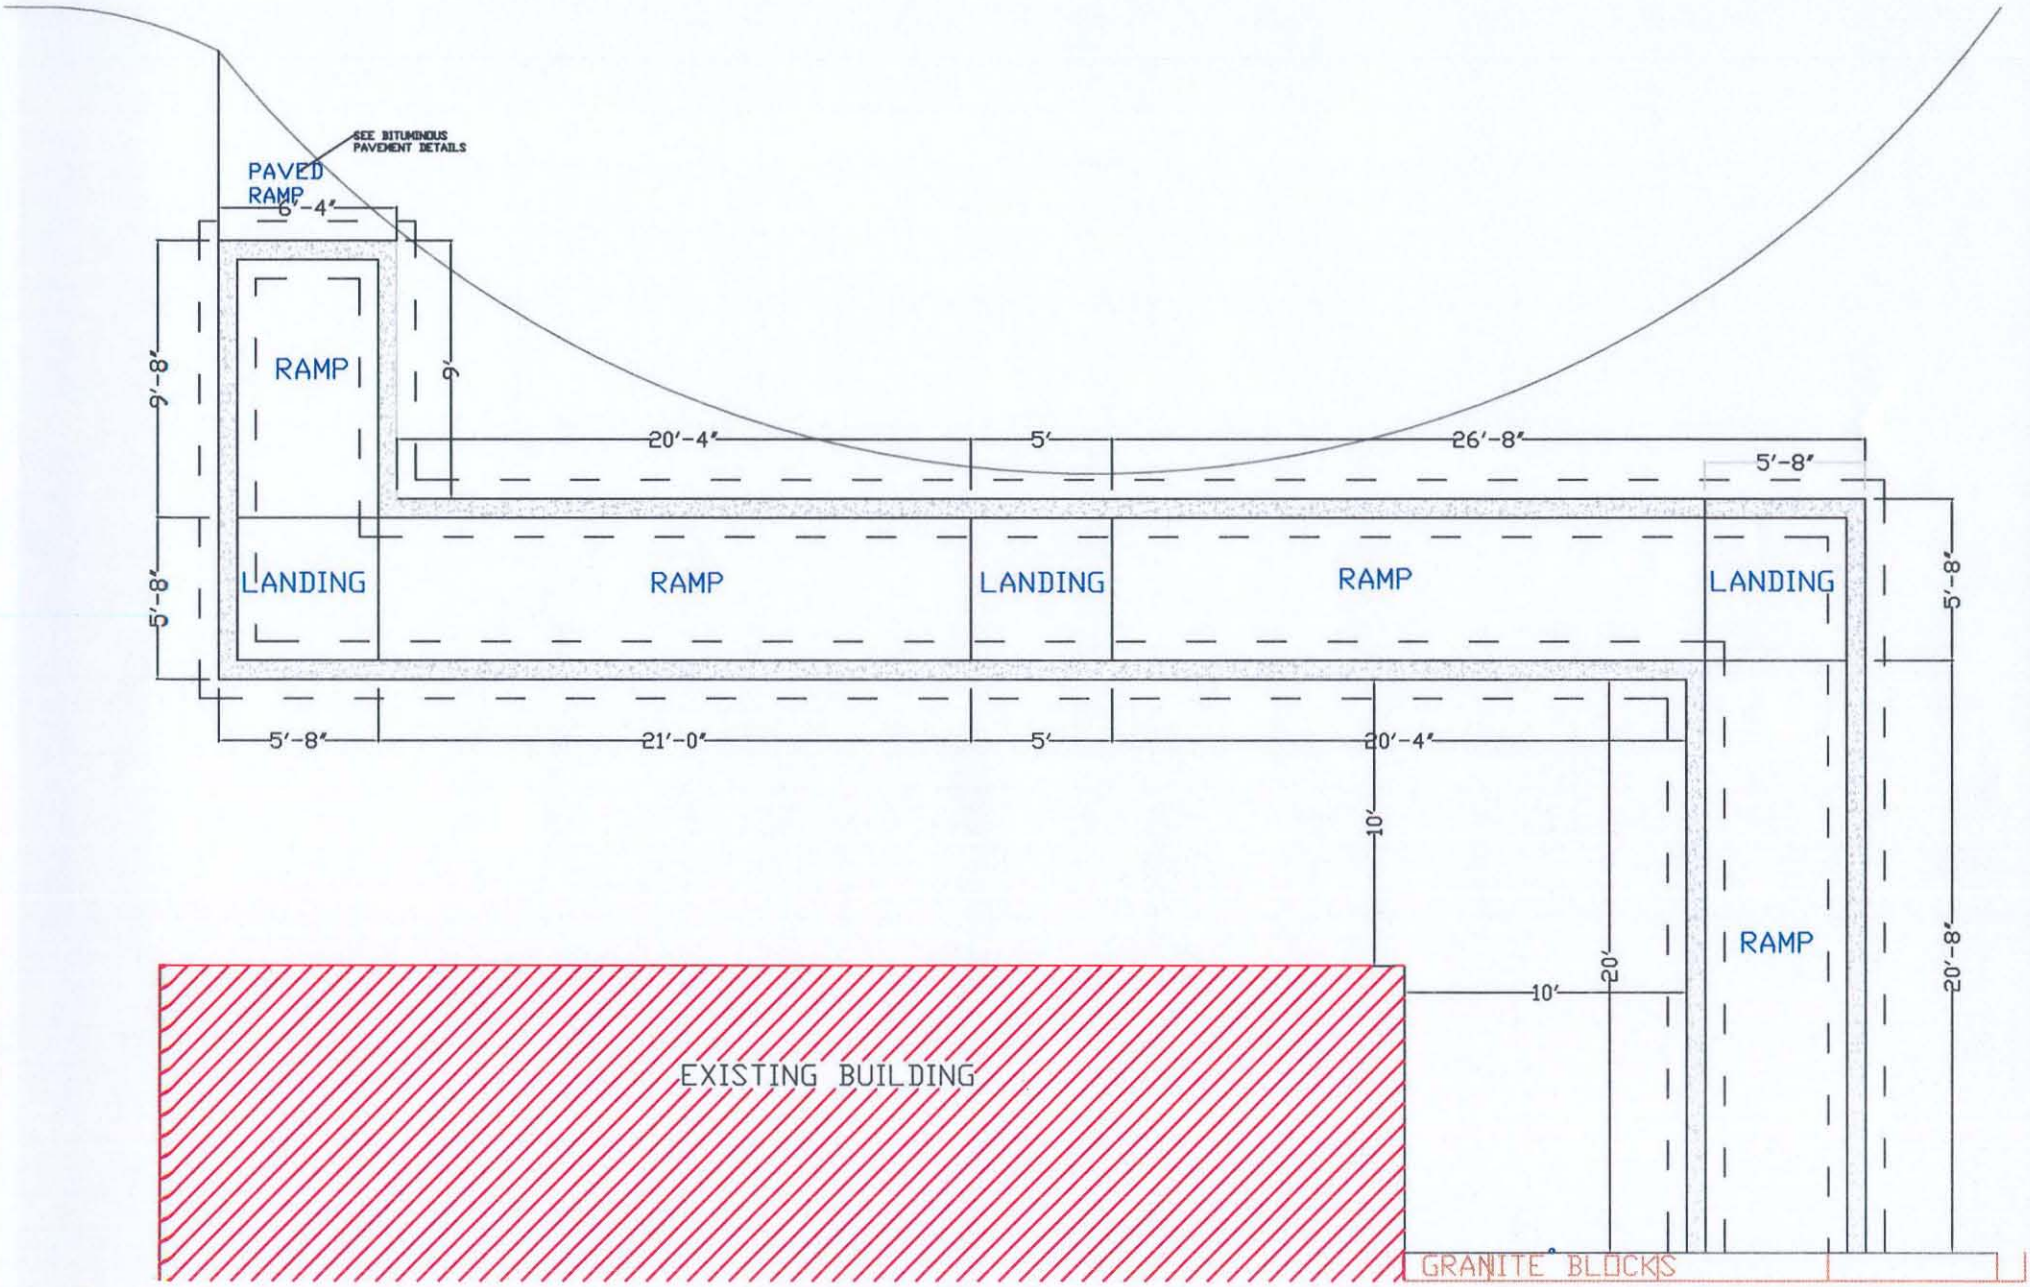
SEE BITUMINOUS PAVEMENT DETAILS
PAVED RAMP
6'-4"
RAMP
9'-8"
9'
20'-4"
5'
26'-8"
5'-8"
LANDING
RAMP
LANDING
RAMP
LANDING
5'-8"
5'-8"
5'-8"
21'-0"
5'
20'-4"
10'
20'
10'
RAMP
20'-8"
EXISTING BUILDING
GRANITE BLOCKS