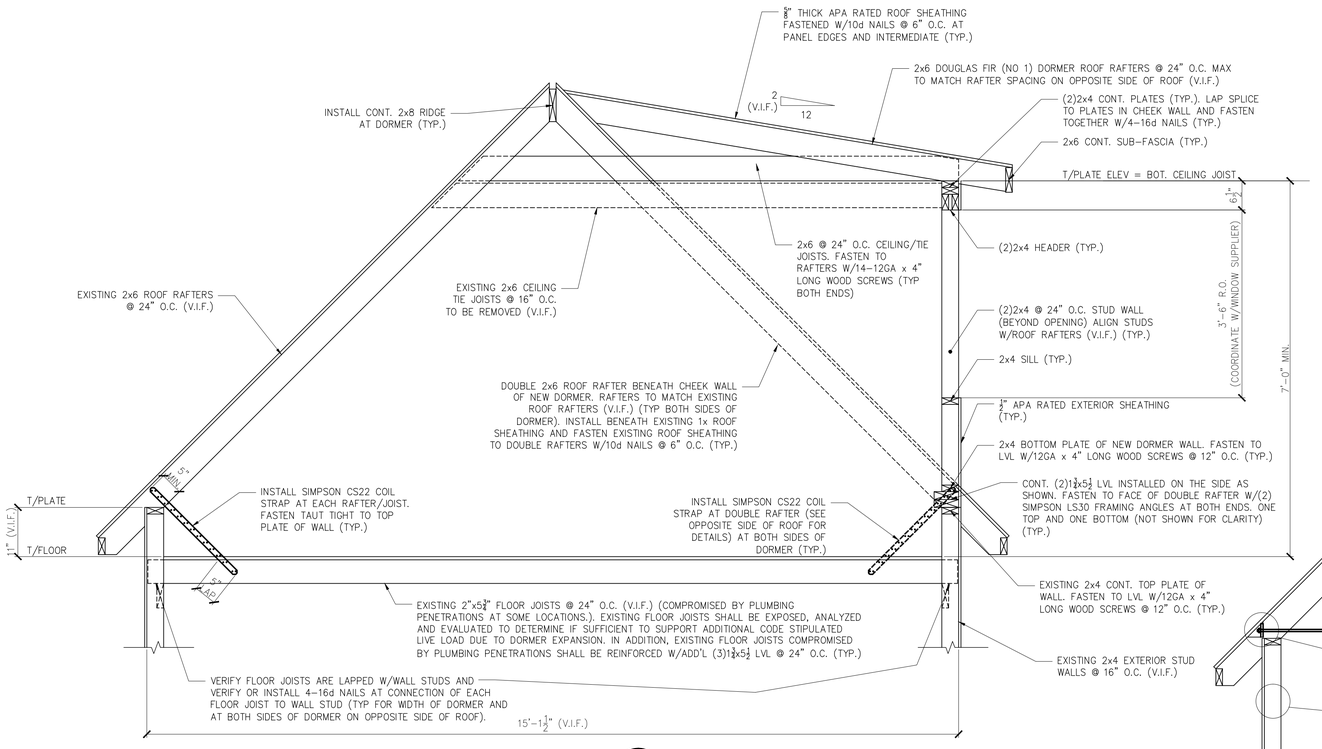

SECTION 1/S1
3/4" = 1'-0"

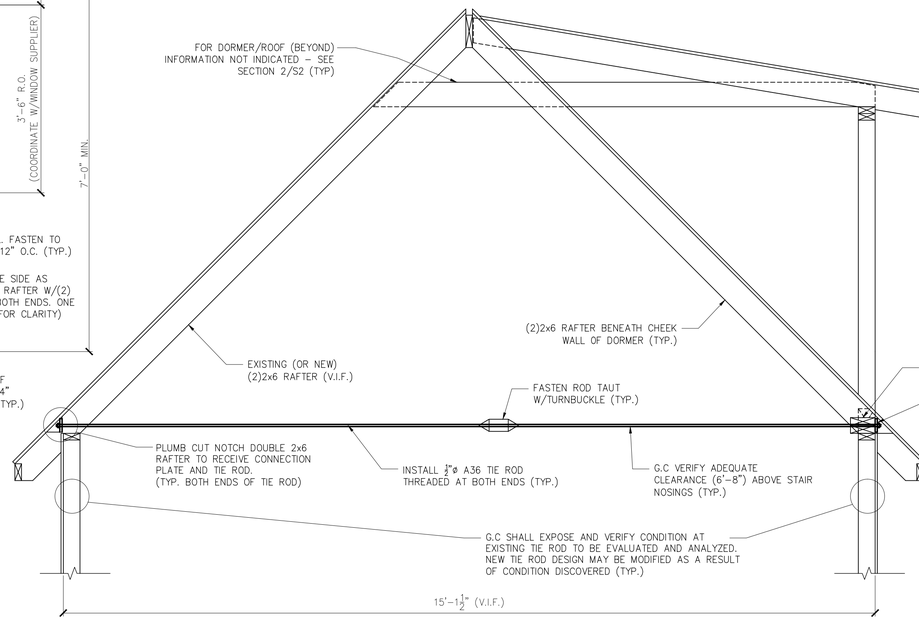

SECTION 3/S1
3/4" = 1'-0"

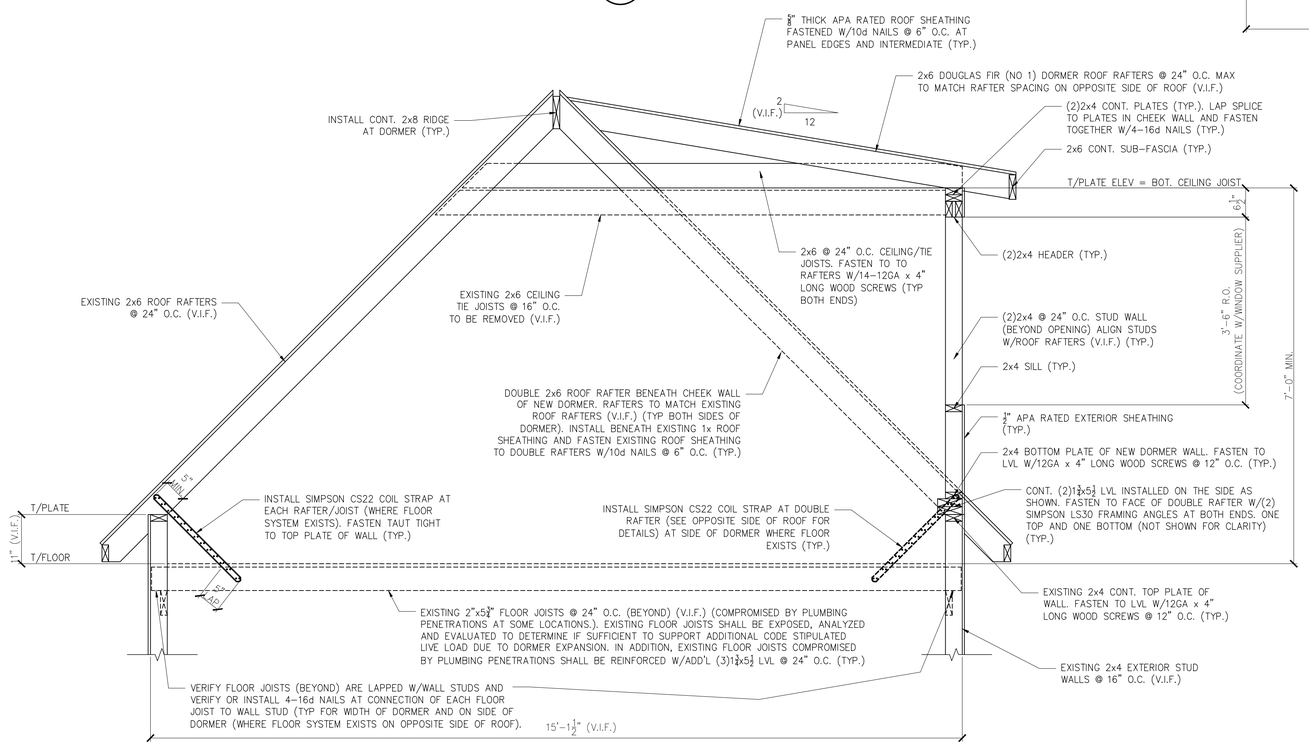

SECTION 2/S1
3/4" = 1'-0"

L & L STRUCTURAL
ENGINEERING SERVICES, INC.
SIX Q STREET
SOUTH PORTLAND, MAINE 04106
PHONE: (207) 767-4830
FAX: (207) 799-5432

STATE OF MAINE
JOSEPH H. LEASURE
No. 6242
LICENSED PROFESSIONAL ENGINEER

appr'd	description	date	rev.

designed by: JHL
drawn by: RJW
checked by: JHL
scale: AS NOTED
date: 12/30/2013
plot date: 12/30/2013
project # 2013-162

RESIDENTIAL BUILDING LOCATED AT
266 WEST CONCORD STREET
PORTLAND, MAINE
ROOF DORMER ADDITIONS
SECTIONS, AND DETAILS

S2

THESE DRAWINGS HAVE BEEN DEVELOPED BY L&L STRUCTURAL ENGINEERING SERVICES, INC. FOR THE TITLED SET ONLY. THE DRAWINGS ARE THE SOLE PROPERTY OF L&L ENGINEERING SERVICES, INC. AND THEY SHALL NOT BE USED, LENT, COPIED OR ALTERED WITHOUT THE WRITTEN CONSENT OF L&L STRUCTURAL ENGINEERING SERVICES, INC.