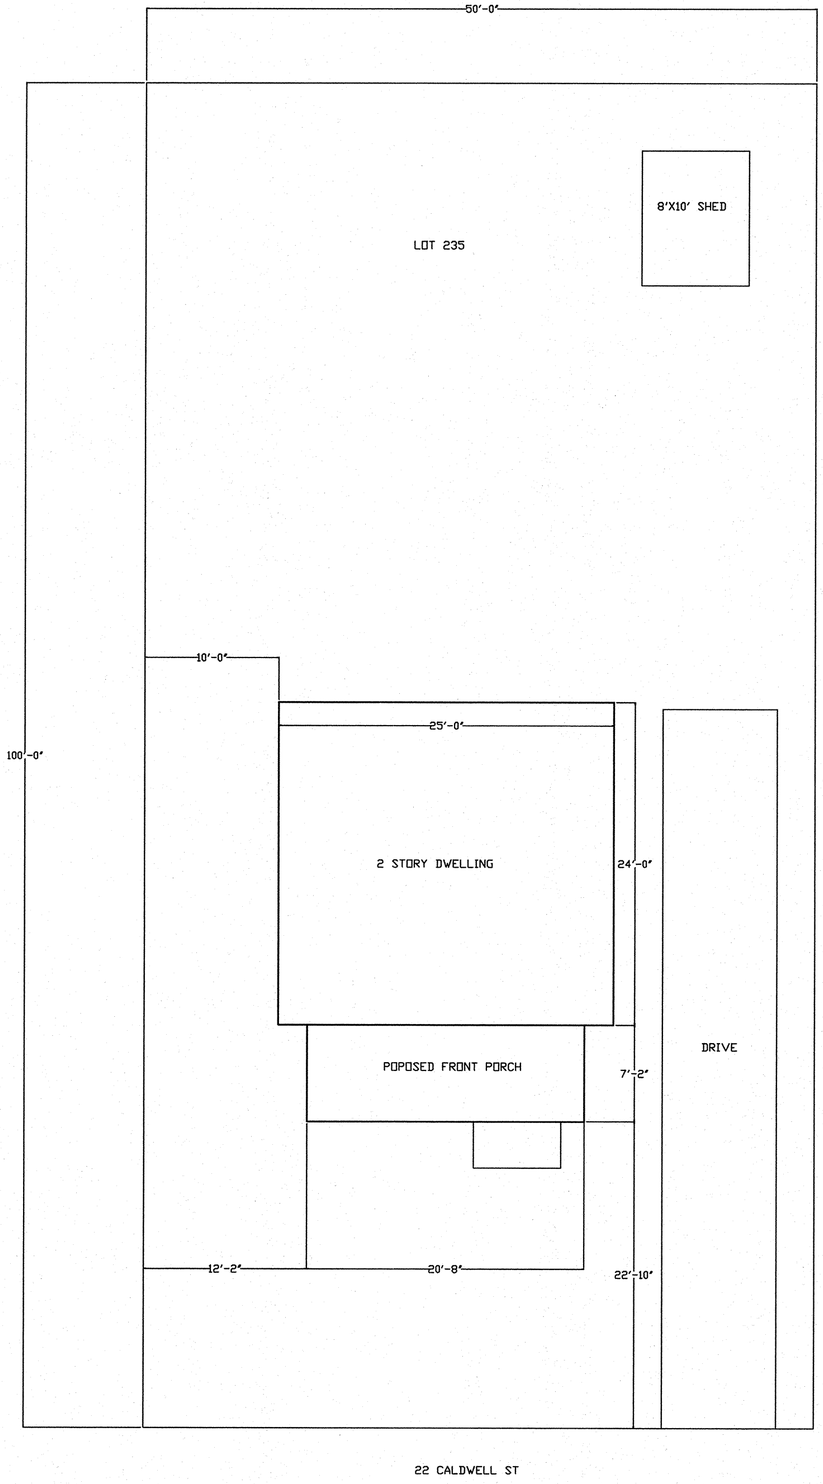

PLOT_PLAN

22_CALDWELL_ST
FRONT_PORCH

FRONT_PORCH_ADDITION

FRONT_PORCH
PLOT_PLAN

DWG. NO. CPPSB01

REV. A