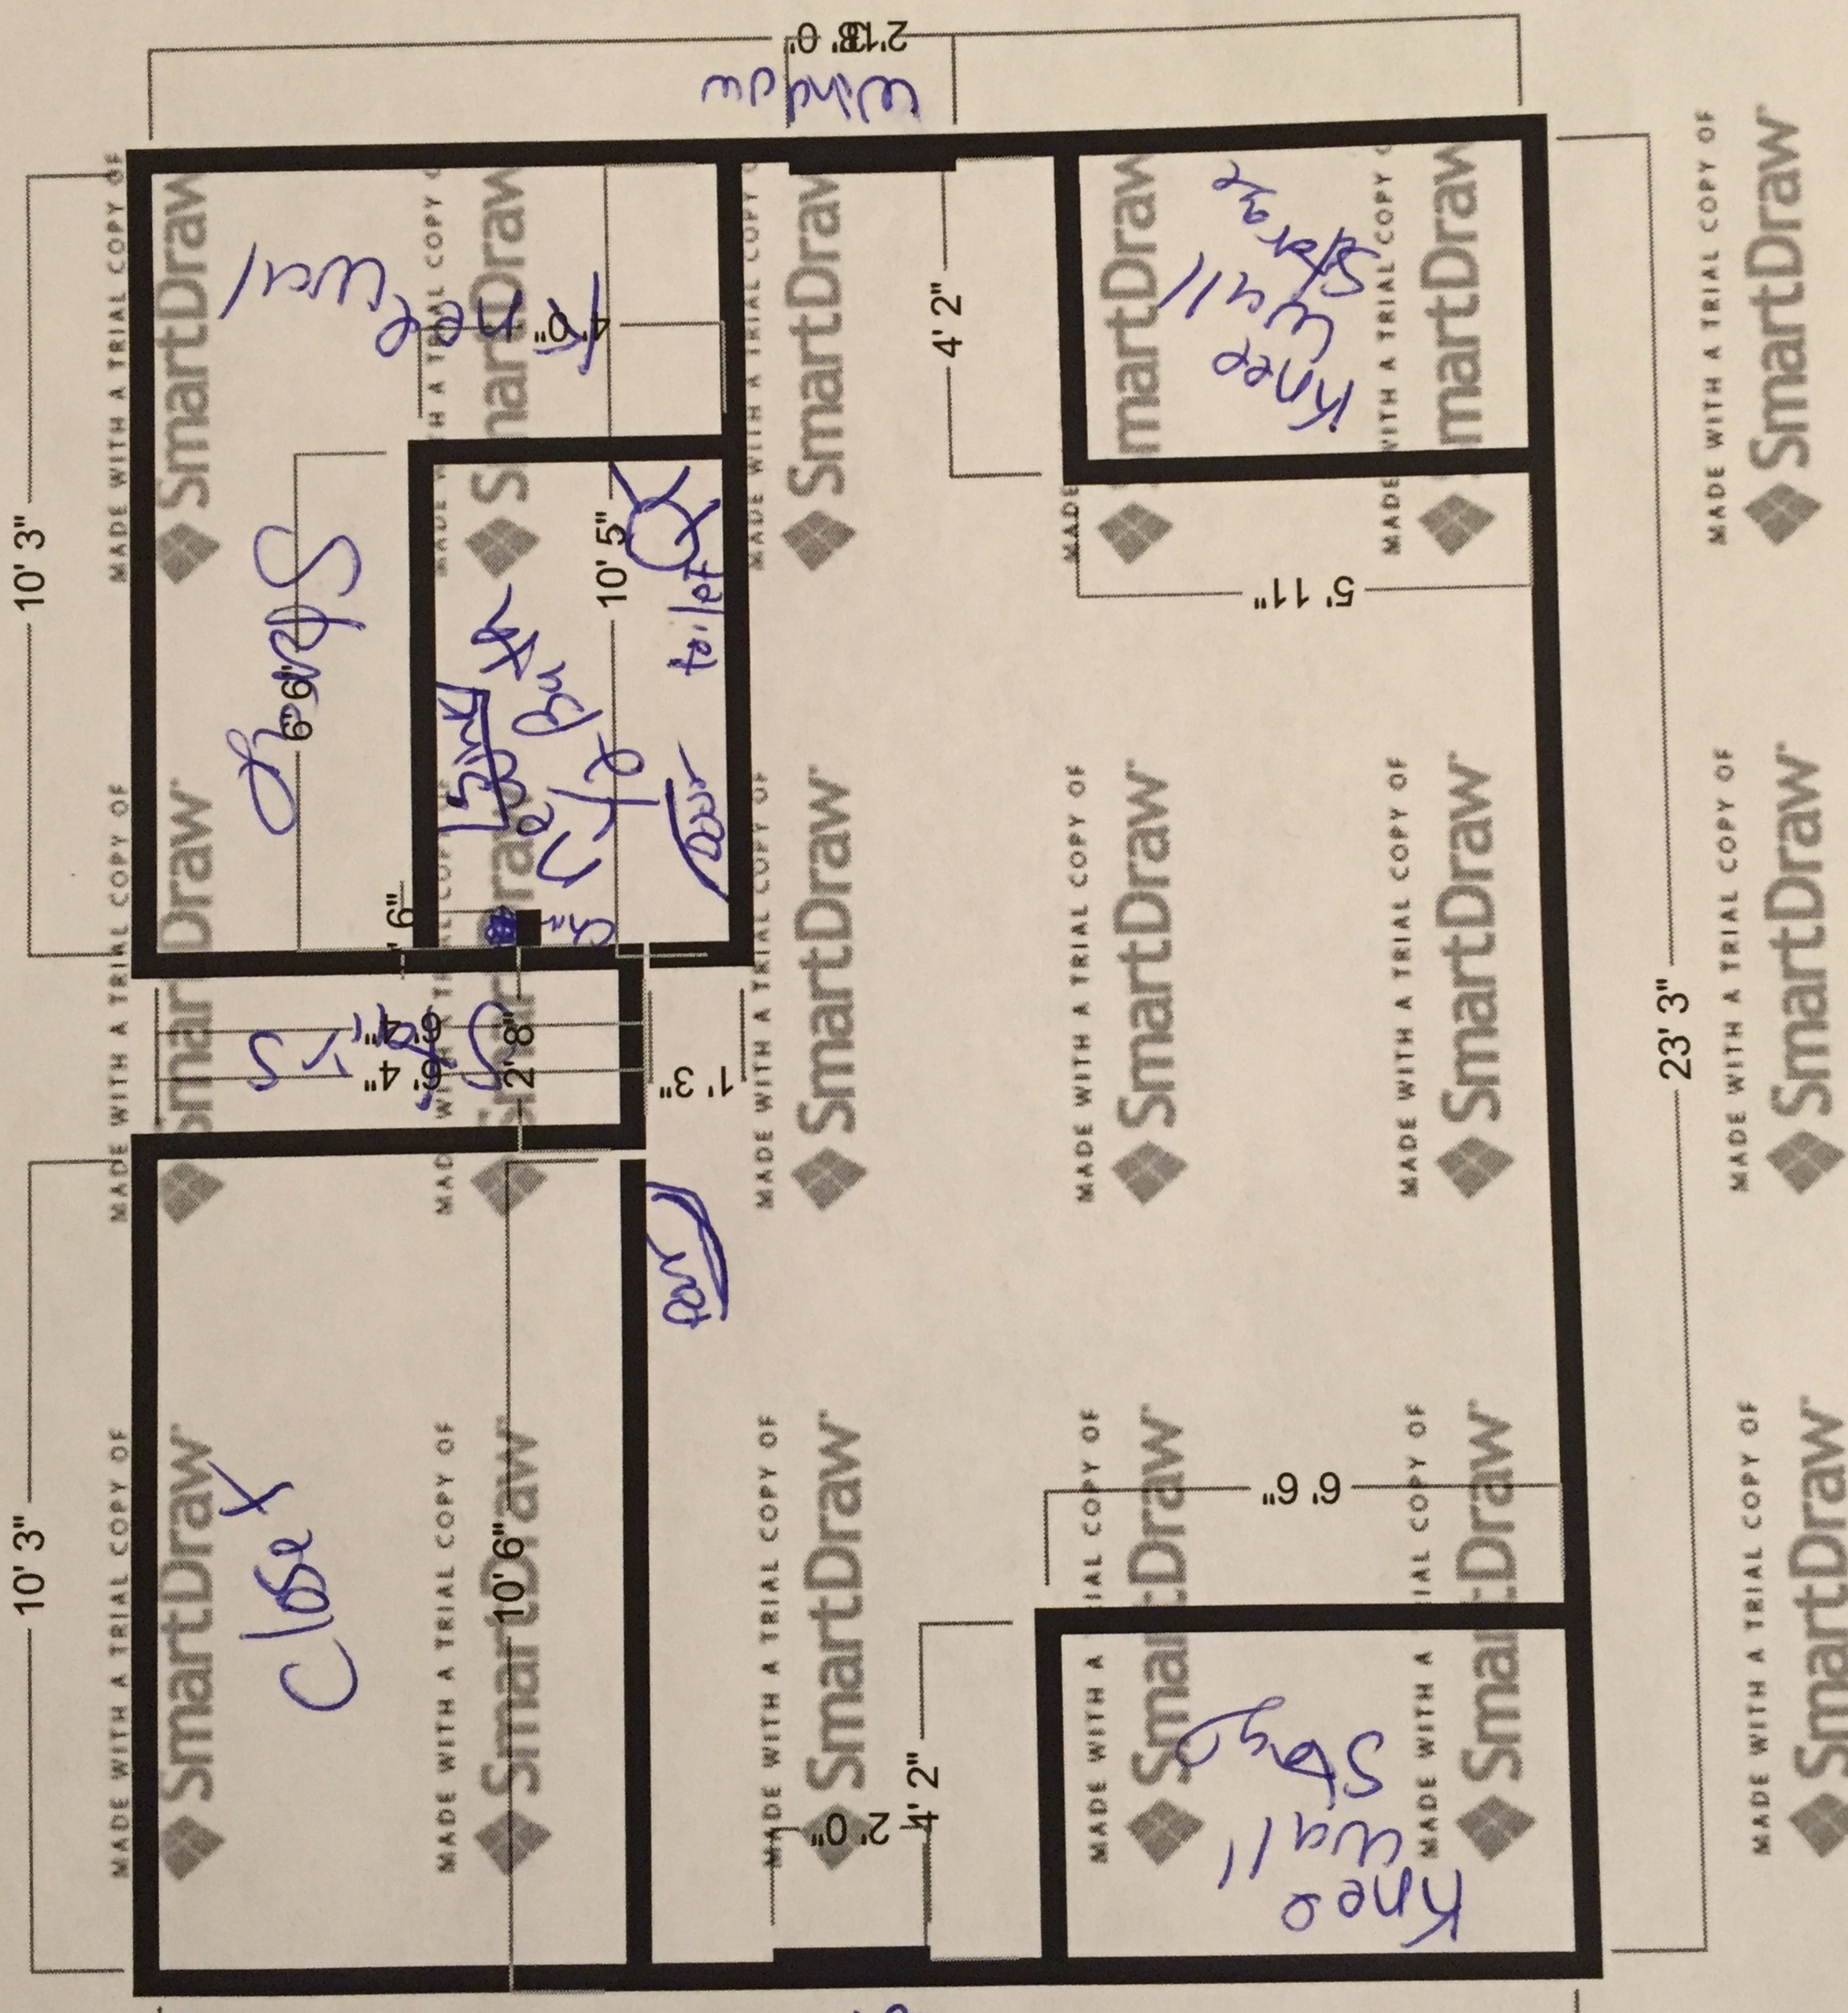-The new bathroom dimensions will be 69"x 48" and the space is exactly 7ft high.
- The windows are on each end of the dormers. we are changing only the one that's on the opposite end from where we are putting the bathroom. The are really old and not energy efficient. right now the existing windows are 35"x27"wide and we only have a few inches on either direction that we can go. We are trying to find something a little bigger but may not be able to put anything more then about 6-8" taller in there.