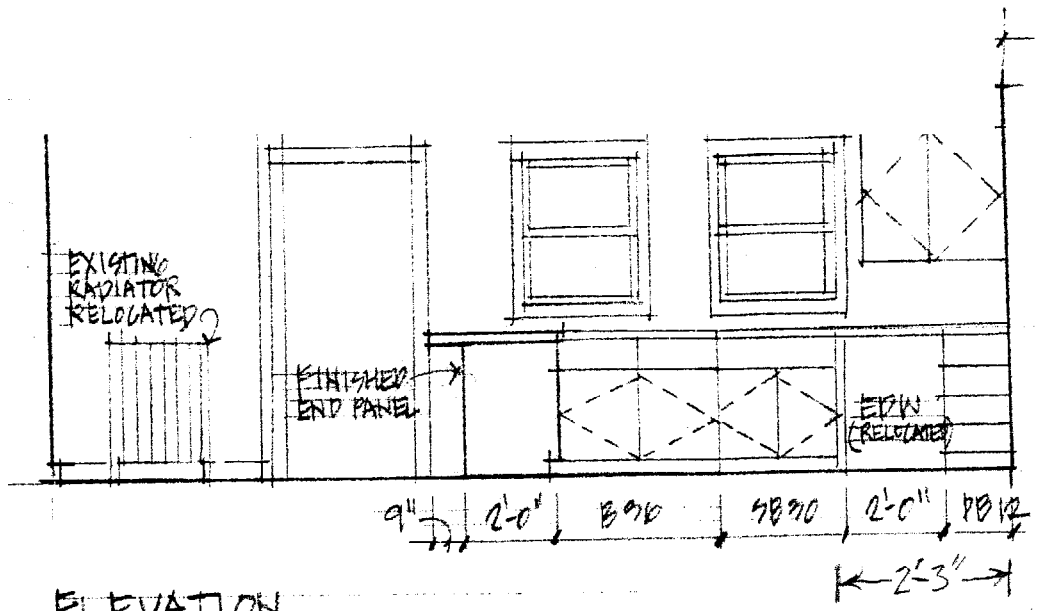

ELEVATION

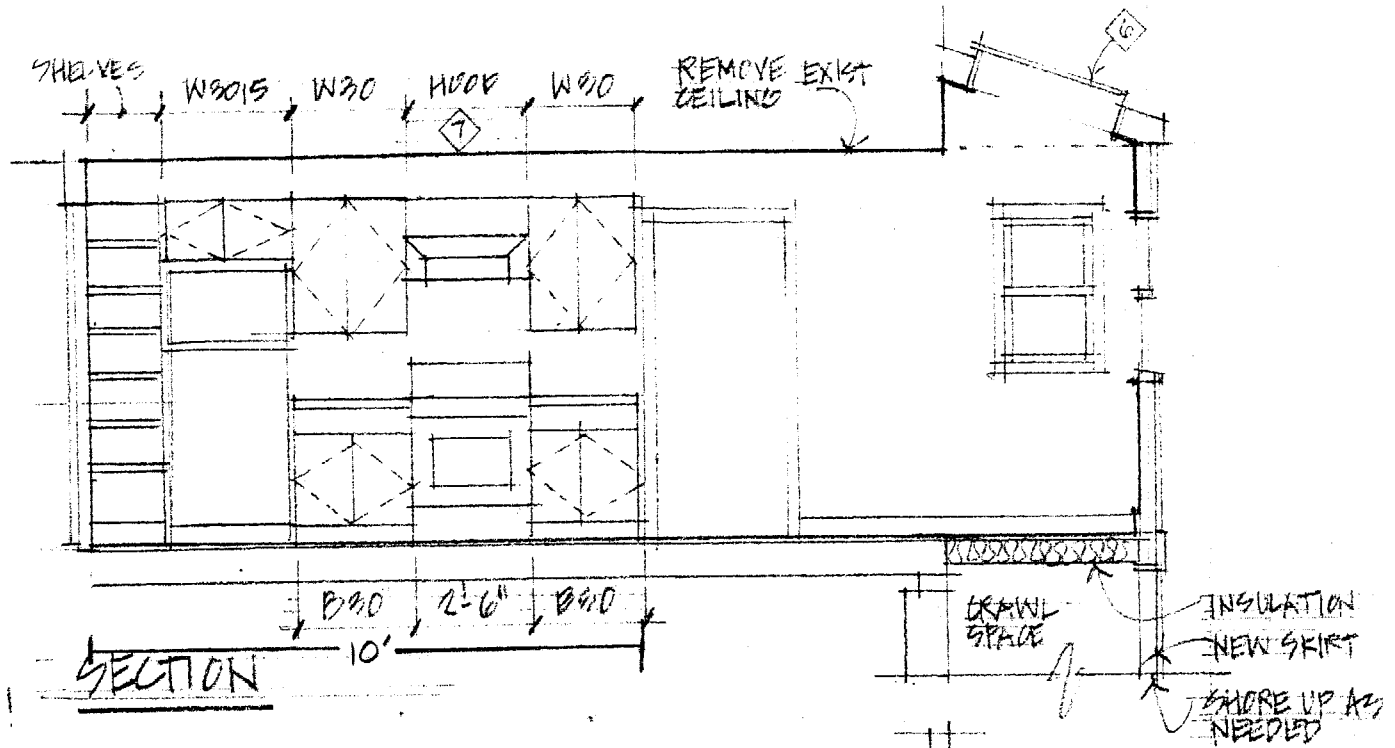

SECTION

KEY NOTES

1. DEMO EXISTING NLB PARTITION
2. DEMO EXISTING COUNTERS / CABINETS, SALVAGE APPLIANCES FOR REUSE
3. RELOCATE EXISTING RADIATOR, INSULATE PIPING IN CRAWL SPACE
4. NEW WINDOWS TYP OF 3 (MATCH EXISTING)
5. ENCLOSE PORCH (ALTERNATE 1)
6. NEW ROOF WINDOW TYP OF 3 SIZE TO SUIT EXISTING RAFTER SPACING
7. EXHAUST HOOD THROUGH CEILING IN JOIST SPACE TO EXTERIOR WALL

GENERAL NOTES

1. CABINETS TO BE AKURUM / ADIL BY IKEA (PROVIDED BY OWNER. INSTALLED BY CONTRACTOR)
2. COORDINATE FINISHES W/ OWNER
3. SKIM COAT EXISTING PLASTER WALLS TO REMAIN
4. GRANITE COUNTER AS SELECTED BY OWNER
5. EXISTING FLOOR IS HARDWOOD. REMOVE TO SUBFLOOR AND PREP AS NEEDED FOR QUARRY TILE
6. SECURE ALL REQUIRED PERMITS / COMPLY WITH ALL APPLICABLE CODES

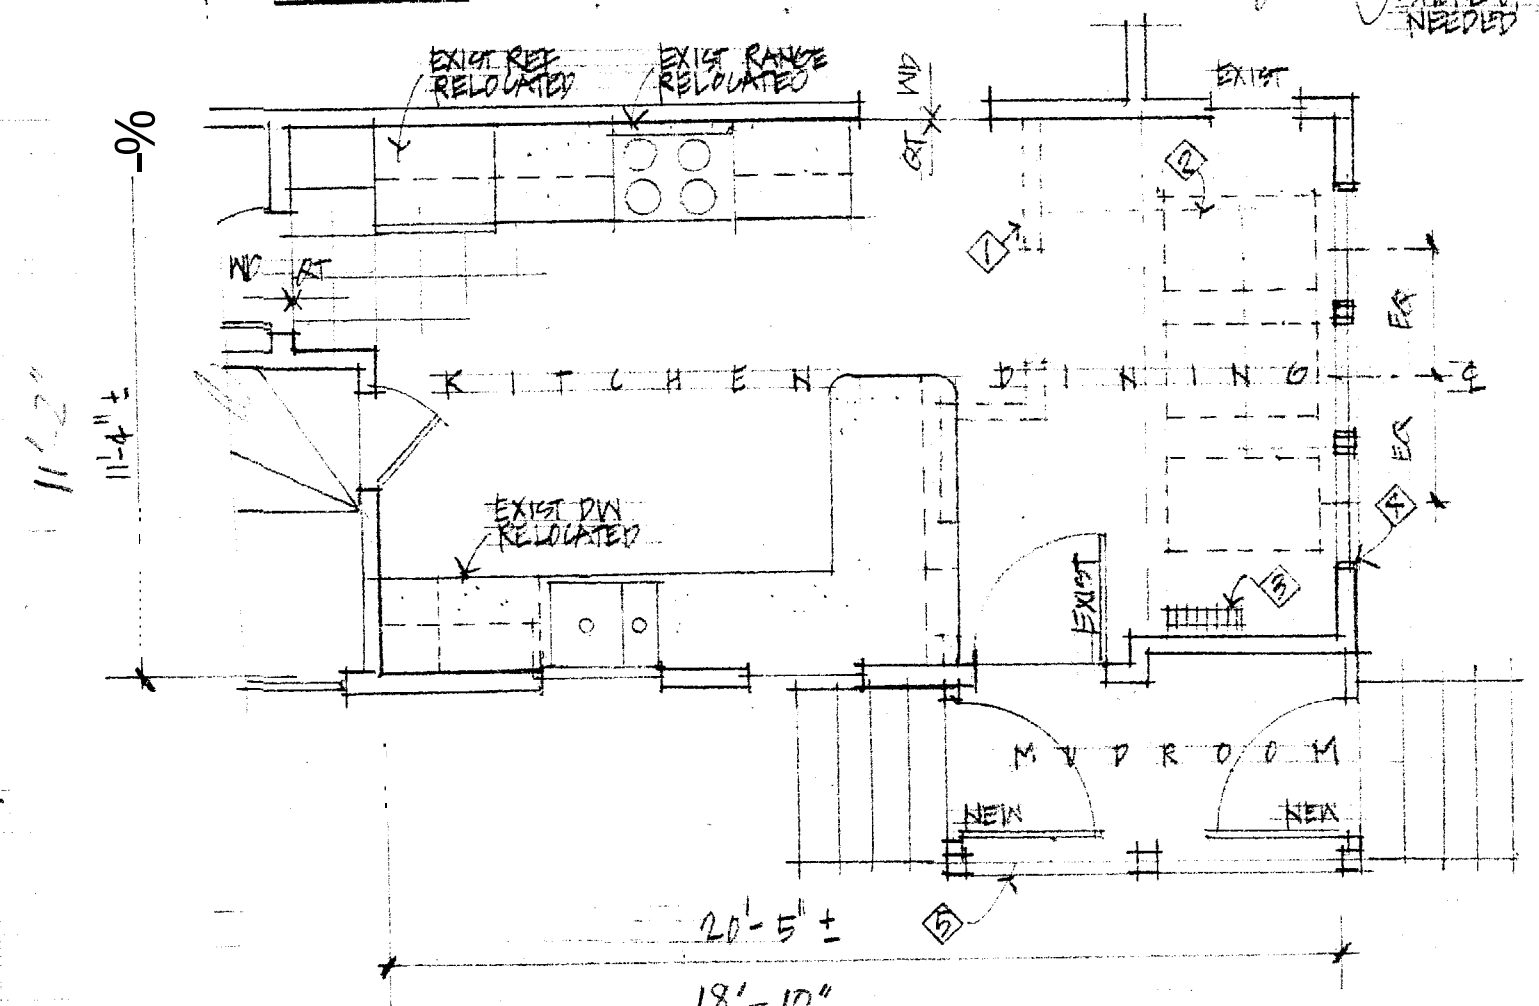

PLAN

PELLEGRINO / RICHARDS RESIDENCE - 75 MABEL STREET - DEERING CENTER, MAINE
15 JANUARY 2010
1/4" = 1'-0"
SHEET 1 OF 1