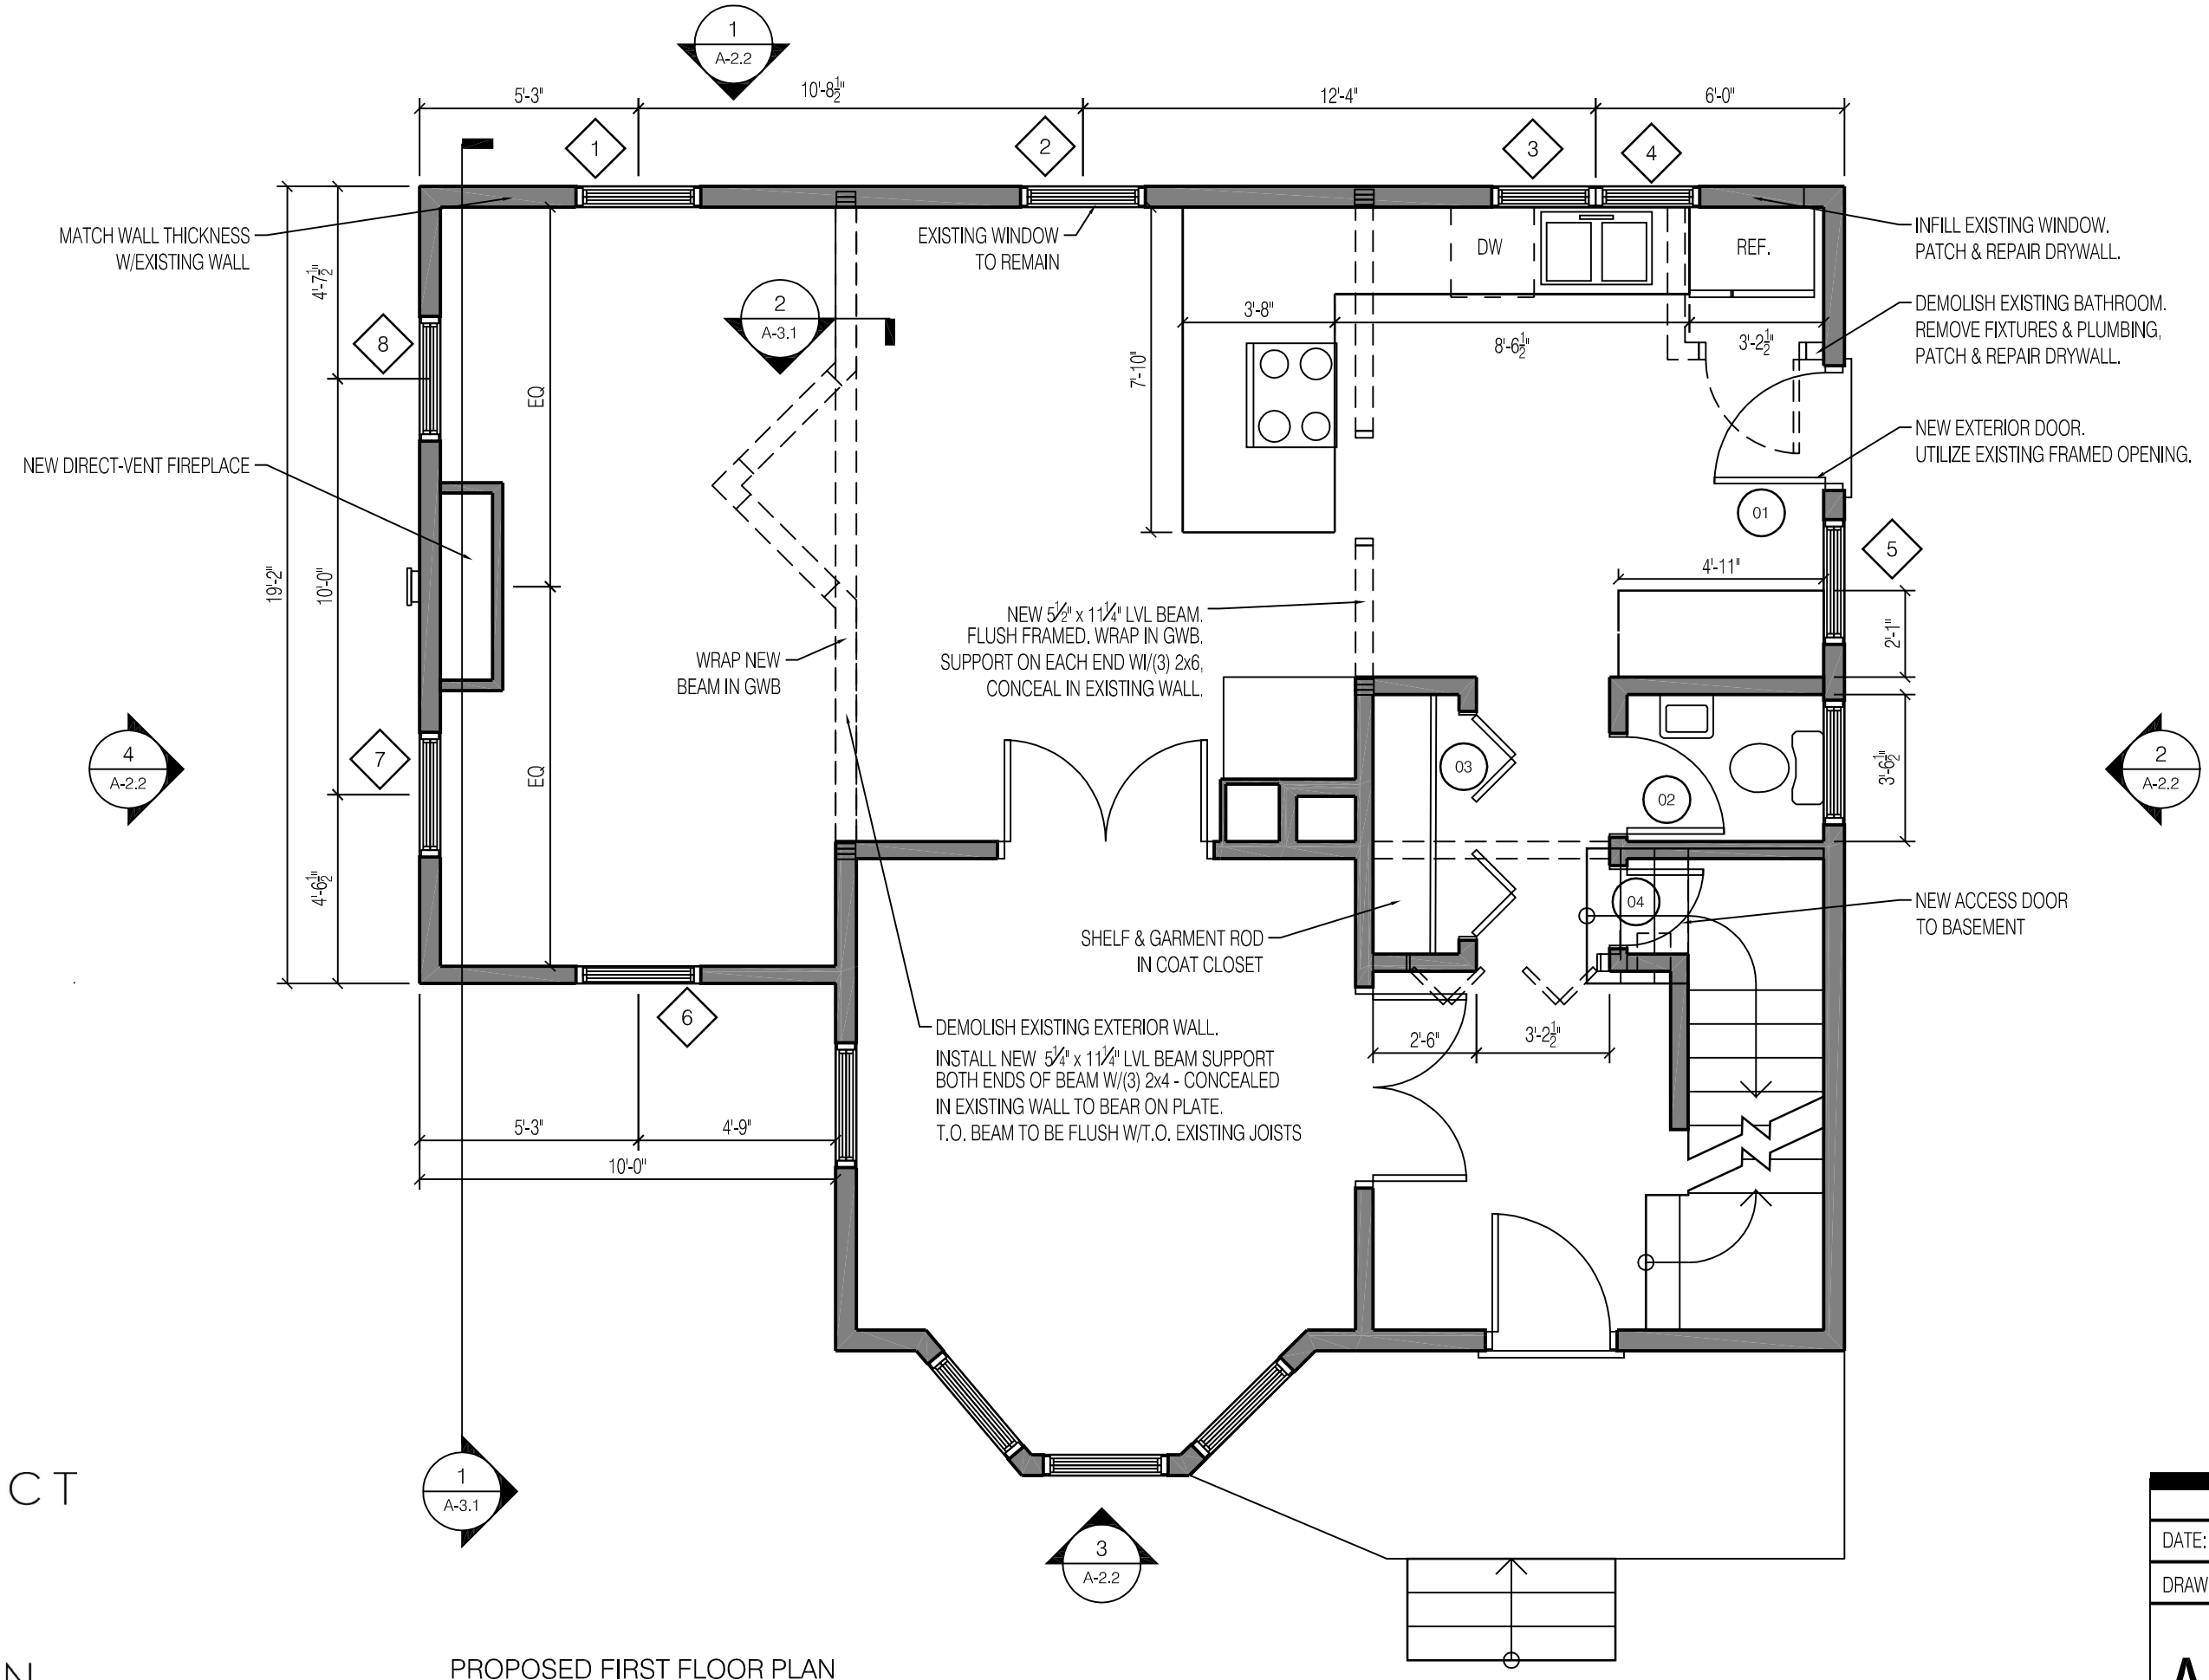

PROSPECT
P&D
DESIGN
58 FORE ST. PORTLAND, ME
www.prospectdesign.me
T: 207 - 749 - 7400

PROPOSED FIRST FLOOR PLAN
1/4" = 1'-0"

FIRST FLOOR PLAN
COOK BOGGIATTO

DATE: 2.21.2014
DRAWN BY: BB

A-1.3