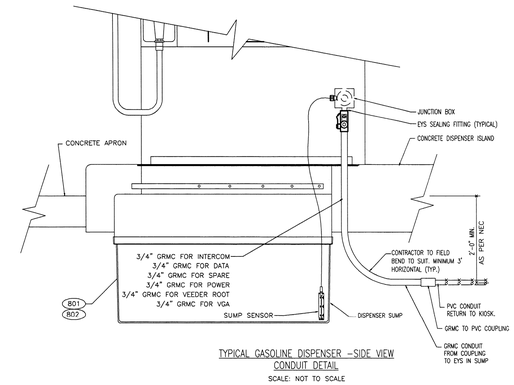

TYPICAL GASOLINE DISPENSER - SIDE VIEW
CONDUIT DETAIL
SCALE: NOT TO SCALE

03 CFG14.6 TYPICAL DISPENSER SIDE VIEW

SCALE: N.T.S.

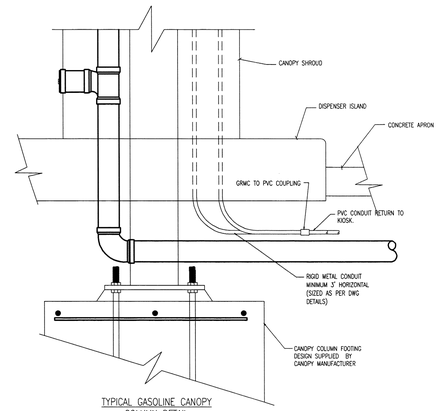

TYPICAL GASOLINE CANOPY
COLUMN DETAIL
SCALE: NOT TO SCALE

04 CFG14.6 COLUMN DETAIL

SCALE: N.T.S.

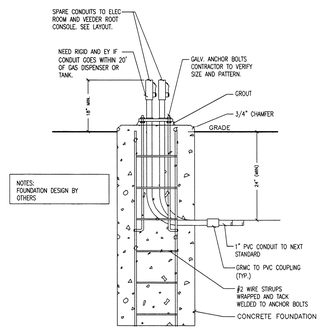

VENT STACK BASE DETAIL
SCALE: NOT TO SCALE

05 CFG14.6 VENT STACK DETAIL

SCALE: N.T.S.

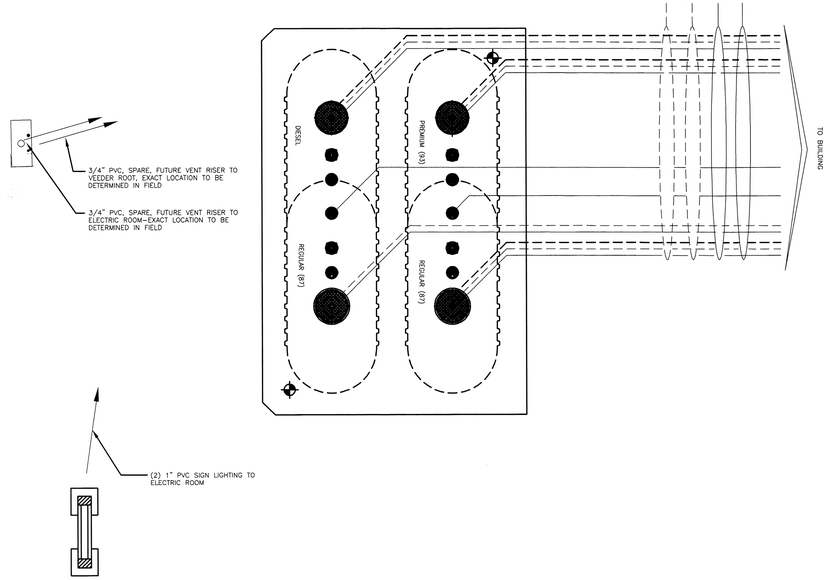

02 CFG14.6 TYPICAL ELECTRICAL CONDUIT LAYOUT

NOT TO SCALE

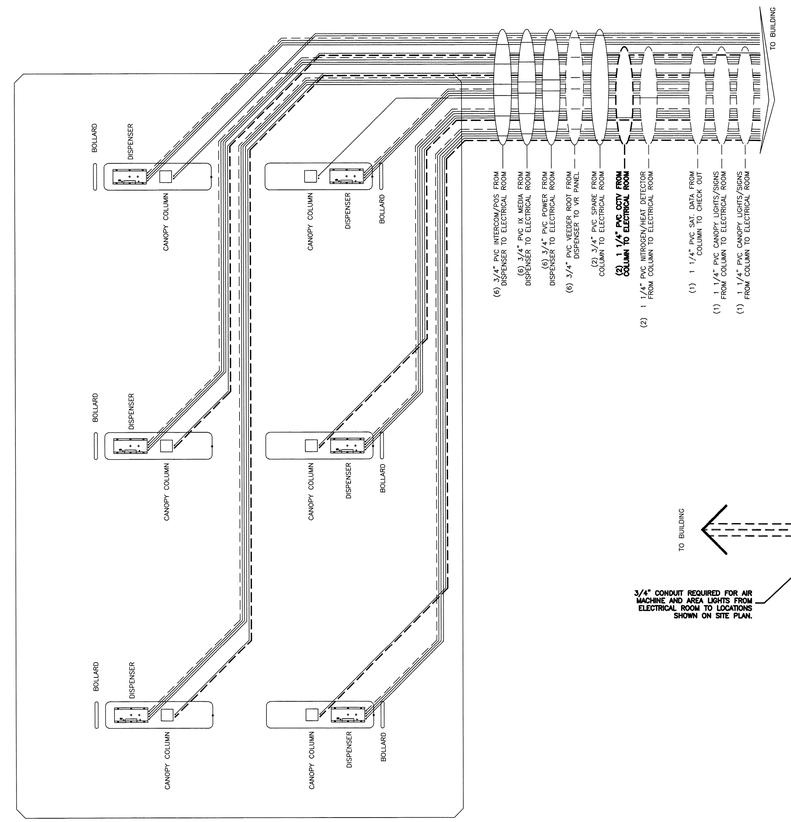

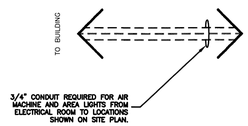

ELECTRICAL DIAGRAM

FOR TANK AND DISPENSER WIRING

NOTE: SEE SITE PLAN FOR ACTUAL STATION LAYOUT, NUMBER, LOCATION, ARRANGEMENT AND CONFIGURATION OF TANKS, ISLANDS AND DISPENSERS, ETC.

MHF Design Consultants, Inc.
44 Stiles Road, Suite One
Salem, New Hampshire 03079
(603) 893-0720
ENGINEERS • PLANNERS SURVEYORS
www.mhfdesign.com

STATE OF MAINE
FRANK C. MONTEIRO
7201
REGISTERED PROFESSIONAL ENGINEER
1/22/14

REVISIONS			
NO.	DATE	REV. BY.	DESCRIPTION

21,521 SQUARE FEET
.494 ACRES
V #1614
Store #5613
Gas Station #1848

512 WOODFORD STREET
PORTLAND, ME

FUEL GUIDELINE DRAWING SHEET NO. 7
NO STAGE II VAPOR RECOVERY

DOUBLE WALL FIBERGLASS TANK INSTALLATION FOR:
TWO (2) 20,000 (12/8 SPLIT) GALLON TANKS

Cumberland FARMS
CUMBERLAND FARMS, INC.
100 Crossing Boulevard
Framingham, MA 01702

SCALE: 1" = 10'
DATE: JAN. 21, 2014
FILE: 3403 CFG14.6
DRAWN BY: HS

TANK INSTALLATION DETAILS
CFG14.6

MHF PROJECT NO. 340313 SHEET 7 OF 8

F:\Projects\CAD\3403.3\UST PLANS\3403 CFG14.6.dwg CFG14.6 1/22/14 10:53am nfm