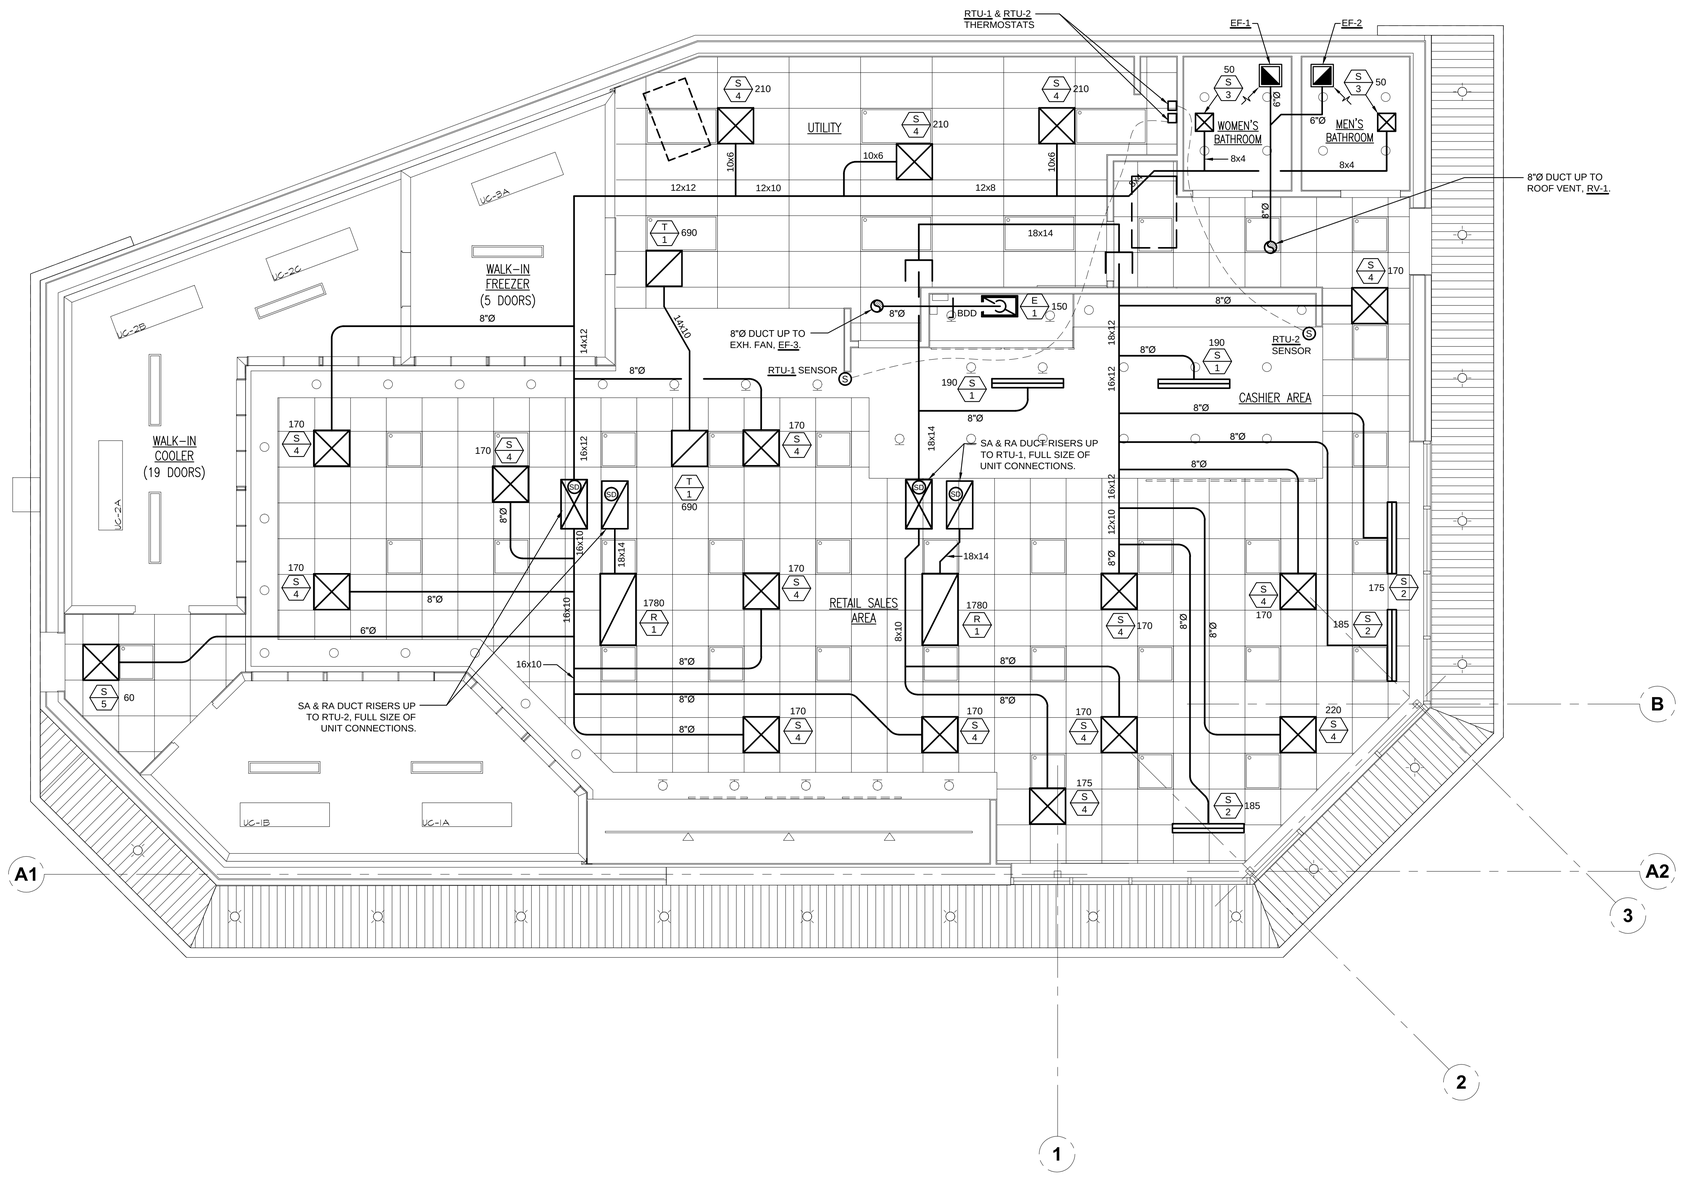

HVAC: FLOOR PLAN

SCALE: 1/4" = 1'-0"

Project Title:
Cumberland Farms
Store # 5613
512 Woodford Street

Portland, ME

Cumberland FARMS

100 Crossing Blvd
Framingham, Ma
tel 508 270 1400

Architect

phase zero design
40 TREMONT STREET, SUITE 62
DUXBURY, MASSACHUSETTS 02332
PHONE:(781) 452-7121
FAX:(860) 264-1628
WEBSITE: www.phasezerodesign.com

Seal

STATE OF MAINE
GLEN G. HARVEY
LICENSED PROFESSIONAL ENGINEER

Consultant

CDS ENGINEERING DESIGN SERVICES INCORPORATED
141 Industrial Highway Slatersville, RI 02876
Tel (401) 765-7639 Fax (401) 765-2984

Revisions

No.	Date	Issued for
-	11/22/13	90% Review Set
	01/24/14	Bid and Permit

Key Plan

Title
HVAC: FLOOR PLAN

Date

Drawing No.

M1.1

Cumberland Farms
Project No. 2113119