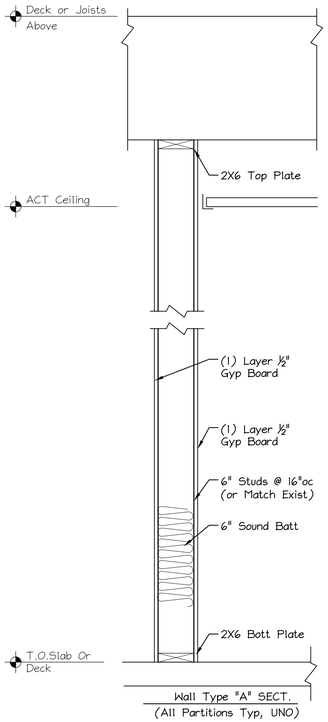

Wall Type "A" SECT.
(All Partitions Typ, UNO)

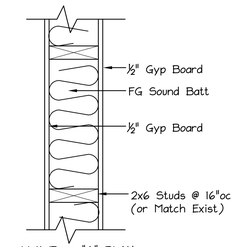

Wall Type "A" PLAN
(All Partitions Typ, UNO)

DOOR SCHEDULE

			DOOR		FRAME				
DOOR #	SIZE	LABEL	MTR'L	ELEV	MT'RL	ELEV	DTL	TYPE	REMARKS
1	3070	---	BIRCH	---	HM	---	---	---	CLOSER
2	3070	---	WOOD	---	HM	---	---	---	
3	3070	---	WOOD	---	---	---	---	POCKET	
4	3070	---	WOOD	---	---	---	---	POCKET	
5	4070	---	WOOD	---	---	---	---	BI-FOLD	
6	3070		WOOD		HM				
7	3070	---	WOOD		HM	---	---		
8	3070		HM		HM			SOLID	Relocated Exist.

NOTE: See Accessibility Notes on A-2 For Hardware and Dimensional Requirements

ROOM FINISH SCHEDULE

ROOM NO.	ROOM NAME	CEILING		WALLS				FLOOR		COMMENTS
		MATERIAL	HEIGHT							
1	VESTIBULE	PAINT	EXIST	PAINT	-	-	-	QT	EXIST	
2	RECEPTION	ACT	EXIST	PAINT	-	-	-	CARPET	EXIST	
3	OFFICE	ACT	EXIST	PAINT	-	-	-	CARPET	EXIST	
4	LAB	ACT	EXIST	PAINT	-	-	-	VCT	NEW	
5	X-RAY	ACT	EXIST	PAINT	-	-	-	CARPET	EXIST	
6	HYG. RM 1	ACT	EXIST	PAINT	-	-	-	CARPET	EXIST	
7	HYG. RM 2	ACT	EXIST	PAINT	-	-	-	CARPET	EXIST	
8	OP. RM 3	ACT	EXIST	PAINT	-	-	-	CARPET	EXIST	
9	OP. RM 4	ACT	EXIST	PAINT	-	-	-	CARPET	EXIST	
10	STERILIZATION	ACT	EXIST	PAINT	-	-	-	VCT	NEW	
11	OP. RM 5	ACT	EXIST	PAINT	-	-	-	VCT	NEW	
12	OP. RM 6	ACT	EXIST	PAINT	-	-	-	VCT	NEW	
13	OFFICE	ACT	EXIST	PAINT	-	-	-	CARPET	EXIST	
14	TOILET 1	ACT	EXIST	PAINT	-	-	-	TILE	EXIST	
15	TOILET 2	ACT	EXIST	PAINT	-	-	-	TILE	EXIST	
16	TOILET 3	ACT	EXIST	PAINT	-	-	-	TILE	EXIST	
17	LOUNGE	ACT	EXIST	PAINT	-	-	-	CARPET	EXIST	
18	CORRIDOR	ACT	EXIST	PAINT	-	-	-	CARPET	NEW	
19	CLOSET 1	ACT	EXIST	PAINT	-	-	-	CARPET	NEW	
20	CLOSET 2	ACT	EXIST	PAINT	-	-	-	CARPET	NEW	
21	CLOSET 3	ACT	EXIST	PAINT	-	-	-	CARPET	EXIST	
22	RECEPTON OFFICE	ACT	EXIST	PAINT	-	-	-	CARPET	NEW	

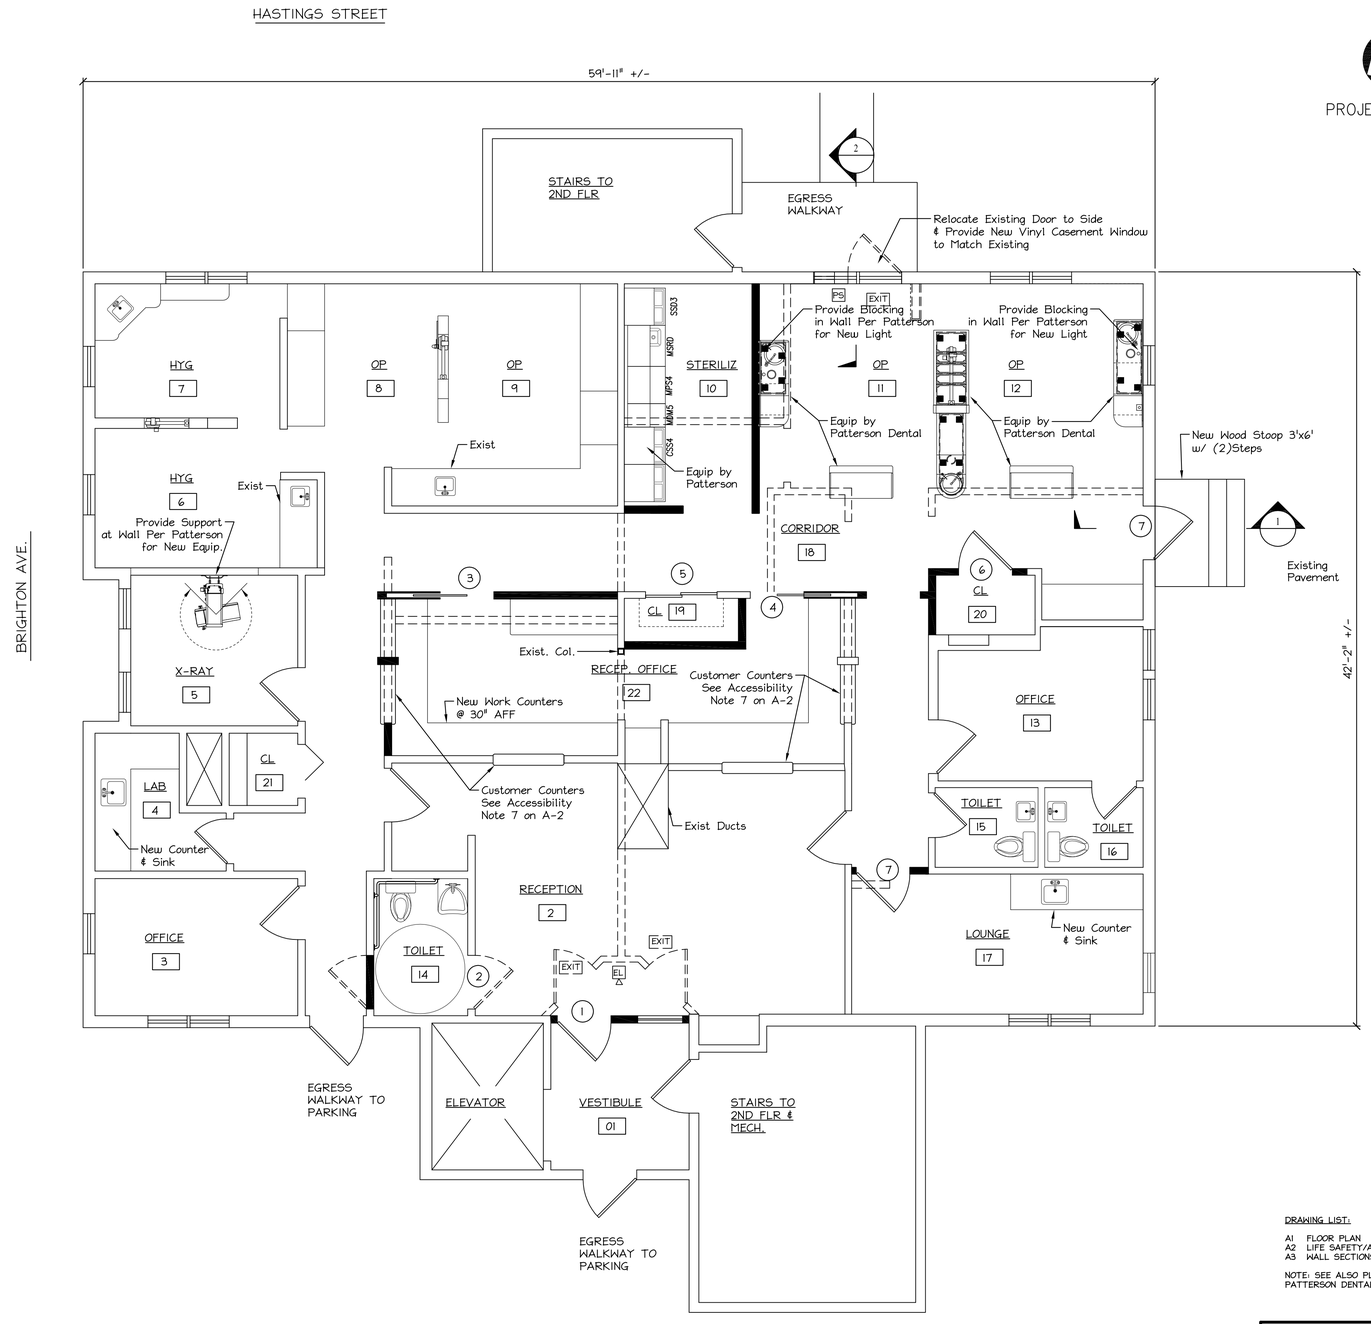

DRAWING LIST:

A1 FLOOR PLAN
A2 LIFE SAFETY/ACCESSIBILITY
A3 WALL SECTIONS

NOTE: SEE ALSO PLANS BY PATTERSON DENTAL

GENERAL NOTES:

1. THIS PLAN IS DESIGNED TO COMPLY WITH 2009 IBC, 2009 NFPA, ADA, AND 2009 IECC
2. ALL OTHER CODES SHALL BE THE RESPONSIBILITY OF THE OWNER/CONTRACTOR
3. ALL MECHANICAL/PLUMBING/ELECTRICAL DESIGN BY OTHERS
4. CONTRACTOR SHALL CONSULT WITH MILLWORK PLANS FOR FRAMING AROUND WALLS
5. CONTRACTOR SHALL VERIFY ALL DIMENSIONS PRIOR TO BEGINNING WORK
6. ALL EQUIPMENT AND EXHAUST DEVICES SHALL COMPLY WITH NFPA CH. 211 STANDARDS

ENERGY CODE STANDARDS:

1. FENESTRATIONS, U=0.35 AT NEW CASEMENT WINDOW
2. CEILINGS/ROOF EXISTING
3. EXTERIOR WALL FRAMING EXISTING. INFIL AT NEW WINDOW OPENING TO MATCH EXISTING CONSTRUCTION

LEGEND:

1. EXISTING WALLS TO REMAIN
2. EXISTING WALL TO BE REMOVED
3. NEW WALLS

NOTE: ALL PARTITIONS, DOORS, WINDOWS, TOILET ROOMS, AND LIFE SAFETY EQUIPMENT ARE EXISTING UNLESS NOTED

FLOOR PLAN
SCALE: 1/4" = 1'-0"

3 _____
2 _____
1 _____

These drawings are the property of MacLeod Structural Engineers, PA and are for the exclusive use of:
GREAT FALLS CONSTRUCTION
Use of these drawings by others without written consent is prohibited.

MACLEOD
STRUCTURAL ENGINEERS, PA
404 Main Street Gorham, Maine 04038 207.839.0980

DR. BUFO
DENTIST OFFICE RENOVATIONS
612 BRIGHTON AVE.
PORTLAND, MAINE

STATE OF MAINE
BRUCE W. MACLEOD
No. 5422
LICENSED PROFESSIONAL ENGINEER

TITLE: FLOOR PLAN

DATE:	DRAWN BY:	DRAWING NUMBER:
9/04/13	BWM	A-1
SCALE: as noted	PROJ NO: 2013-226	