DR MICHAEL BUFO.... PROPOSED OFFICE LAYOUT

CARPENTRY SPECIFICATIONS

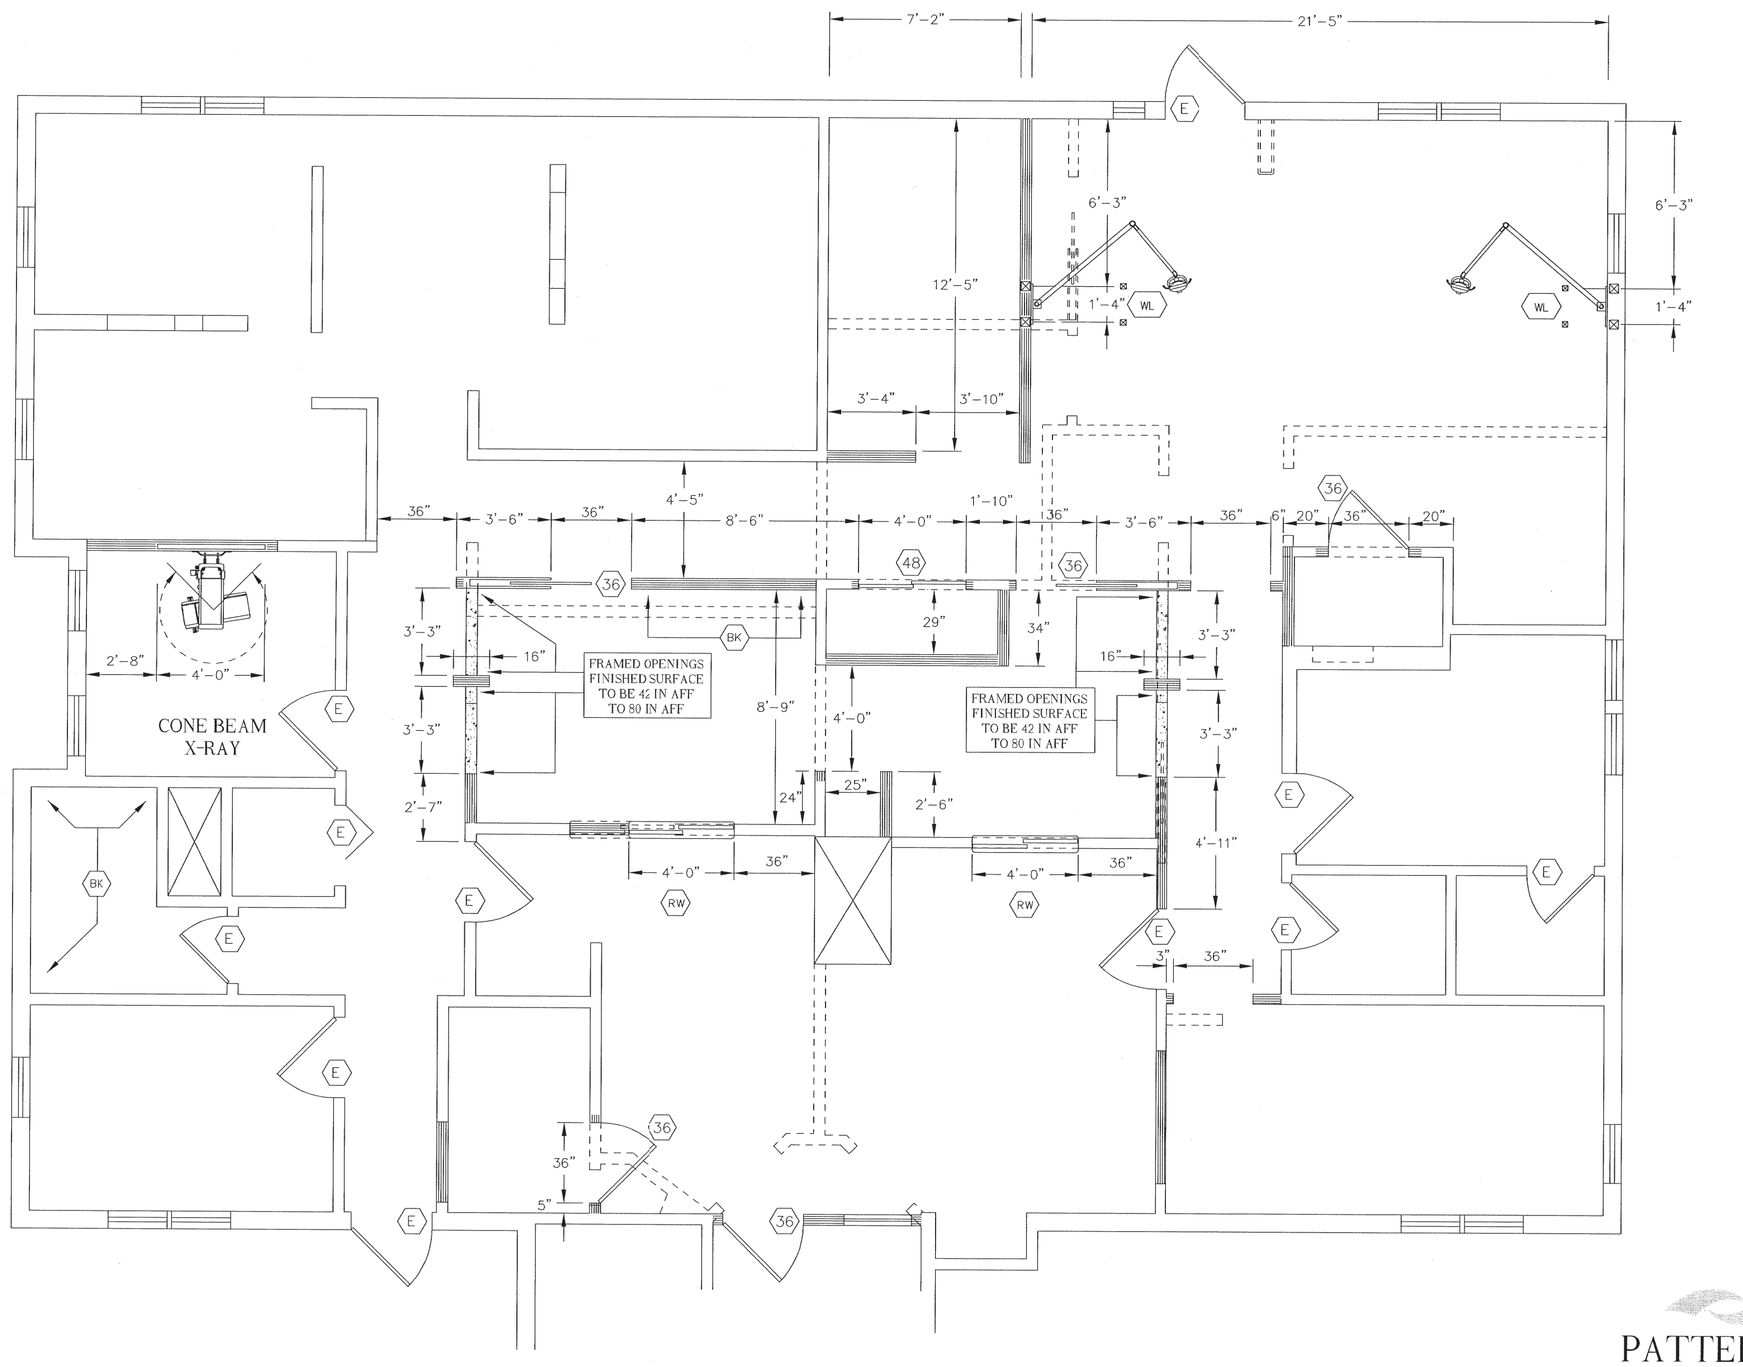

PATTERSON DENTAL
L Schmidt

PATTERSON DENTAL
L Schmidt

AUGUST 2, 2013
CARPENTER'S SPECIFICATIONS

- Par — PARTITIONS – To be full ceiling height (8'0") unless otherwise specified. 5/8" SHEETROCK....BOTH SIDES
- EXISTING PARTITIONS TO REMAIN AS IS
- PARTITIONS TO BE NEWLY CONSTRUCTED
- EXISTING PARTITIONS TO BE REMOVED
- PARTIAL HGT WALL TO BE NEWLY CONSTRUCTED 42"AFF TO TOP
- E — DOOR – EXISTING....TO REMAIN AS IS
- 36 — DOOR – 36" CONSULT WITH DOCTOR FOR EXACT SPECS
- 48 — DOOR – 48" CONSULT WITH DOCTOR FOR EXACT SPECS
- WL — BACKING FOR WALL MNTD LIGHT – Install two (2) 4" X 4" posts 16" on center. Install from floor to supporting structure above. Wall to support 1,500 Lbs. off center load. Follow manufacturer's specifications.
- RW — SLIDING GLASS WINDOW – Between reception room and business office, to be 48" Wide X 32" high. Bottom of window 42" above floor. Glazier to provide clear glass.
- BK — BACKING FOR MODULAR WALL-HUNG CABINETS Instal 2" X 8" flat, centered at 80" above floor across entire cabinet area. Must support 150 Lbs. weight.
- PXB — BACKING FOR PANORAMIC X-RAY Install 2 pieces of 3/4" plywood to be centered on wall where PAN X-RAY will be mounted. Must support 150 Lbs. weight.

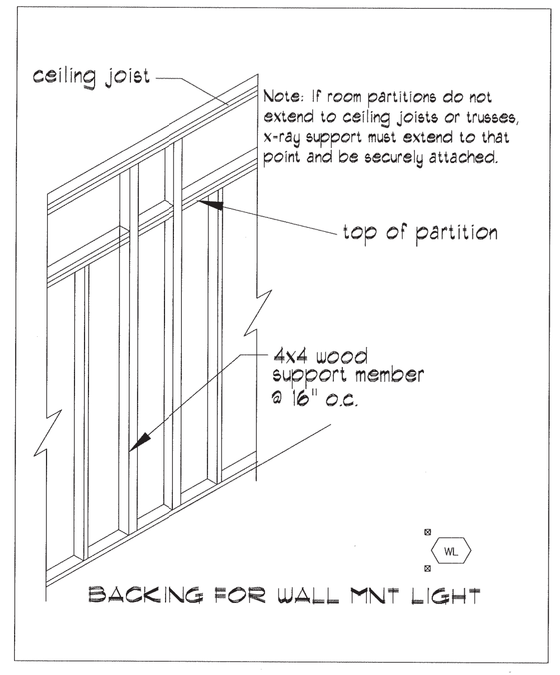

BACKING FOR WALL MNT LIGHT

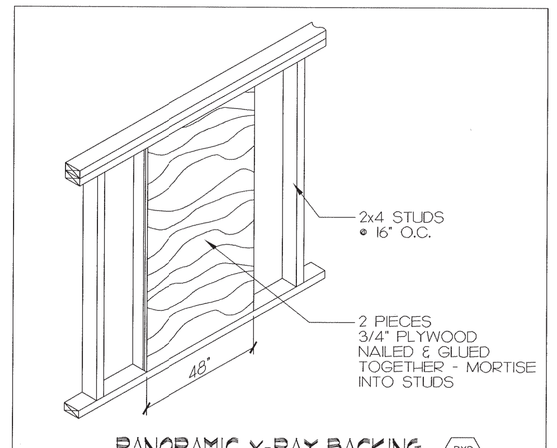

PANORAMIC X-RAY BACKING (PXB)

THESE DIAGRAMS ARE NOT AN ARCHITECTURAL PLAN. THESE DIAGRAMS ARE NOT DRAWN TO ARCHITECTURAL SCALE, NOR DO THEY INCLUDE ALL OF THE REQUIREMENTS THAT MAY BE REQUIRED FOR AN ARCHITECT TO PROVIDE YOU WITH COMPLETE ARCHITECTURAL PLANS. PATTERSON'S DIAGRAMS MAY NOT BE SUBMITTED AS FINISHED ARCHITECTURAL DRAWINGS FOR THE PURPOSE OF OBTAINING A BUILDING PERMIT. IF YOU SHOULD CHOOSE TO USE PATTERSON'S DIAGRAM IN THE PLACEMENT OF YOU EQUIPMENT, YOU SHOULD RETAIN A REGISTERED ARCHITECT TO CONVERT THE DIAGRAM INTO PROPER AND COMPLETE ARCHITECTURAL PLANS. PATTERSON WILL WORK WITH THE ARCHITECT YOU SELECT TO DEVELOP COMPLETE ARCHITECTURAL PLANS.

202 Gannett Drive
South Portland, ME
800 639-1801

PATTERSON DENTAL

Designed by
L Schmidt

THESE DRAWINGS AND SPECIFICATIONS ARE THE PROPERTY OF PATTERSON DENTAL SUPPLY AND THE USE IS LIMITED TO A SPECIFIED PROJECT FOR THE PERSON OR FIRM NAMED ON THE DRAWINGS. ALL OTHER USE OR REPRODUCTIONS OF THESE DRAWINGS ARE STRICTLY PROHIBITED WITHOUT WRITTEN PERMISSION OF PATTERSON DENTAL SUPPLY, INC.

VERIFY ALL DIMENSIONS IN THE FIELD. IN CASE OF DISCREPANCIES, THE DRAWINGS SHALL BE BROUGHT TO THE ATTENTION OF PATTERSON DENTAL SUPPLY, INC. BEFORE PROCEEDING WITH THE WORK.

THE CONTRACTOR SHALL BE RESPONSIBLE FOR ALL CURRENT AMERICAN DISABILITIES ACT, (ADA) ACCESSIBILITY GUIDELINES.

THE CONTRACTOR SHALL INSTALL SMOKE DETECTORS AS REQUIRED BACKFLOW PREVENTERS.

THE CONTRACTOR SHALL COMPLY WITH ALL STATE, CITY AND LOCAL CODES PERTAINING TO THE CONSTRUCTION OF THIS PROJECT.

DENTAL OFFICE BUILDING

DR M BUFO
612 BRIGHTON AVE
PORTLAND MAINE

DATE: AUGUST 2, 2013
SCALE: 1/4" = 1'-0"

REVISED	DATE:

BRUCE W. MACLEOD No. 5422 LICENSED PROFESSIONAL ENGINEER STATE OF MAINE

SHEET NO.

D2

2 of 6