D1

DEMOLITION PLANS

Date: JANUARY 10, 2009

Scale: 1/8" = 1'-0"

Revisions:

PROJECT:
ST. PATRICKS SCHOOL CONDOMINIUMS
1251 CONGRESS STREET
PORTLAND, ME

ARCHETYPE, P.A.
ARCHITECTS
48 Union Wharf Portland, Maine 04101
(207) 772-6022 Fax (207) 772-4056

OWNER:
WESTBROOK DEVELOPMENT CORP.
30 Liza Harmon Drive, Westbrook, ME 04092
(207) 854-6823 Fax (207) 854-0962

SECOND FLOOR DEMOLITION PLAN

= = = = = WALL , DOOR OR FIXTURES REMOVED

REMOVE ALL EXISTING MECHANICAL

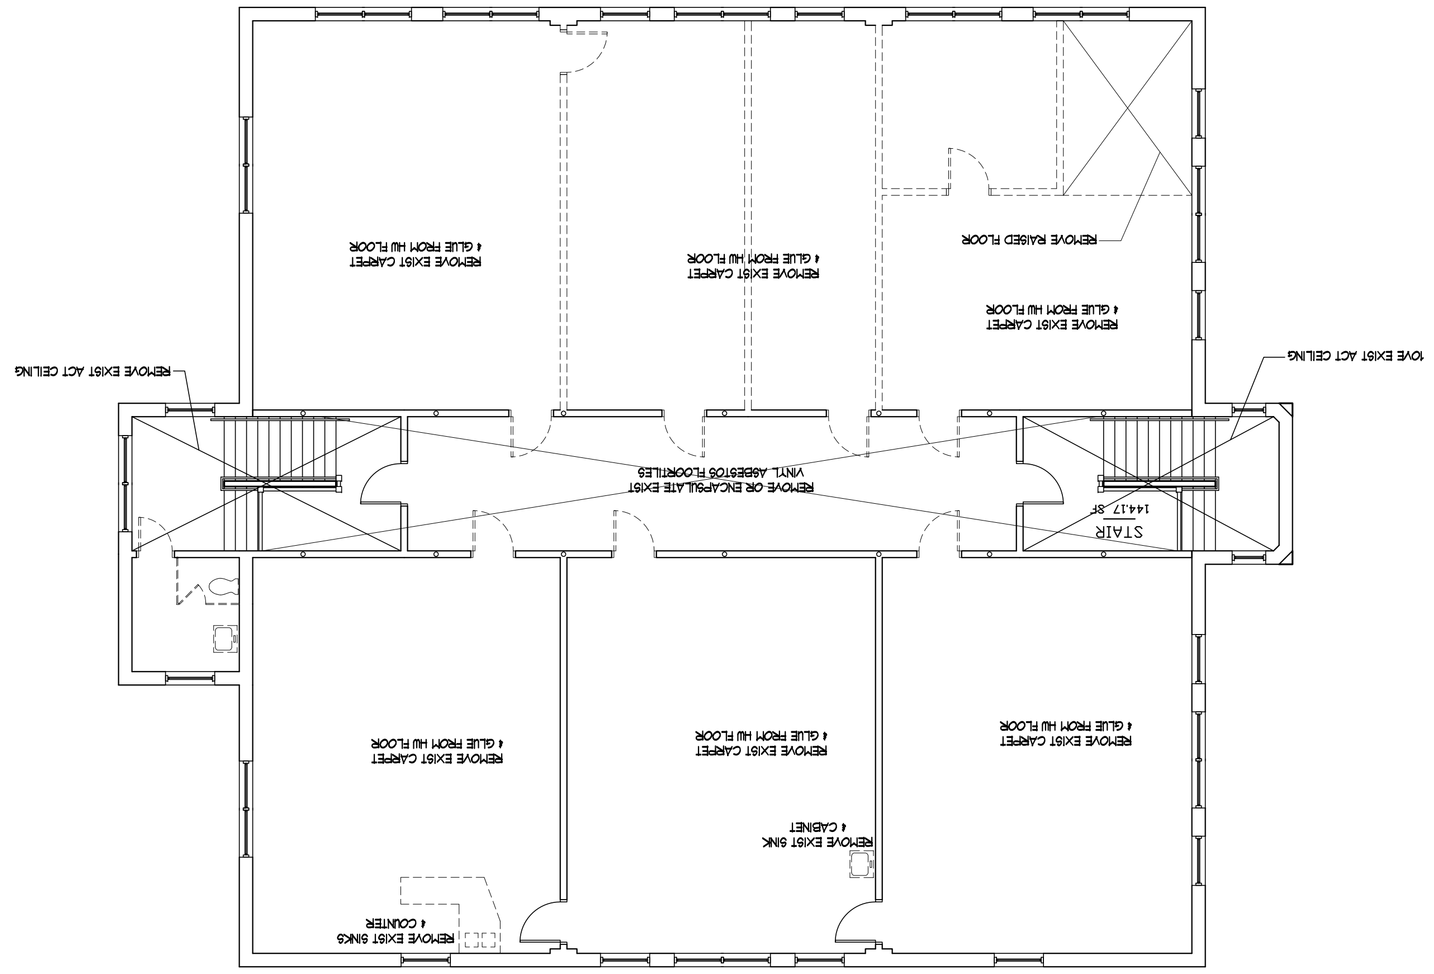

FIRST FLOOR DEMOLITION PLAN

= = = = = WALL , DOOR OR FIXTURES REMOVED

REMOVE ALL EXISTING MECHANICAL

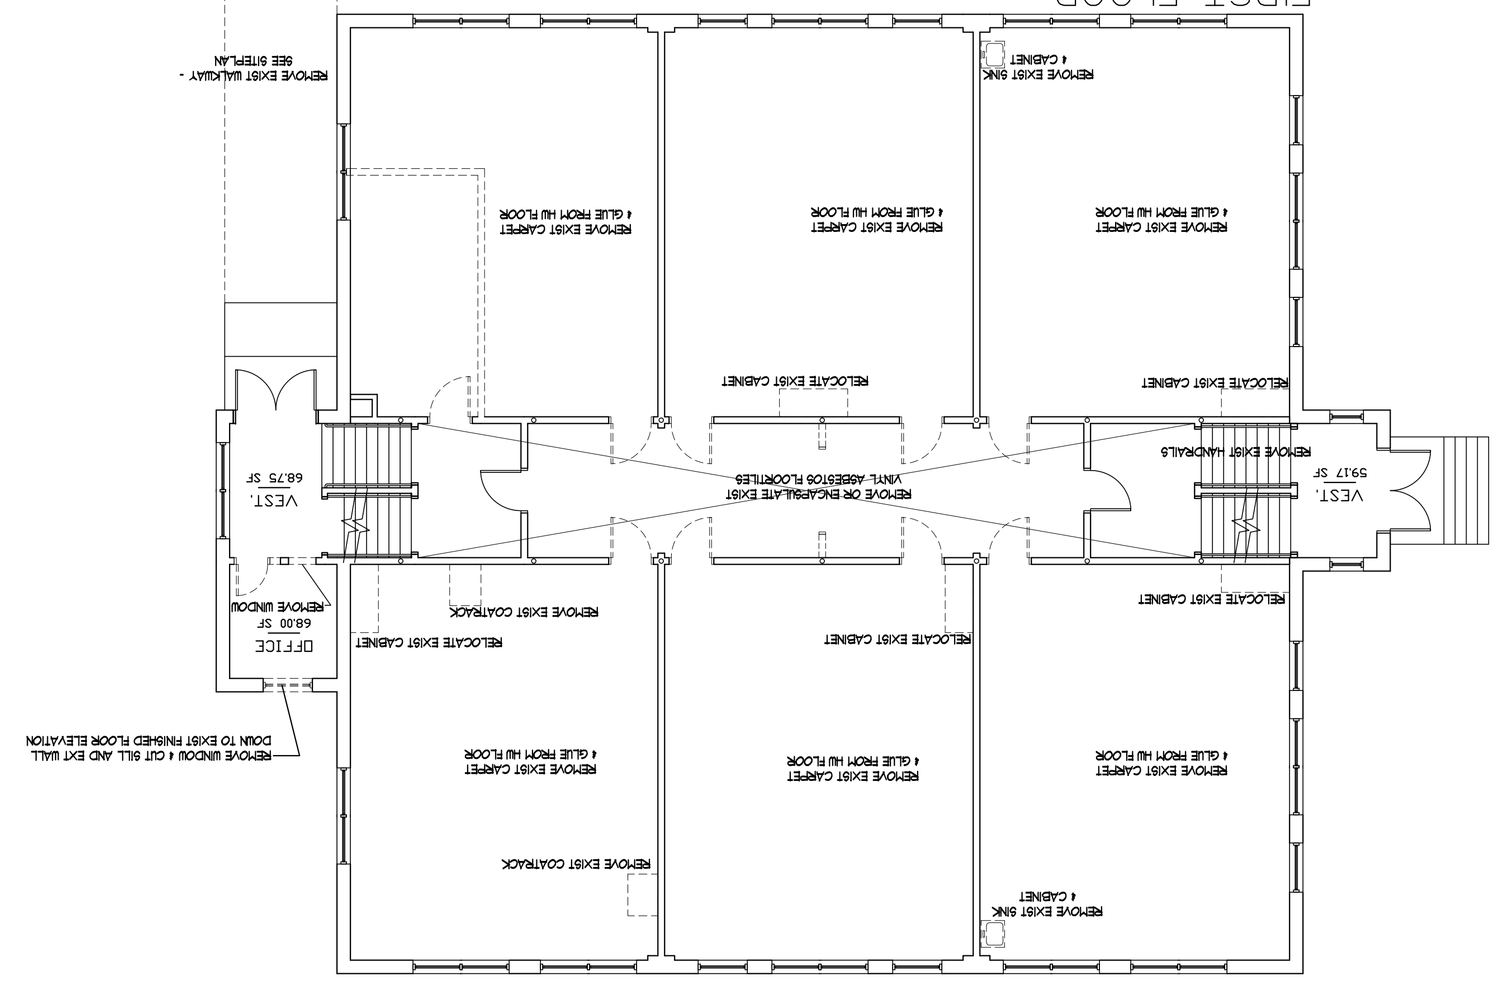

GENERAL NOTE: REMOVE ALL EXISTING MECHANICAL, PLUMBING AND ELECTRICAL

LOWER LEVEL DEMOLITION PLAN

= = = = = WALL , DOOR OR FIXTURES REMOVED

REMOVE ALL EXISTING MECHANICAL