FRONT ELEVATION
1/4" = 1'-0"

CONSTRUCTION NOTE:

CONTRACTOR IS TO VERIFY GRADE AND ALL DIMENSIONS IN FIELD BEFORE CONSTRUCTION. DESIGN SHOWN MAY DIFFER FROM ACTUAL FINISHED CONSTRUCTION. FINAL MATERIALS, WINDOW/DOOR LOCATIONS AND SIZES, TO BE DETERMINED PER OWNER/CONT. SITE CONDITIONS; AND OR LOCAL CODES.

RIGHT ELEVATION
1/4" = 1'-0"

CONSTRUCTION NOTE:

CONTRACTOR IS TO VERIFY GRADE AND ALL DIMENSIONS IN FIELD BEFORE CONSTRUCTION. SECTION SHOWN MAY DIFFER FROM ACTUAL FINISHED CONSTRUCTION. FINAL MATERIALS, WINDOW/DOOR LOCATIONS AND SIZES, TO BE DETERMINED PER OWNER/CONT. SITE CONDITIONS; AND OR LOCAL CODES.

RIGHT ELEVATION
1/4" = 1'-0"

CONSTRUCTION NOTE:

CONTRACTOR IS TO VERIFY GRADE AND ALL DIMENSIONS IN FIELD BEFORE CONSTRUCTION. SECTION SHOWN MAY DIFFER FROM ACTUAL FINISHED CONSTRUCTION. FINAL MATERIALS, WINDOW/DOOR LOCATIONS AND SIZES, TO BE DETERMINED PER OWNER/CONT. SITE CONDITIONS; AND OR LOCAL CODES.

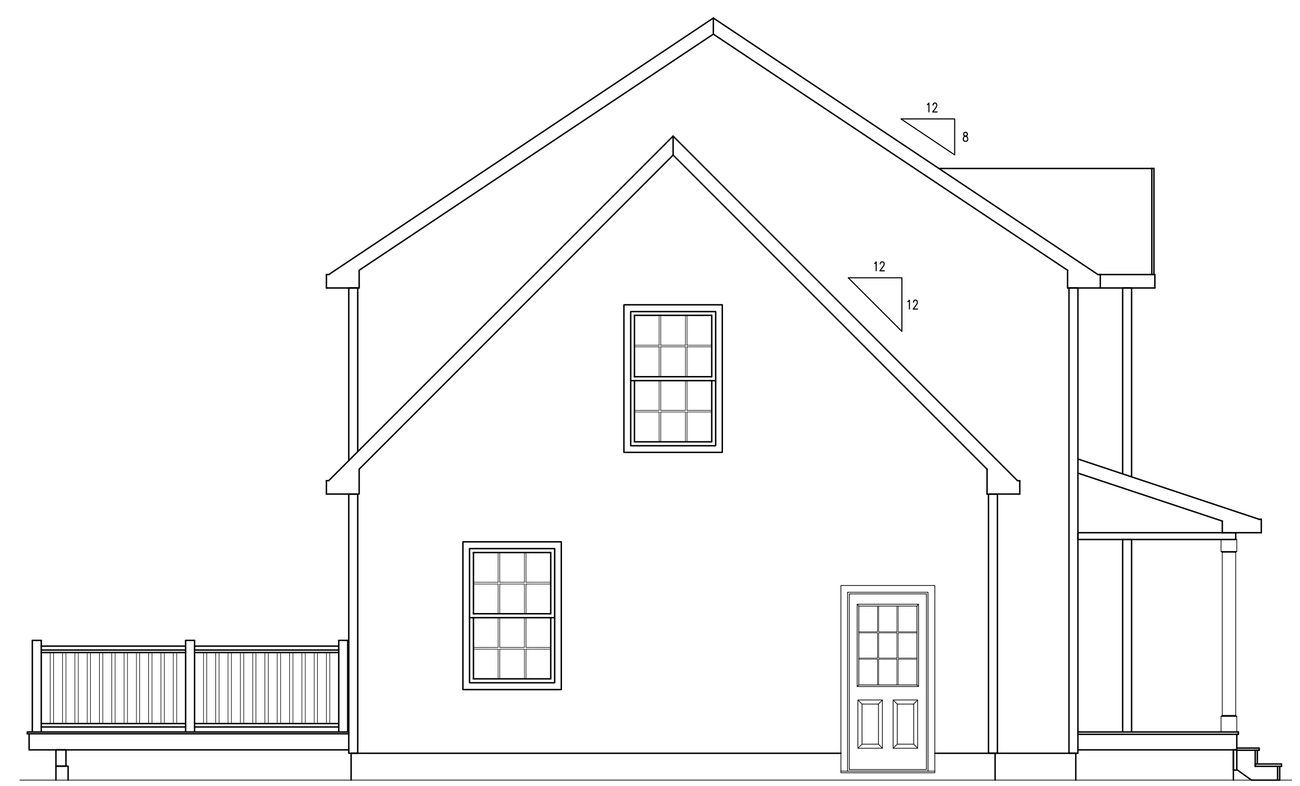

RIGHT ELEVATION
1/4" = 1'-0"

CONSTRUCTION NOTE:

CONTRACTOR IS TO VERIFY GRADE AND ALL DIMENSIONS IN FIELD BEFORE CONSTRUCTION. SECTION SHOWN MAY DIFFER FROM ACTUAL FINISHED CONSTRUCTION. FINAL MATERIALS, WINDOW/DOOR LOCATIONS AND SIZES, TO BE DETERMINED PER OWNER/CONT. SITE CONDITIONS; AND OR LOCAL CODES.

Drafting & Design ME LLC
224 Roosevelt Trail #114
Windham ME 04062
(207)-420-7484

Vella Residence
Elevations
Lisbon, ME

DRAWINGS ARE PROVIDED FOR INFORMATIONAL/PERMITTING PURPOSES ONLY, IF USED FOR CONSTRUCTION, THE CONTRACTOR/OWNER ASSUMES ALL RESPONSIBILITY TO ENSURE COMPLIANCE. ALL DRAWINGS, PLANS, SPECIFICATIONS, ETC. ARE PROVIDED TO OUR CLIENTS BASED UPON INFORMATION PROVIDED BY THE CLIENT AND DRAWN IN ACCORDANCE WITH STANDARD INDUSTRY PRACTICE. THE CLIENT ACKNOWLEDGES THAT THE ARCHITECTS OF DRAFTING & DESIGN ME, LLC ARE REGISTERED ARCHITECTS, ENGINEERS OR LAND SURVEYORS. ALL DIMENSIONS AND DESCRIPTIONS SHOULD BE VERIFIED BY CLIENT AND/OR CONTRACTOR, ARCHITECT AND/OR CODE OFFICER BEFORE ACTUAL CONSTRUCTION BEGINS. IF DIMENSIONS AND DESCRIPTIONS ARE NOT VERIFIED BY CLIENT AND/OR CONTRACTOR BEFORE ACTUAL CONSTRUCTION BEGINS DRAFTING & DESIGN ME, LLC WILL NOT BE RESPONSIBLE FOR ANY ERRORS OR OMISSIONS. ALL PLANS SHALL BE SUBJECT TO CHANGES AND/OR REVISIONS MADE TO PLAN BY CLIENT AND/OR CONTRACTOR

Revisions:

00/00/00	•

Date : 12/07/16

Scale : 1/4"=1'-0"

Drawn By: JTM

Project: CL112316

Sheet Number: