EXISTING CONDITIONS

TO BE DEMOLISHED

NEW CONSTRUCTION

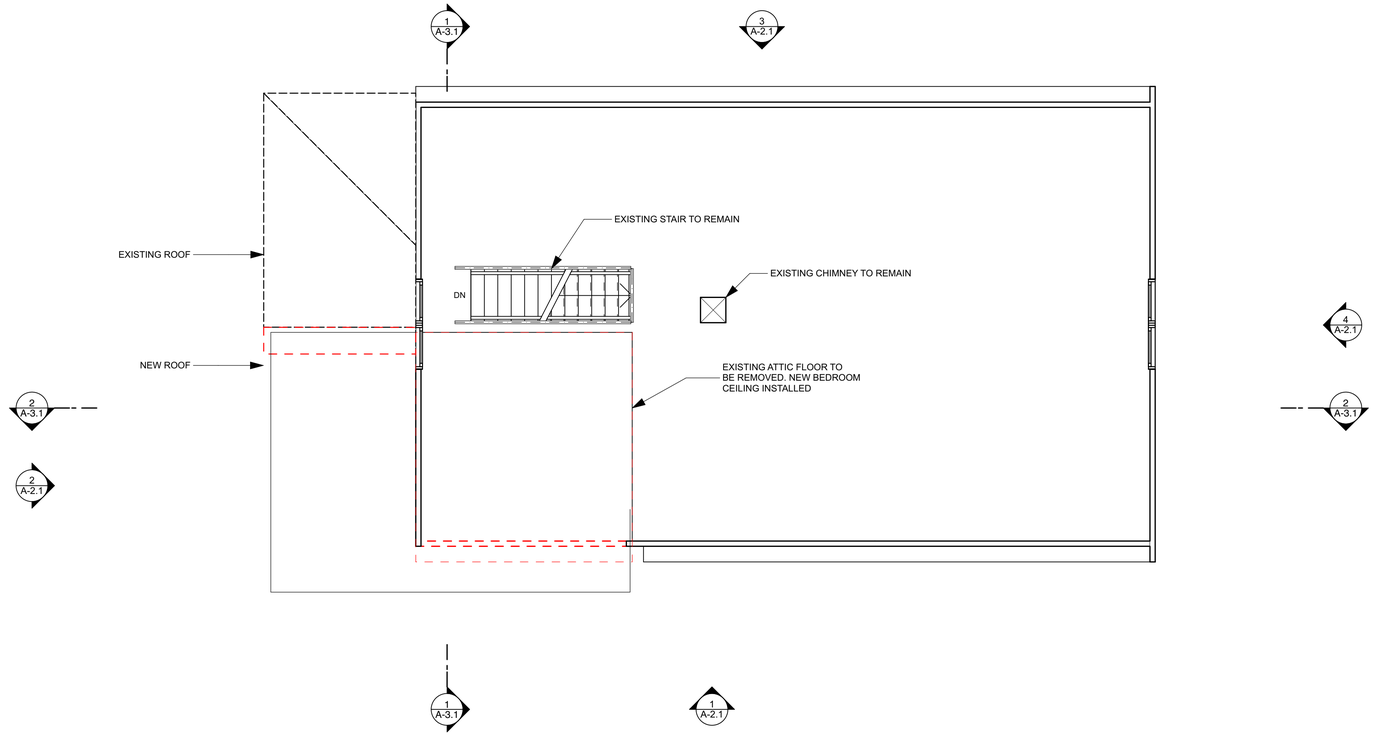

1 2nd FLOOR DEMO

SCALE: 1/4" = 1'-0"

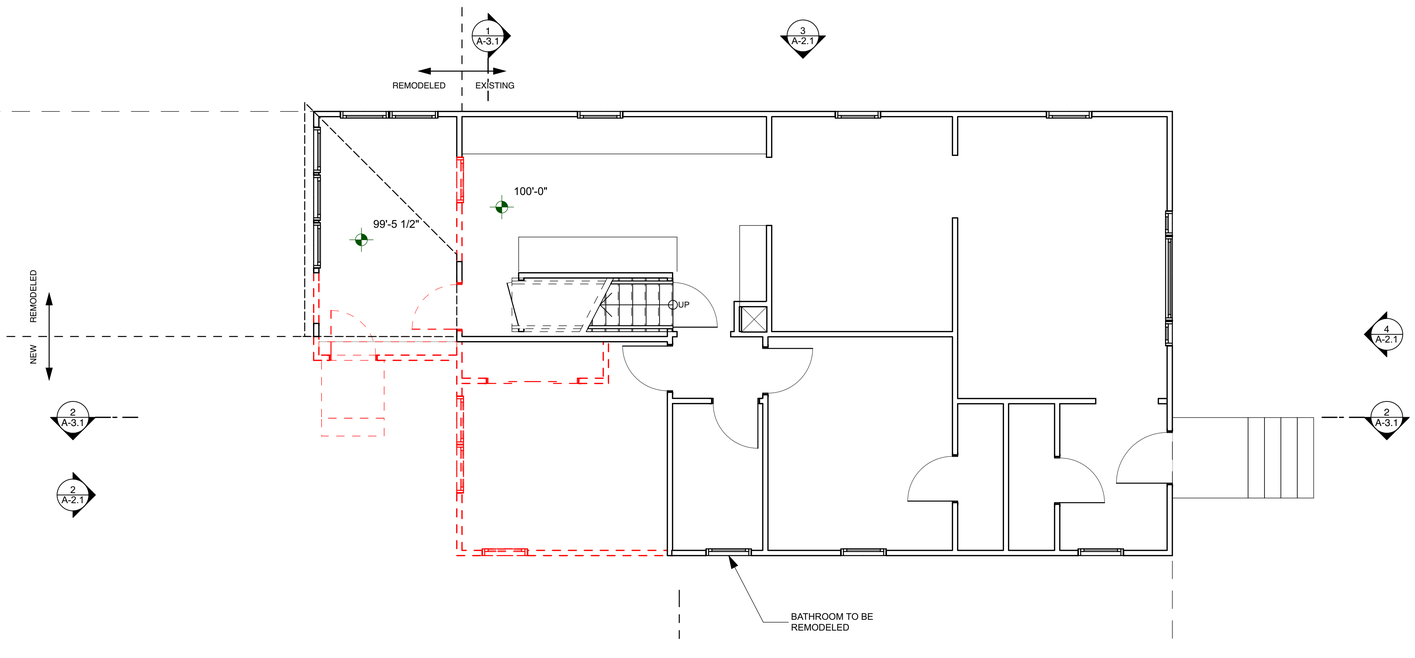

2 1st FLOOR DEMO

SCALE: 1/4" = 1'-0"

LICENSED ARCHITECT JAMES W BROCKMENT No. 3562 STATE OF MAINE

0 2' 4' 8'

FOR PERMIT

HELLBENT
DESIGN + DEVELOPMENT
WWW.HELLBENTDESIGN.COM
P.O BOX 7883, PORTLAND, ME 04112
207.939.7164

Project:
TANDY / MORRISON ADDITION
Charles Tandy / Catherine Morrison
90 Edwards Street
Portland, Maine

Drawing: DEMOLITION PLANS
Scale:
Drawn by: JB
Date: July 07, 2015
Revised:

D-1.1