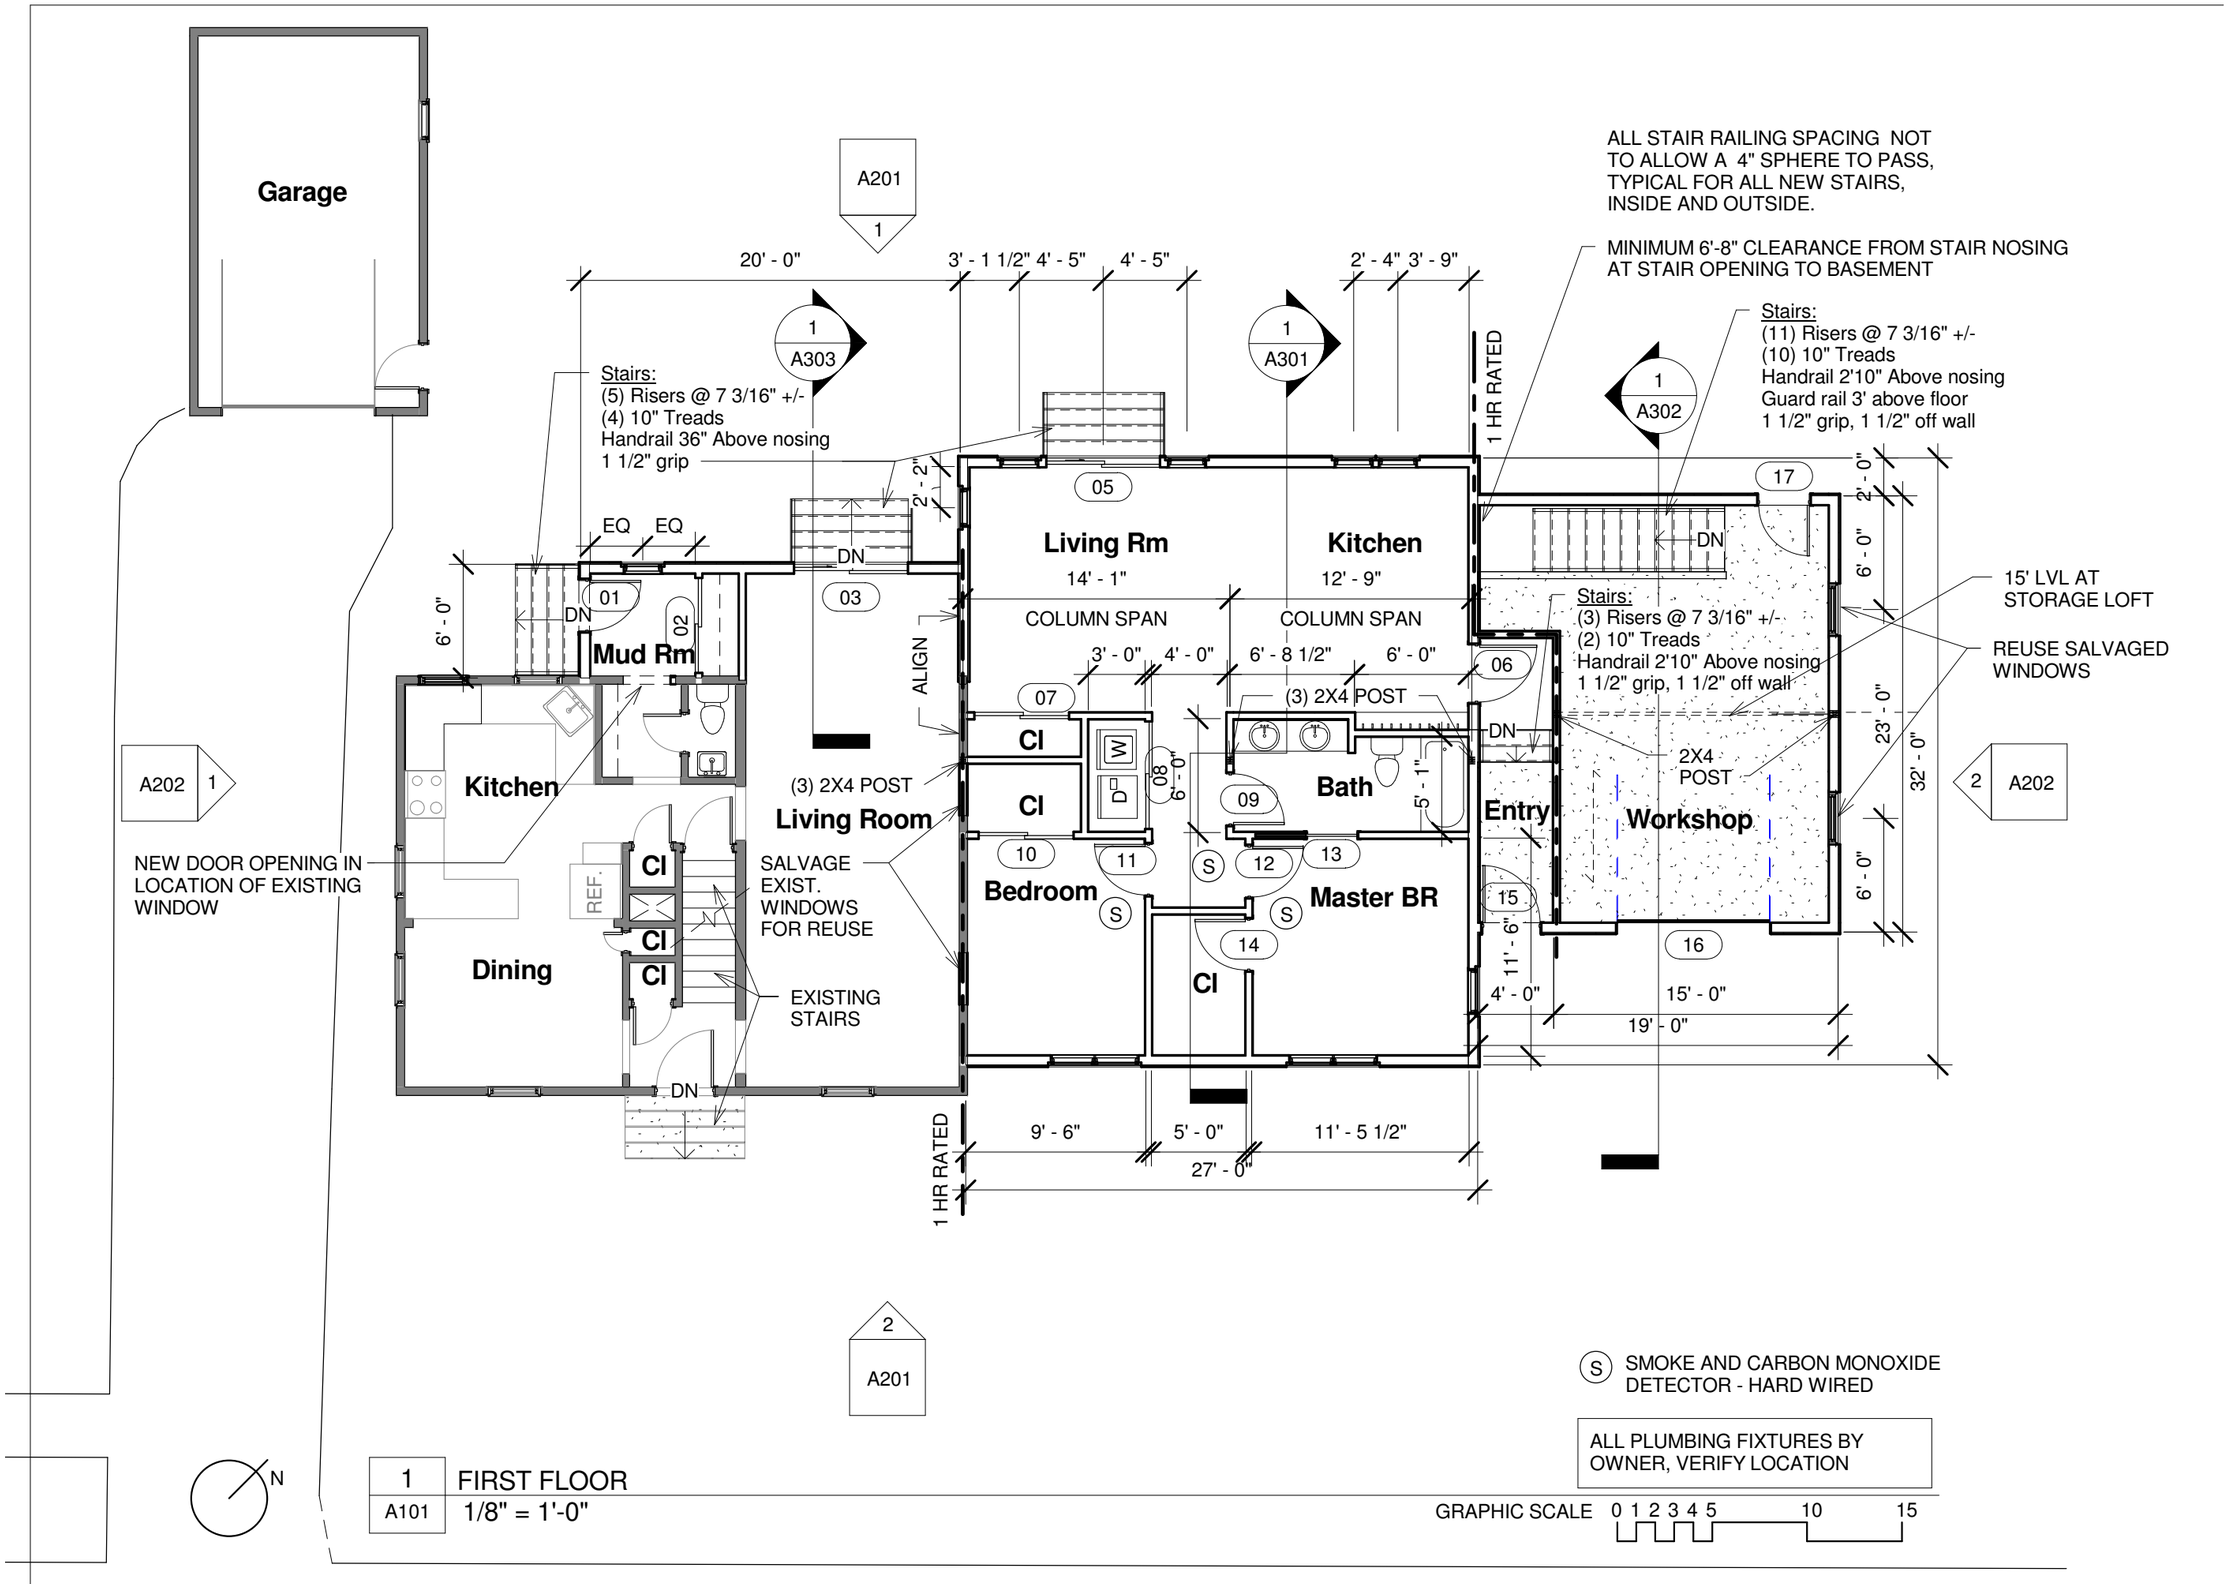

1 FIRST FLOOR
A101 1/8" = 1'-0"

Linda Braley
lsbraley@yahoo.com
207.321.5060

DRAWING TITLE:
PROPOSED 1ST FLOOR PLAN

PROJECT NAME:
COLLIN RESIDENCE
76 FRANCIS ST, PORTLAND MAINE

THIS DRAWING IS THE PROPERTY OF LINDA BRALEY AND IS NOT TO BE COPIED OR REPRODUCED IN PART OR WHOLE. 2017 © LINDA BRALEY

DATE OF ISSUE
JULY 24, 2017
DESCRIPTION
CONCEPTUAL
SCALE
1/8" = 1'-0"
PROJECT NUMBER
2015-0400

A101