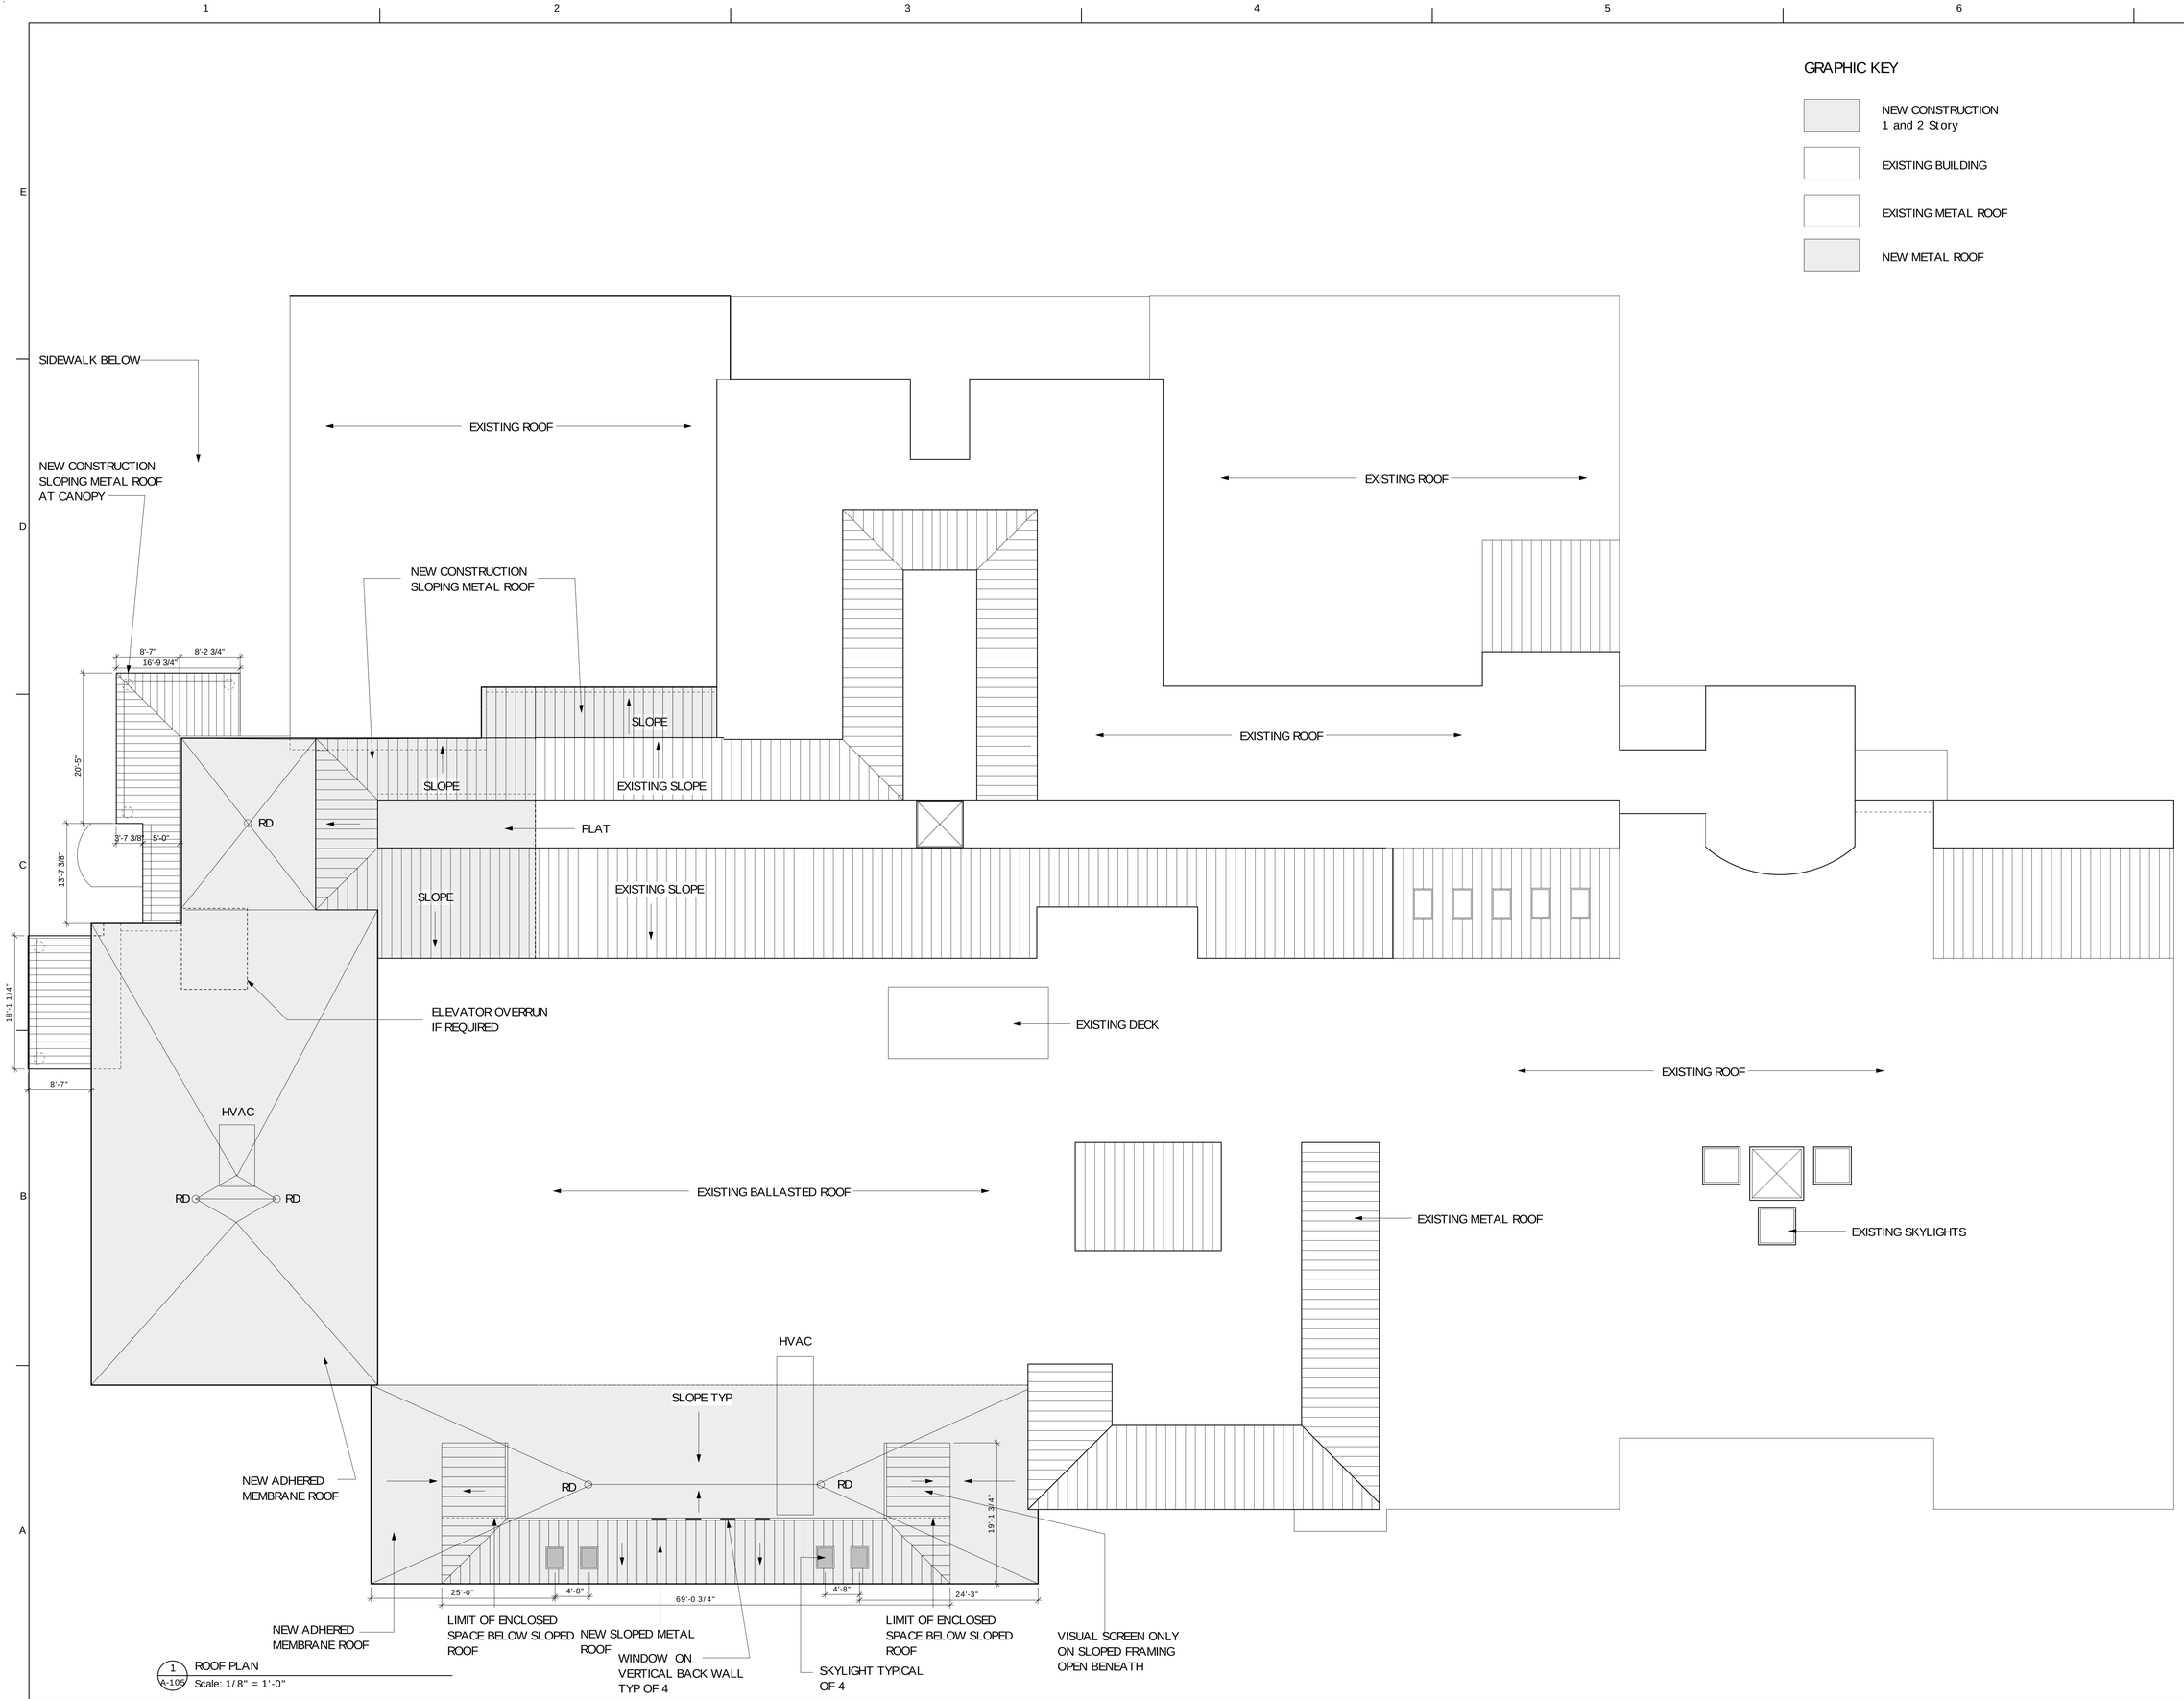

1 A-105 ROOF PLAN
Scale: 1/8" = 1'-0"

Design Firm

HKTA/architects

HKTA architects, inc.
482 Congress Street - Suite 200
Portland, Maine 04101
207 774-0159 Fax 774-0128

Project Title

ORTHOPAEDIC ASSOCIATES, PA
BUILDING EXPANSION
33 SEWALL STREET
PORTLAND, MAINE

Mark	Date	Description

Issue/ Revision	-
Project ID	2002018.00
CAD File Name	-
Drawn By	BOD
Checked By	-
Issue Date:	
Plot Date:	4/28/03
Reviewed by	-
Designed by	-
Submitted By	-
Drawing Code	-

Sheet Title
ROOF PLAN
-
-

Drawing No.
A-105
of Total Sheets