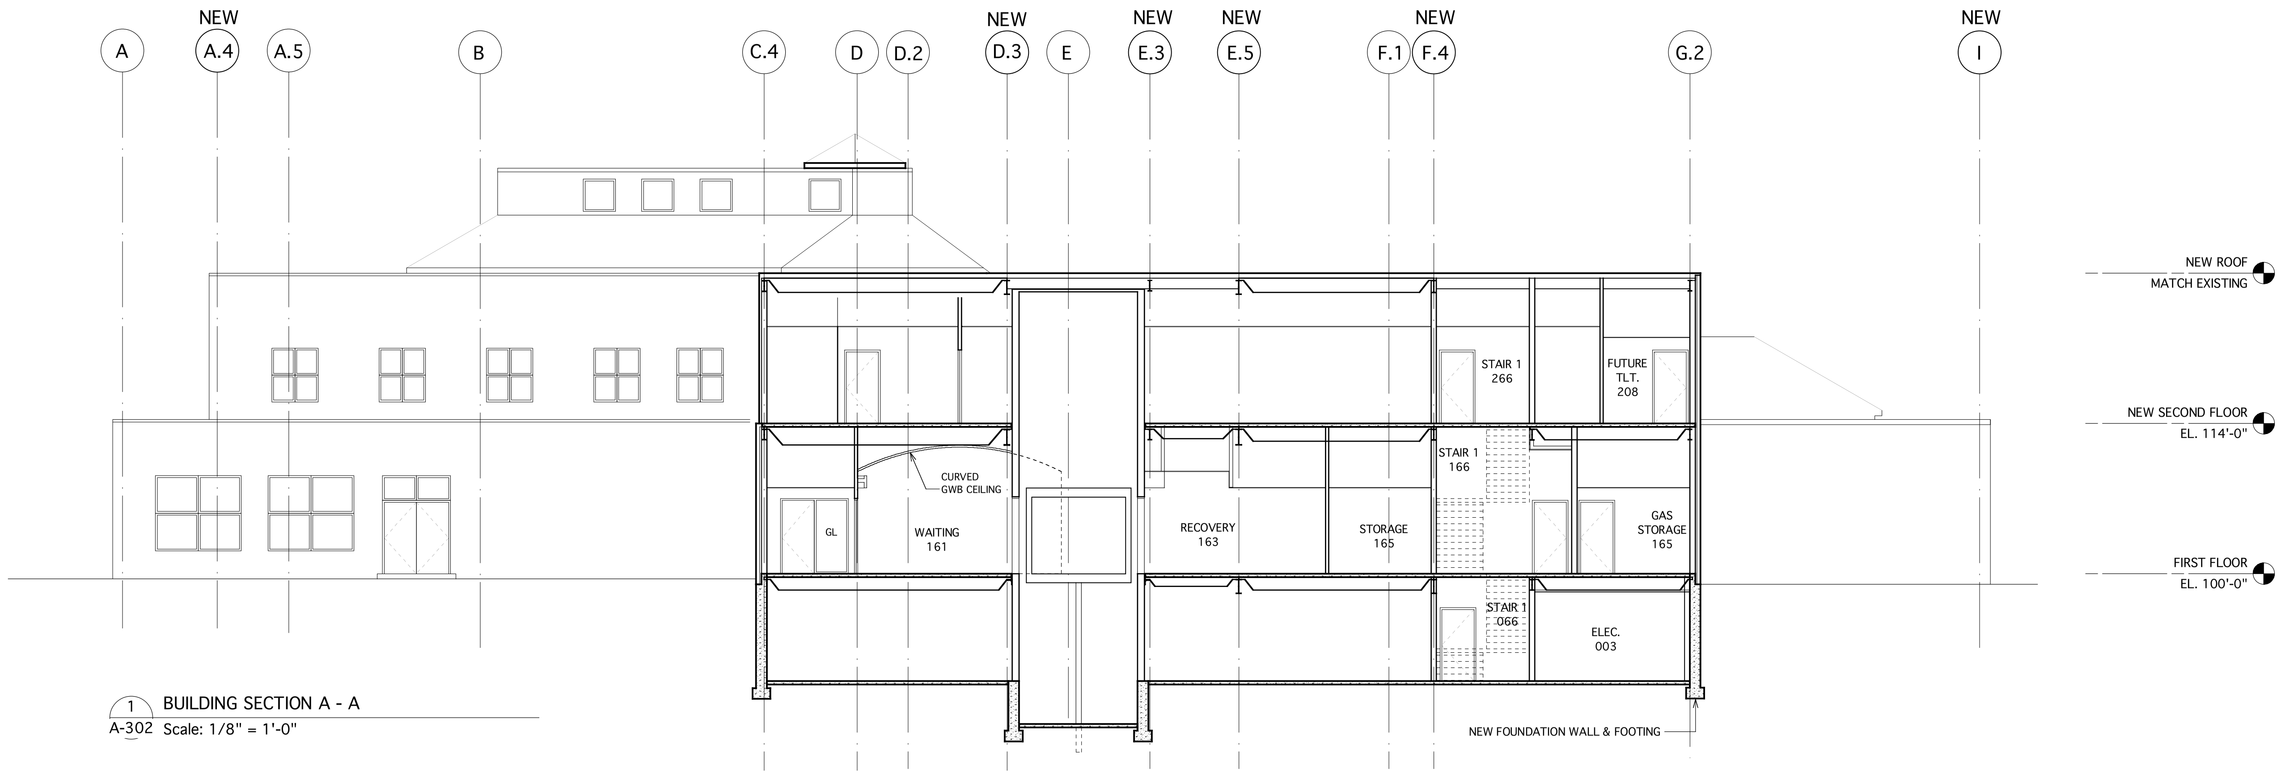

1 BUILDING SECTION A - A
A-302 Scale: 1/8" = 1'-0"

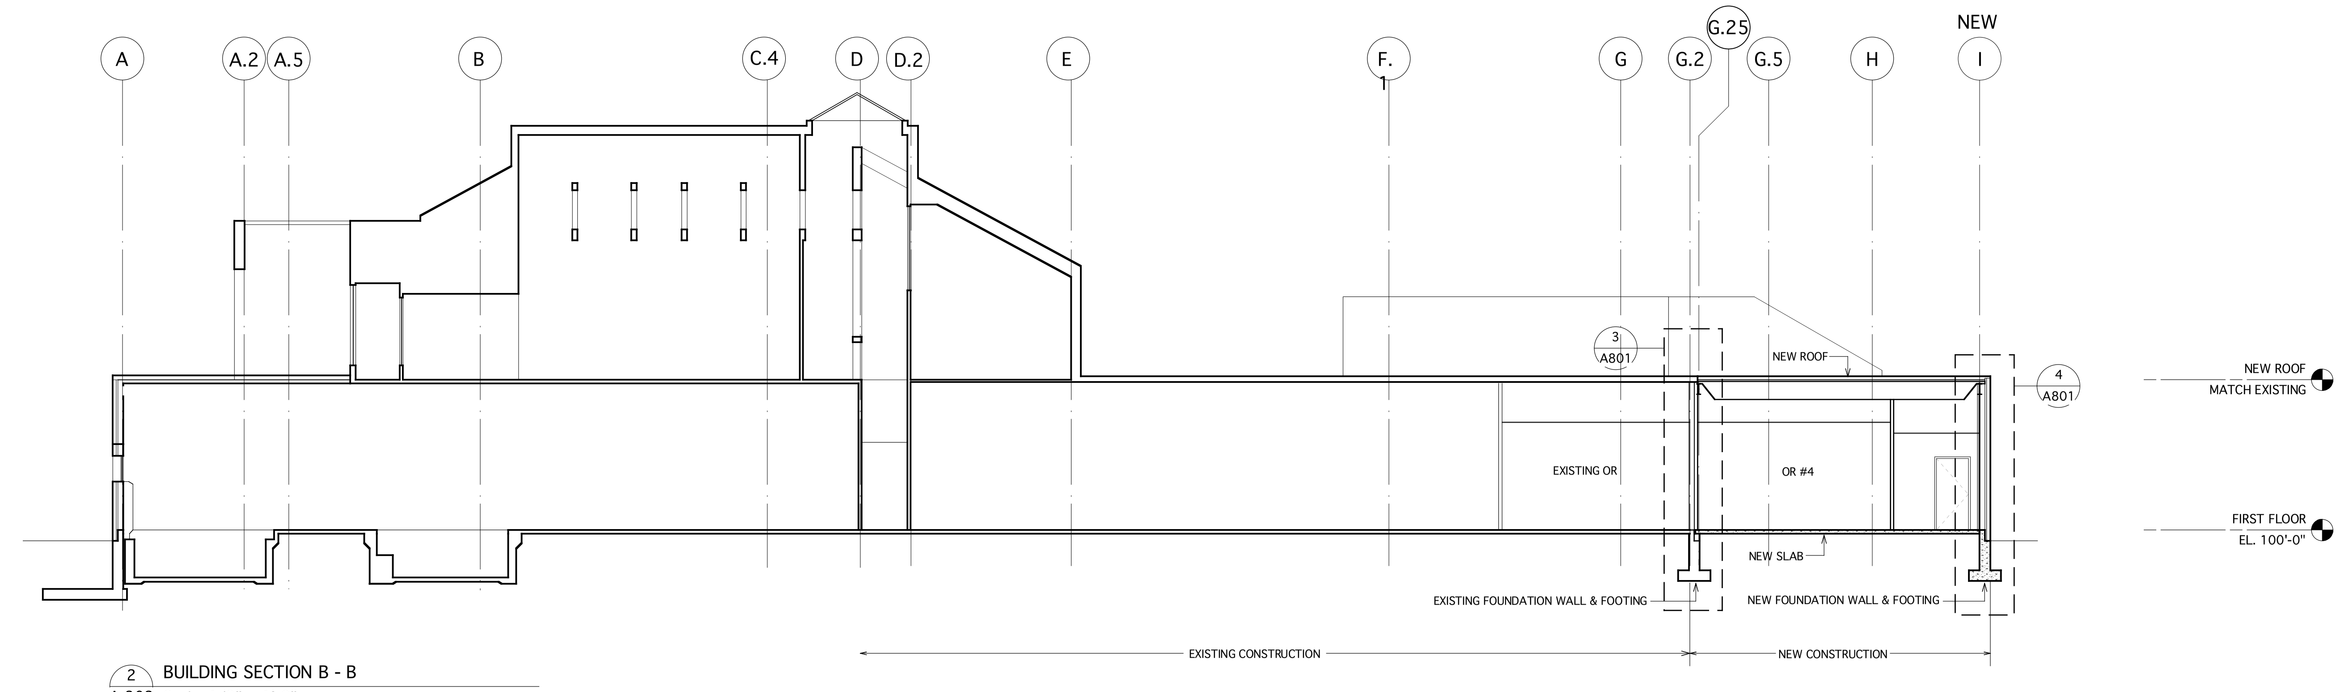

2 BUILDING SECTION B - B
A-302 Scale: 1/8" = 1'-0"

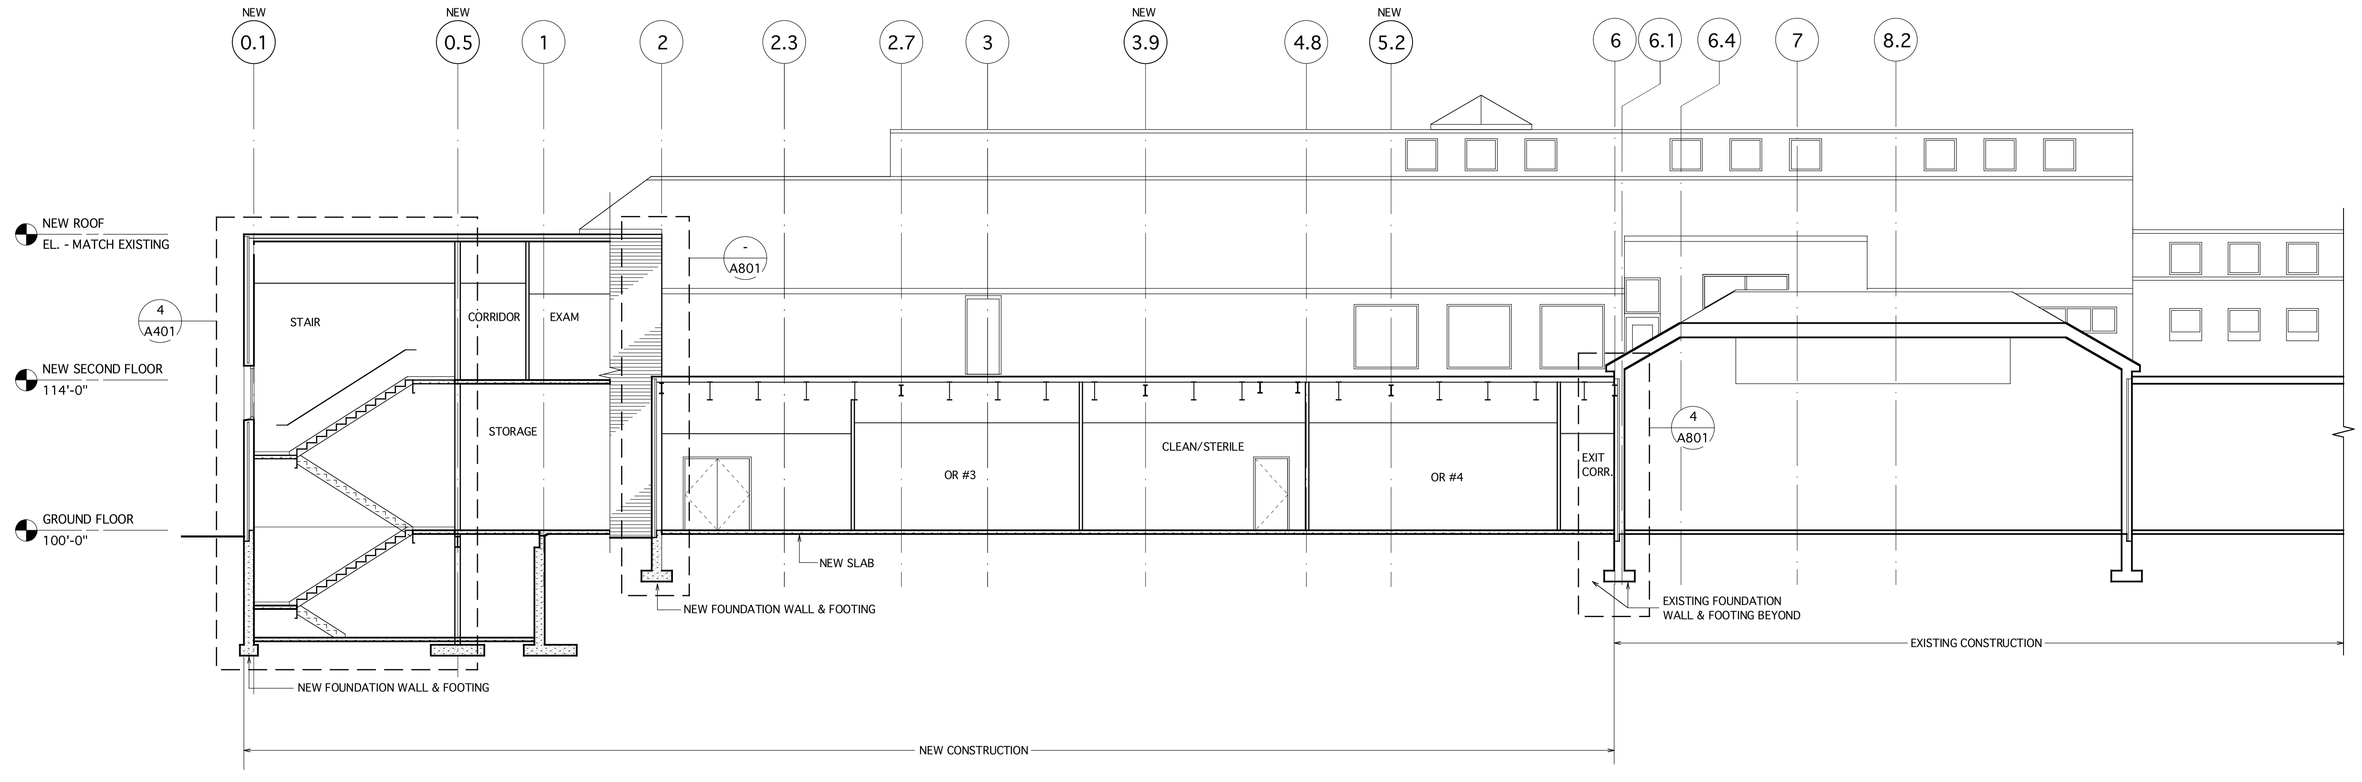

3 BUILDING SECTION D - D
A301 Scale: 1/8" = 1'-0"

Design Firm

HKTA / architects, inc.
4 Milk Street
Portland, Maine 04101
HKTA / architects
phone: 207 . 774 . 6016
fax: 207 . 774 . 9128
e-mail: hkta@aol.com

Consultant

REGISTERED ARCHITECT
BRIAN O'DONNELL
No. 1483
STATE OF MAINE

Project Title

ORTHOPAEDIC ASSOCIATES, PA
BUILDING EXPANSION
33 SEWALL STREET
PORTLAND, MAINE

Mark	Date	Description

Issue/Revision	
Project ID	2002018OA
CAD File Name	2002018 OA Phase I
Drawn By	EJR
Checked By	Checked By
Issue Date:	4/15/03
Plot Date:	4/14/03
Reviewed by	Checked By
Designed by	EJR
Submitted By	Submitted By
Drawing Code	Sections-1

Sheet Title
Sections-1

Drawing No.
A-301
of 34