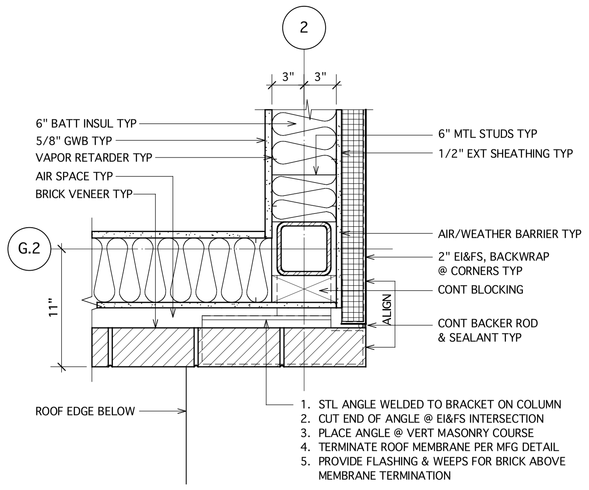

9 A-701 DTL @ 2nd FLR BRICK/EI&FS JOINT
Scale: 1 1/2"= 1'-0"

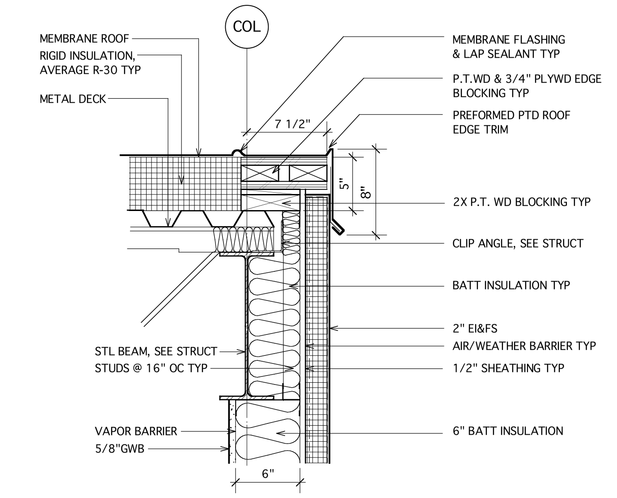

4 A-701 ROOF EDGE DETAIL @ EI&FS
Scale: 1 1/2"= 1'-0"

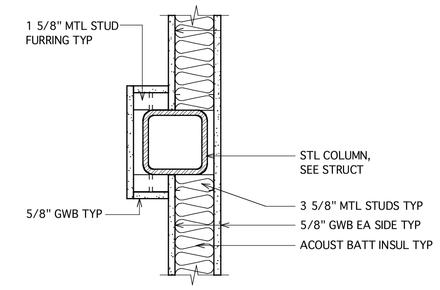

8 A-701 DTL @ TYPICAL COLUMN WRAP
Scale: 1 1/2"= 1'-0"

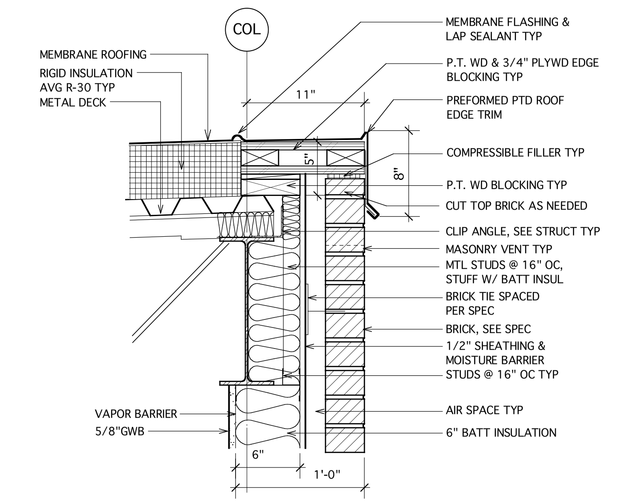

3 A-701 TYPICAL ROOF EDGE DETAIL
Scale: 1 1/2"= 1'-0"

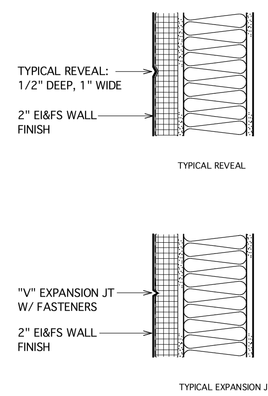

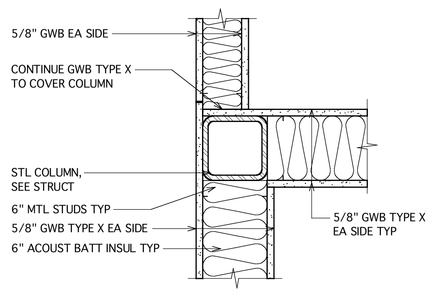

7 A-701 DTL @ STAIR CORNER
Scale: 1 1/2"= 1'-0"

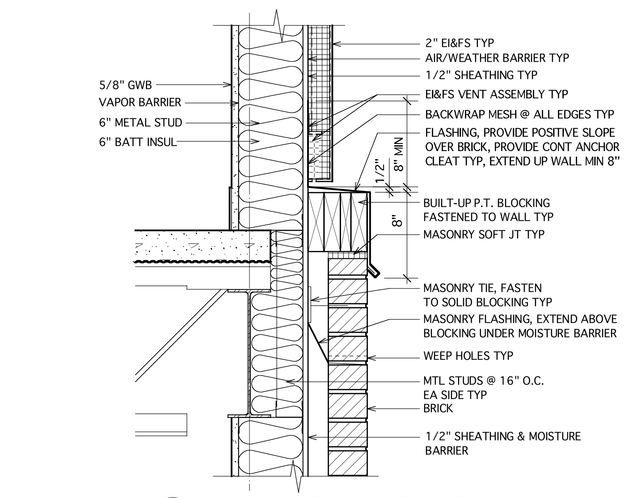

2 A-701 BRICK TO EI&FS SIDING TRANSITION
Scale: 1 1/2"= 1'-0"

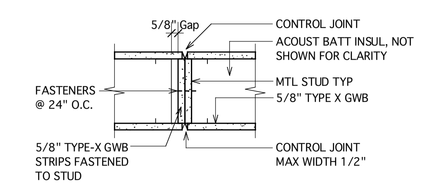

6 A-701 1 HR RATED CONTROL JT
Scale: 1 1/2"= 1'-0"

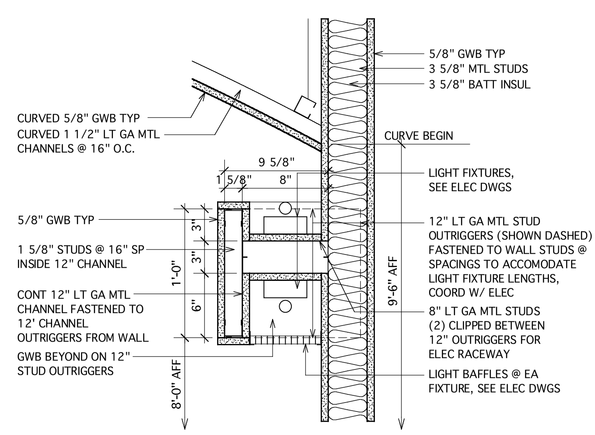

10 A-701 DTL @ COVE LIGHTING
Scale: 1 1/2"= 1'-0"

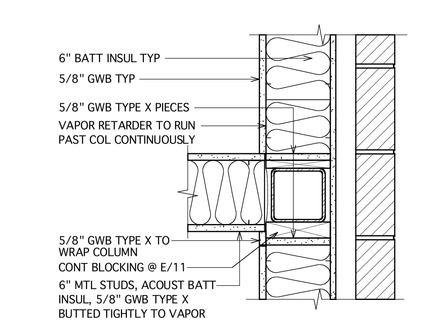

5 A-701 DTL @ STAIR - I HR CONTINUITY
Scale: 1 1/2"= 1'-0"

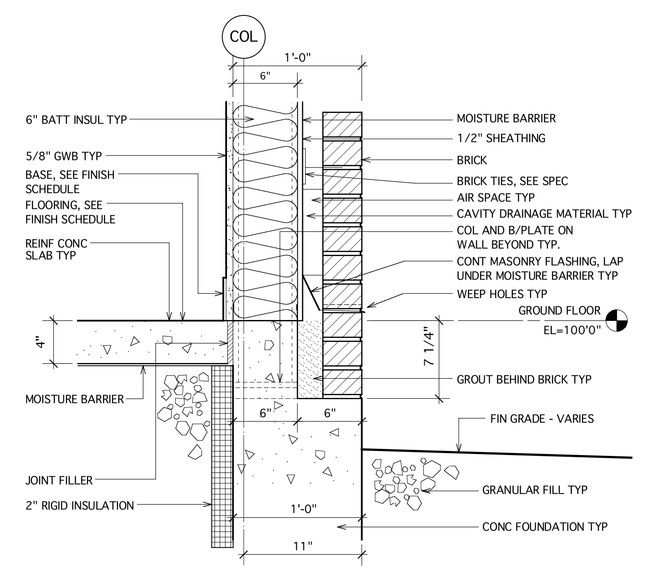

1 A-701 BOTTOM OF WALL DETAIL TYPICAL
Scale: 1 1/2"= 1'-0"

Design Firm

HKTA / a r c h i t e c t s
HKTA Architects, Inc.
4 Milk Street
Portland, Maine 04101
phone: 207 . 774 . 6016
fax: 207 . 774 . 5128
e-mail: hkta@hkta.com

Consultant

REGISTERED ARCHITECT
BRIAN O'DONNELL
No. 1483
STATE OF MAINE

Project Title

ORTHOPAEDIC ASSOCIATES, PA
BUILDING EXPANSION
33 SEWALL STREET
PORTLAND, MAINE

Mark	Date	Description

Issue/Revision	
Project ID	2002018OA
CAD File Name	2002018 OA Phase I
Drawn By	WGC
Checked By	Checked By
Issue Date:	4/15/03
Plot Date:	4/14/03
Reviewed by	Checked By
Designed by	EJR
Submitted By	Submitted By
Drawing Code	Arch Detl/Sched-4
Sheet Title	Details

Drawing No.
A-701
of 34