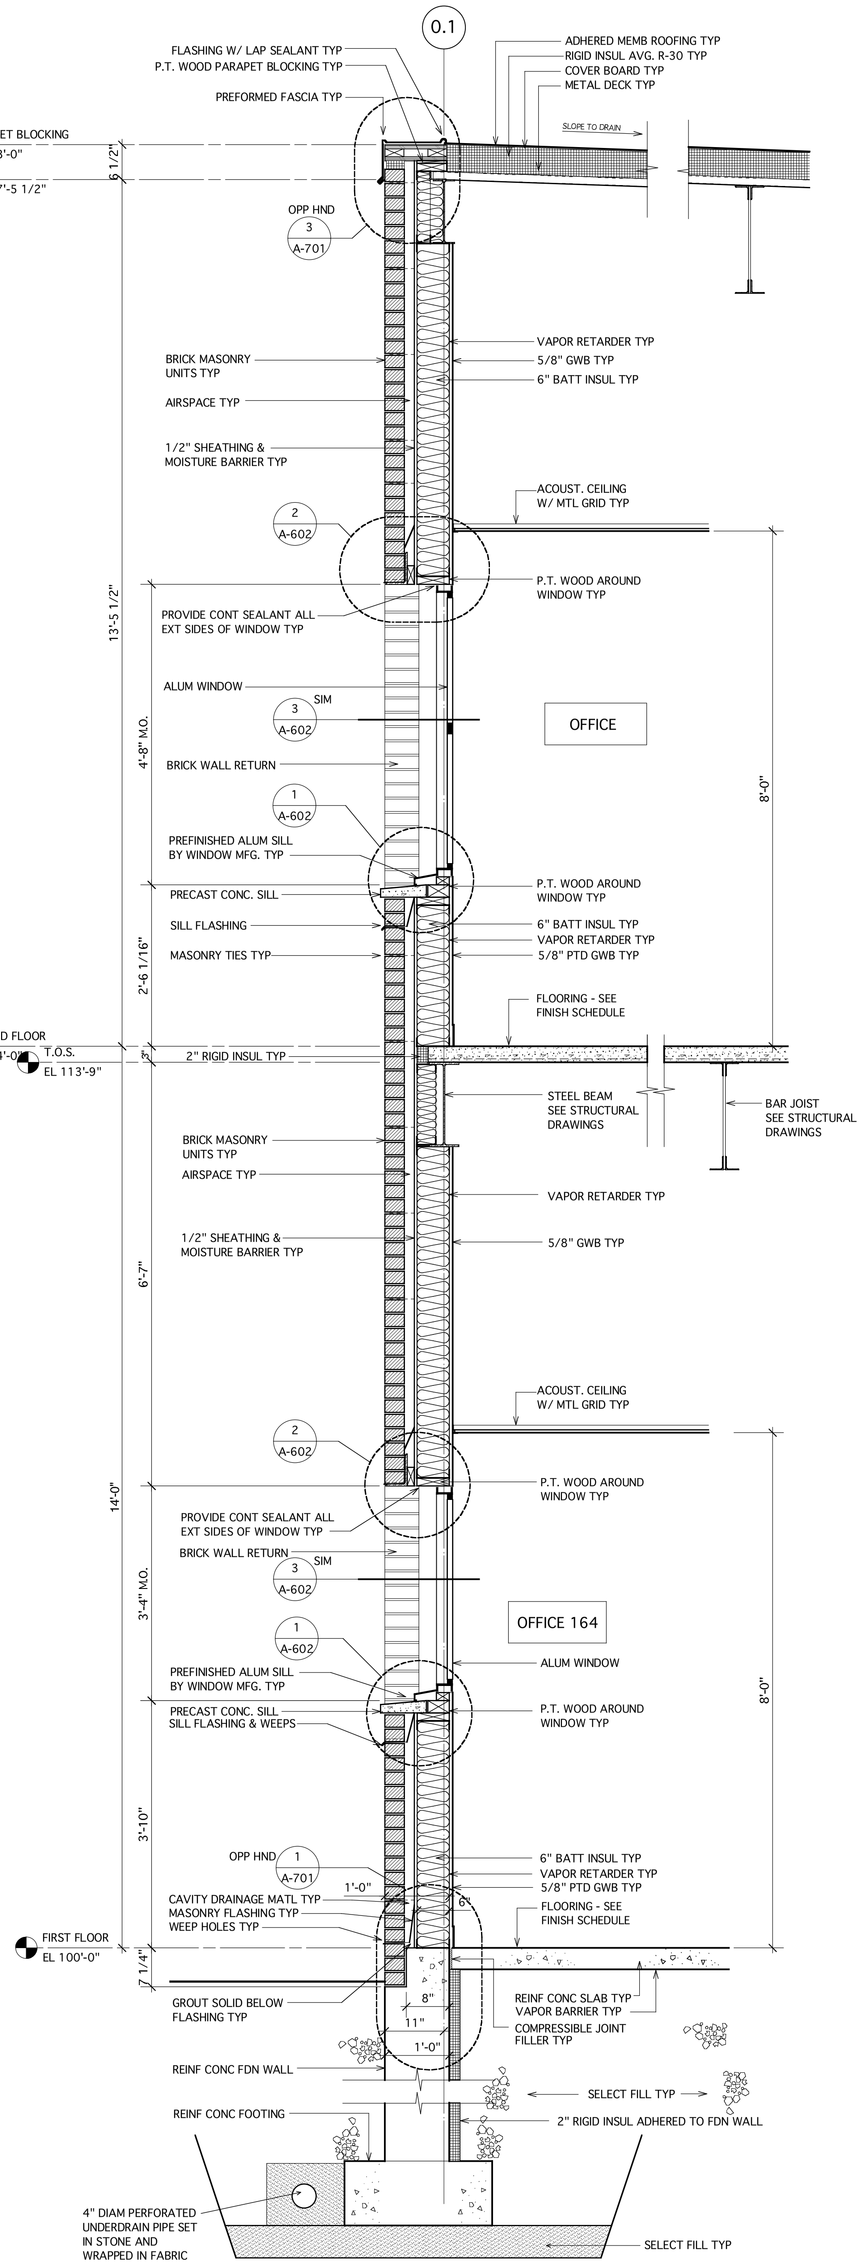


1 A-802 WALL SECTION @ OFFICES
Scale: 3/4" = 1'-0"

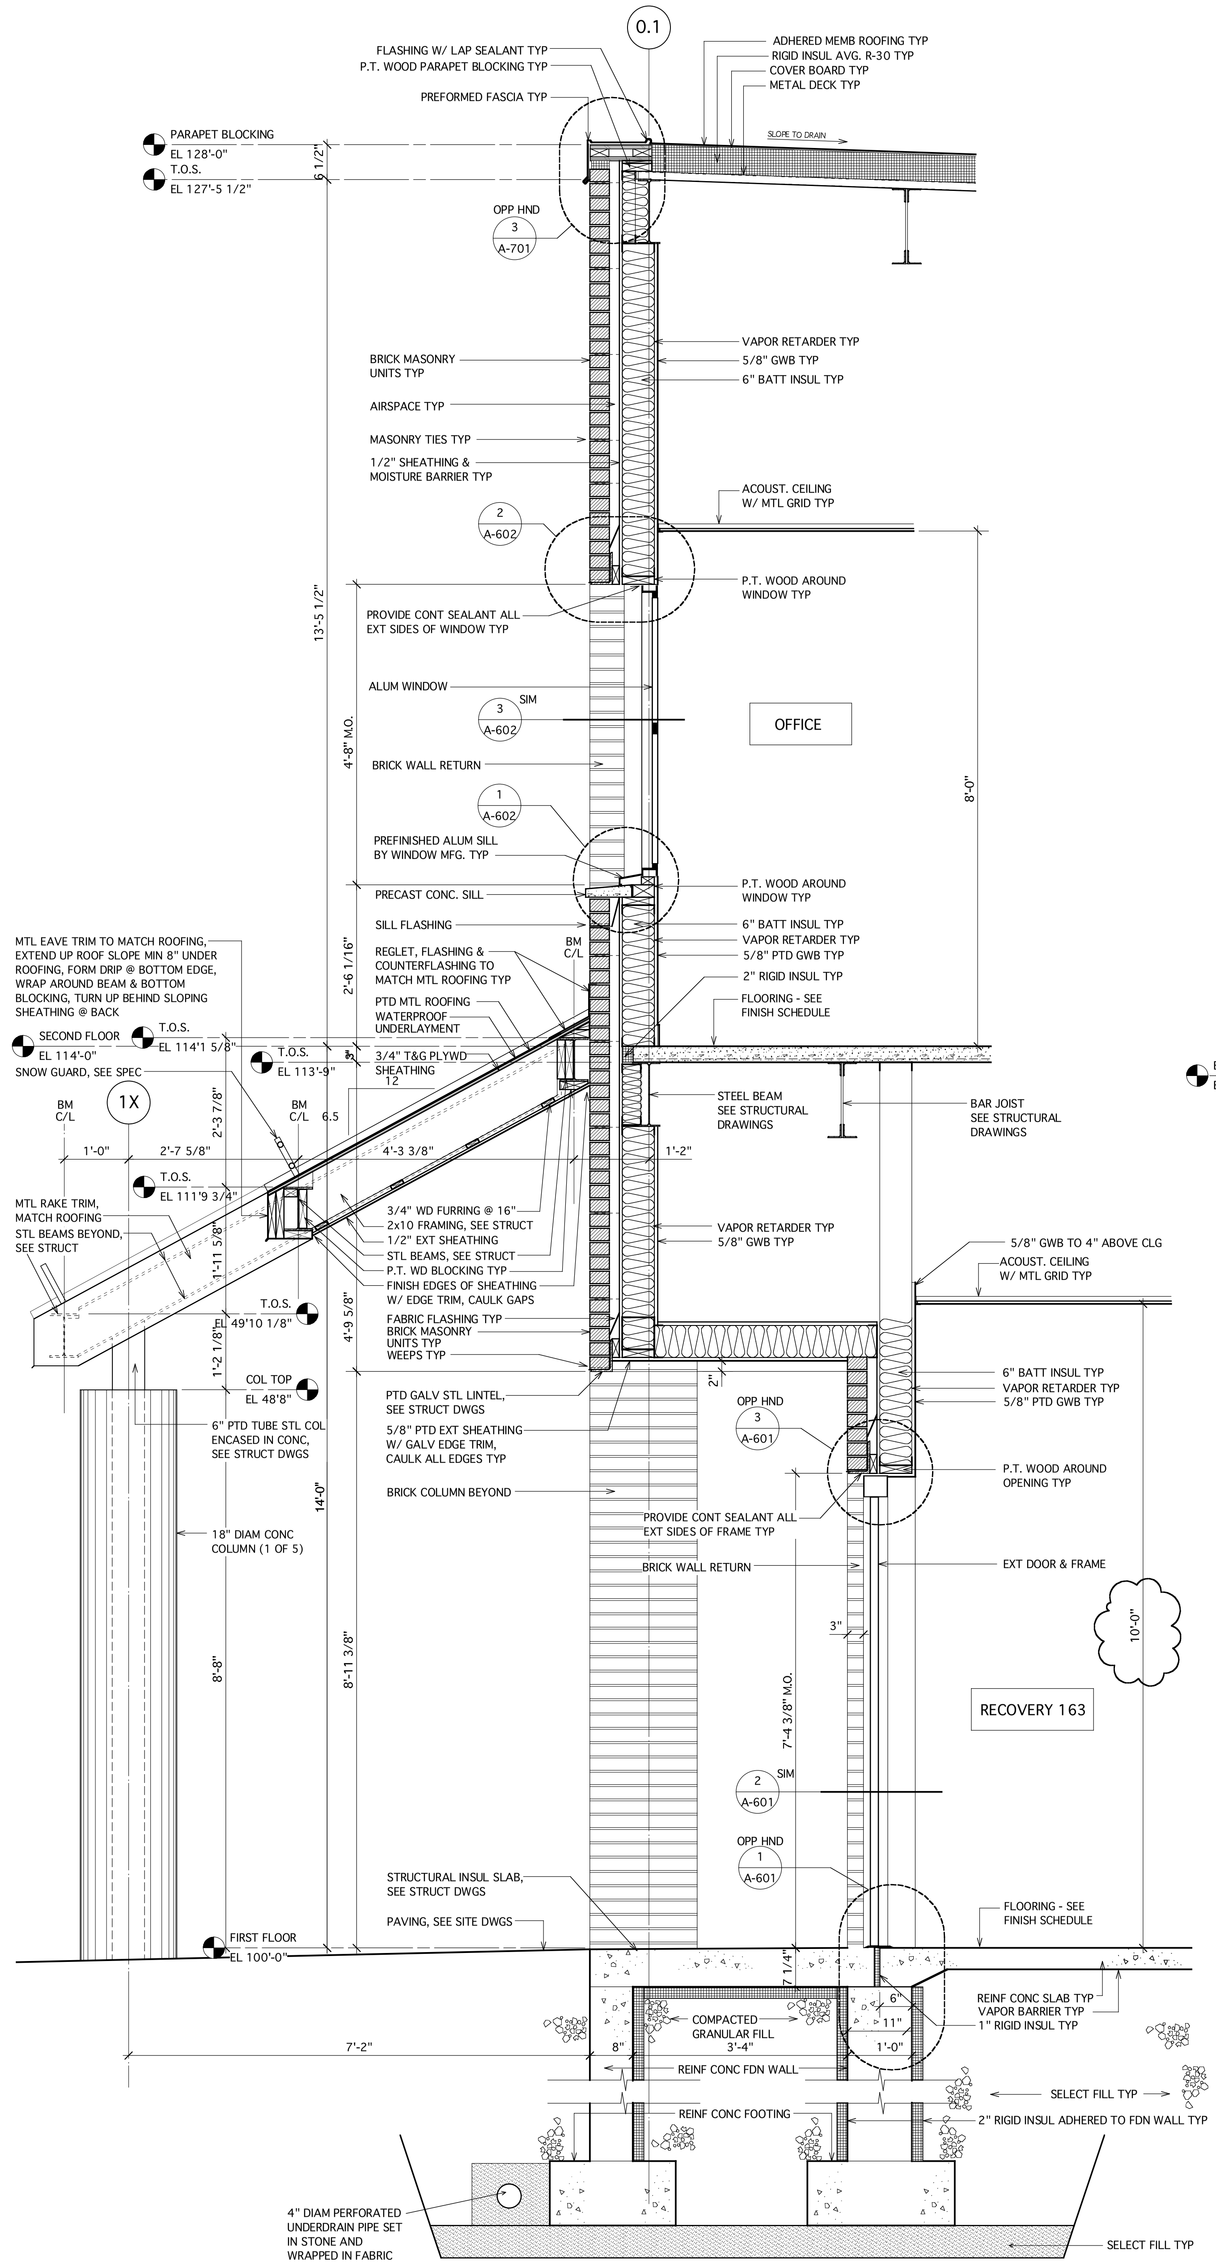


2 A-802 WALL SECTION @ OFFICES
Scale: 3/4" = 1'-0"

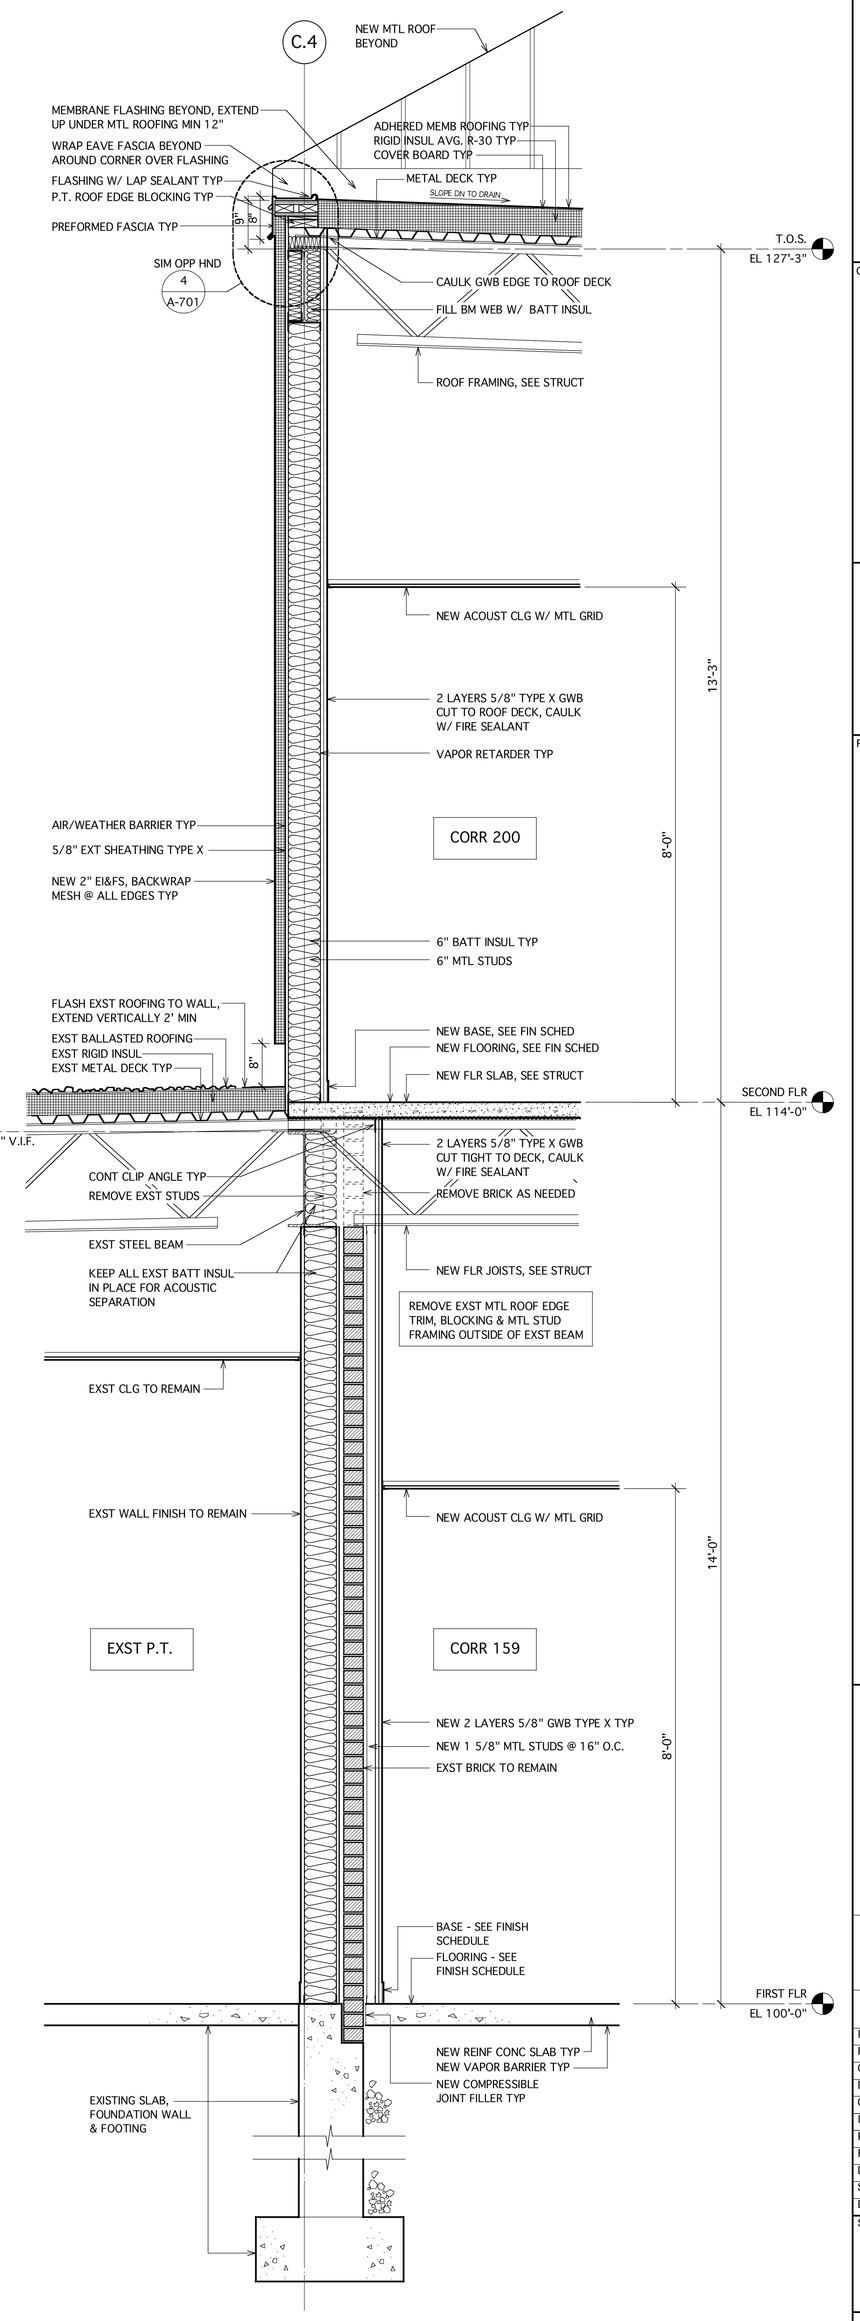


3 A-802 WALL SECTION @ C.4 LINE
Scale: 3/4" = 1'-0"

Design Firm
HKTA / architects
HKTA architects, inc.
45 Exchange Street
Portland, Maine 04101
phone: 207 774 6016
fax: 207 774 7828
URL: hktaarchitects.com
e-mail: hkta@maine.rr.com

Consultant

REGISTERED ARCHITECT
BRIAN O'DONNELL
No. 1483
STATE OF MAINE

Project Title

ORTHOPAEDIC ASSOCIATES, PA
BUILDING EXPANSION
33 SEWALL STREET
PORTLAND, MAINE

| Mark | Date | Revision/Issue Memo | Description |
|---|---|---|---|
| 1 | 2/11/03 | | |

Issue/Revision

| | |
|---|---|
| Project ID | 2002018OA |
| CAD File Name | S002018 OA Phase I |
| Drawn By | EJR |
| Checked By | Checked By |
| Issue Date: | 4/15/03 |
| Plot Date: | 4/14/03 |
| Reviewed by | Checked By |
| Designed by | EJR |
| Submitted By | Submitted By |
| Drawing Code | Wall Sections-2 |

Sheet Title
Wall Sections-2

Drawing No.
A-802
of 34