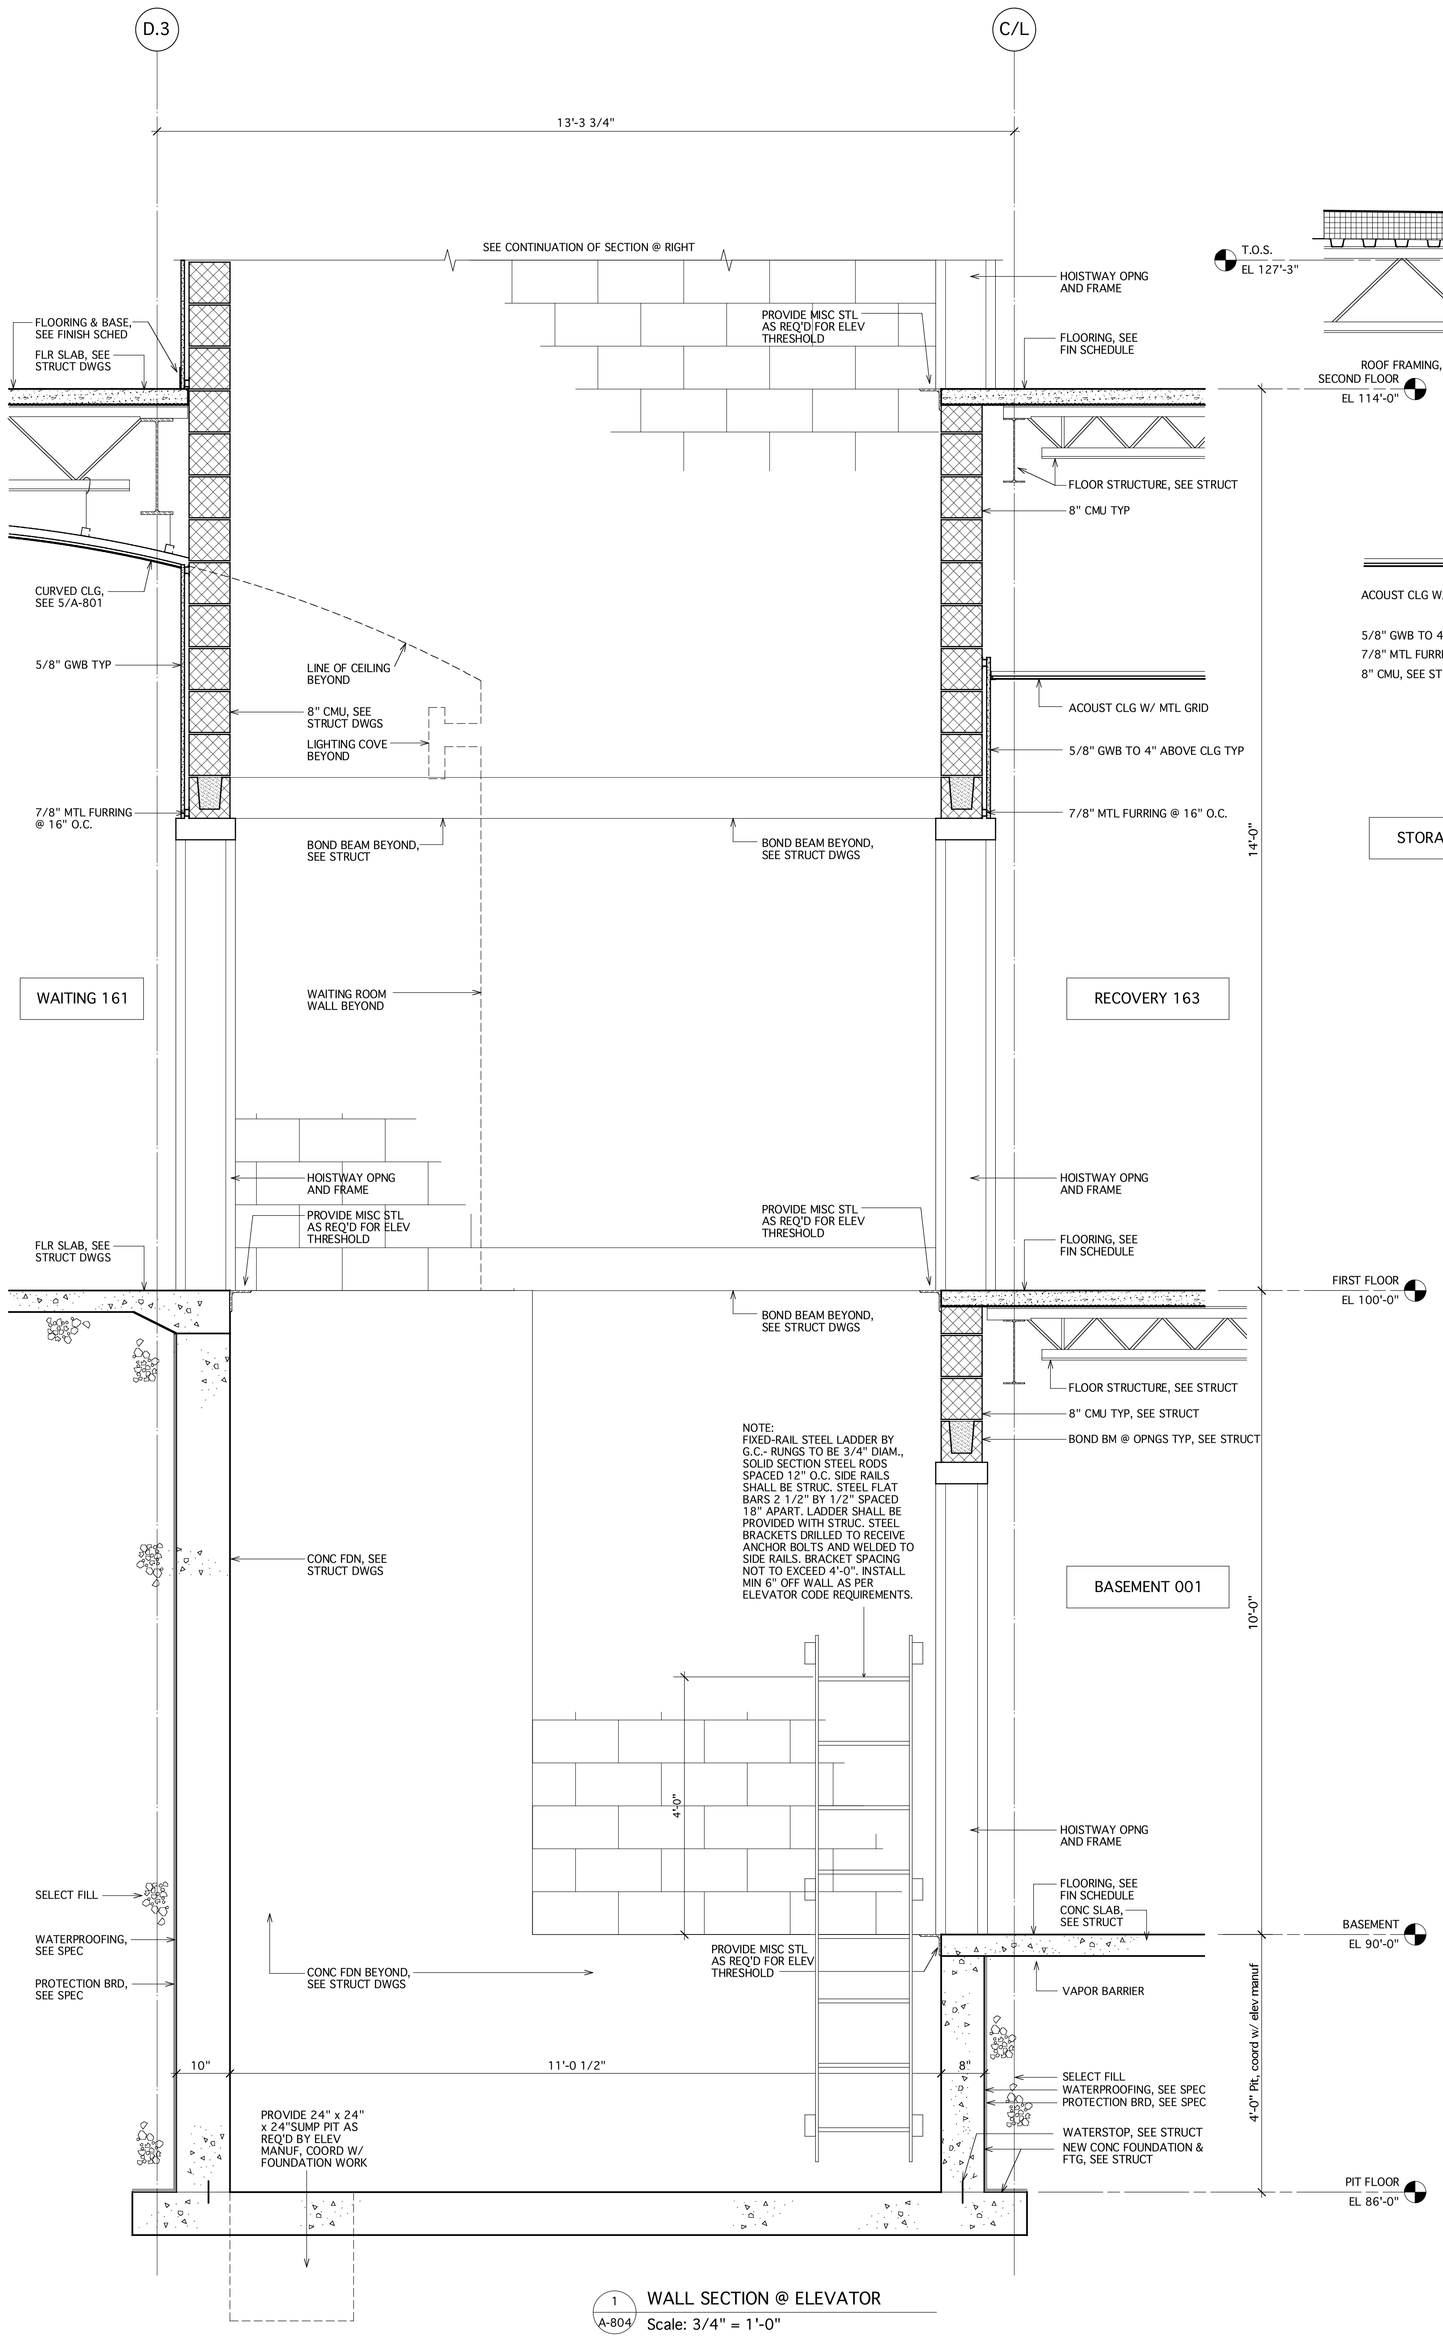

1 A-804 WALL SECTION @ ELEVATOR
Scale: 3/4" = 1'-0"

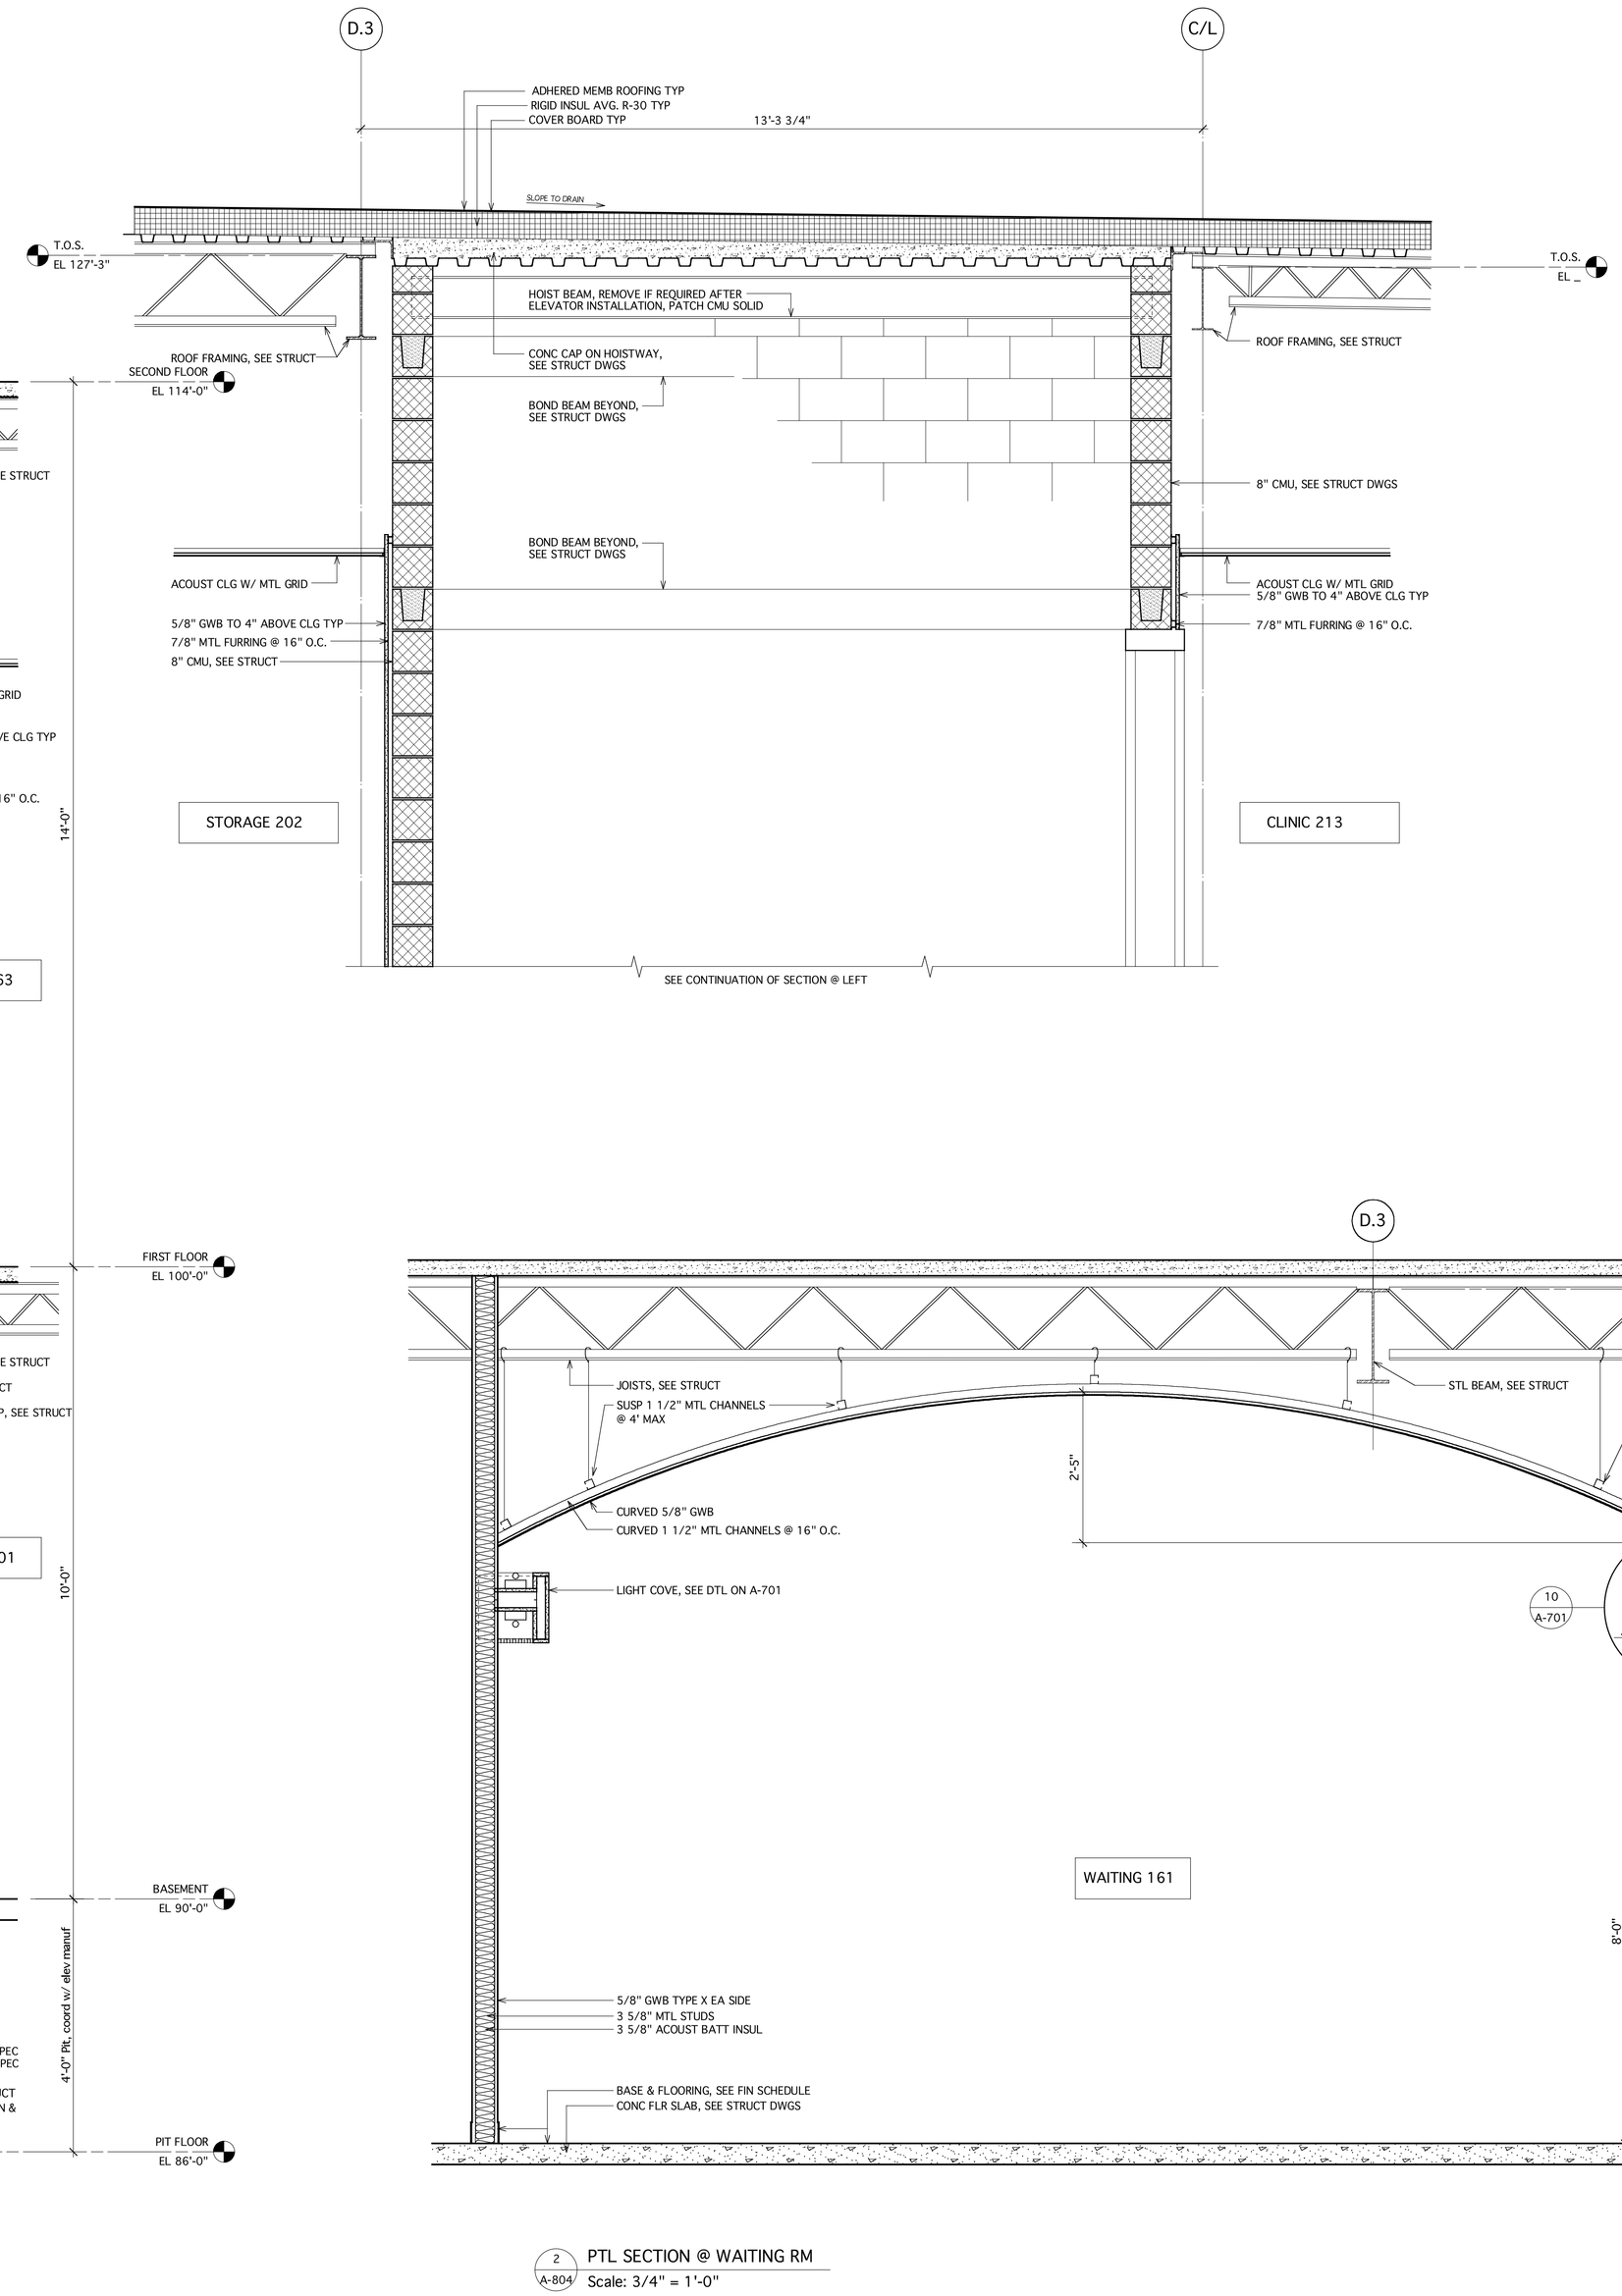

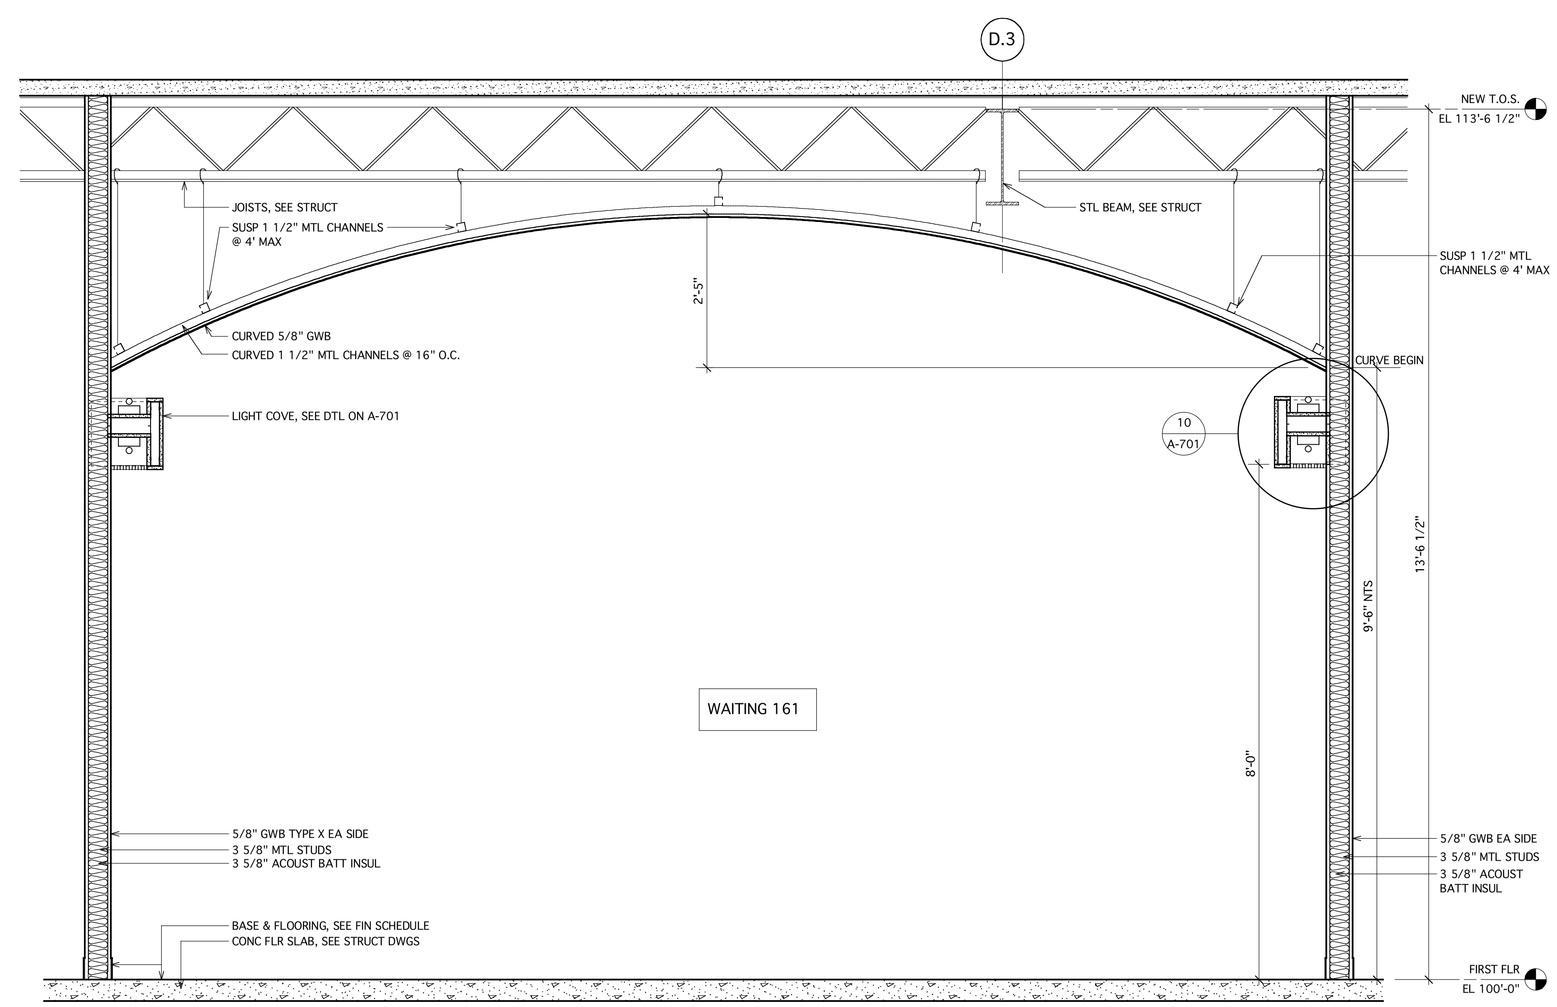

2 A-804 PTL SECTION @ WAITING RM
Scale: 3/4" = 1'-0"

Design Firm

HKTA / architects
HKTA architects, inc.
4 Milk Street
Portland, Maine 04101
phone: 207 774 4016
fax: 207 774 5128
e-mail: hkta@maine.com

Consultant

Consultant Name
Consultant Addr 1
Consultant Addr 2

REGISTERED ARCHITECT
BRIAN ODONNELL
No. 1483
STATE OF MAINE

Project Title

ORTHOPAEDIC ASSOCIATES, PA
BUILDING EXPANSION
33 SEWALL STREET
PORTLAND, MAINE

Mark	Date	Description

Issue/Revision	
Project ID	2002018OA
CAD File Name	2002018 OA Phase I
Drawn By	Drawn By
Checked By	Checked By
Issue Date:	4/15/03
Plot Date:	4/14/03
Reviewed by	Checked By
Designed by	EJR
Submitted By	Submitted By
Drawing Code	Wall Sections-4

Sheet Title
Wall Sections-4
Drawing Title Line 2
Drawing Title Line 3

Drawing No.
A-804
of 34