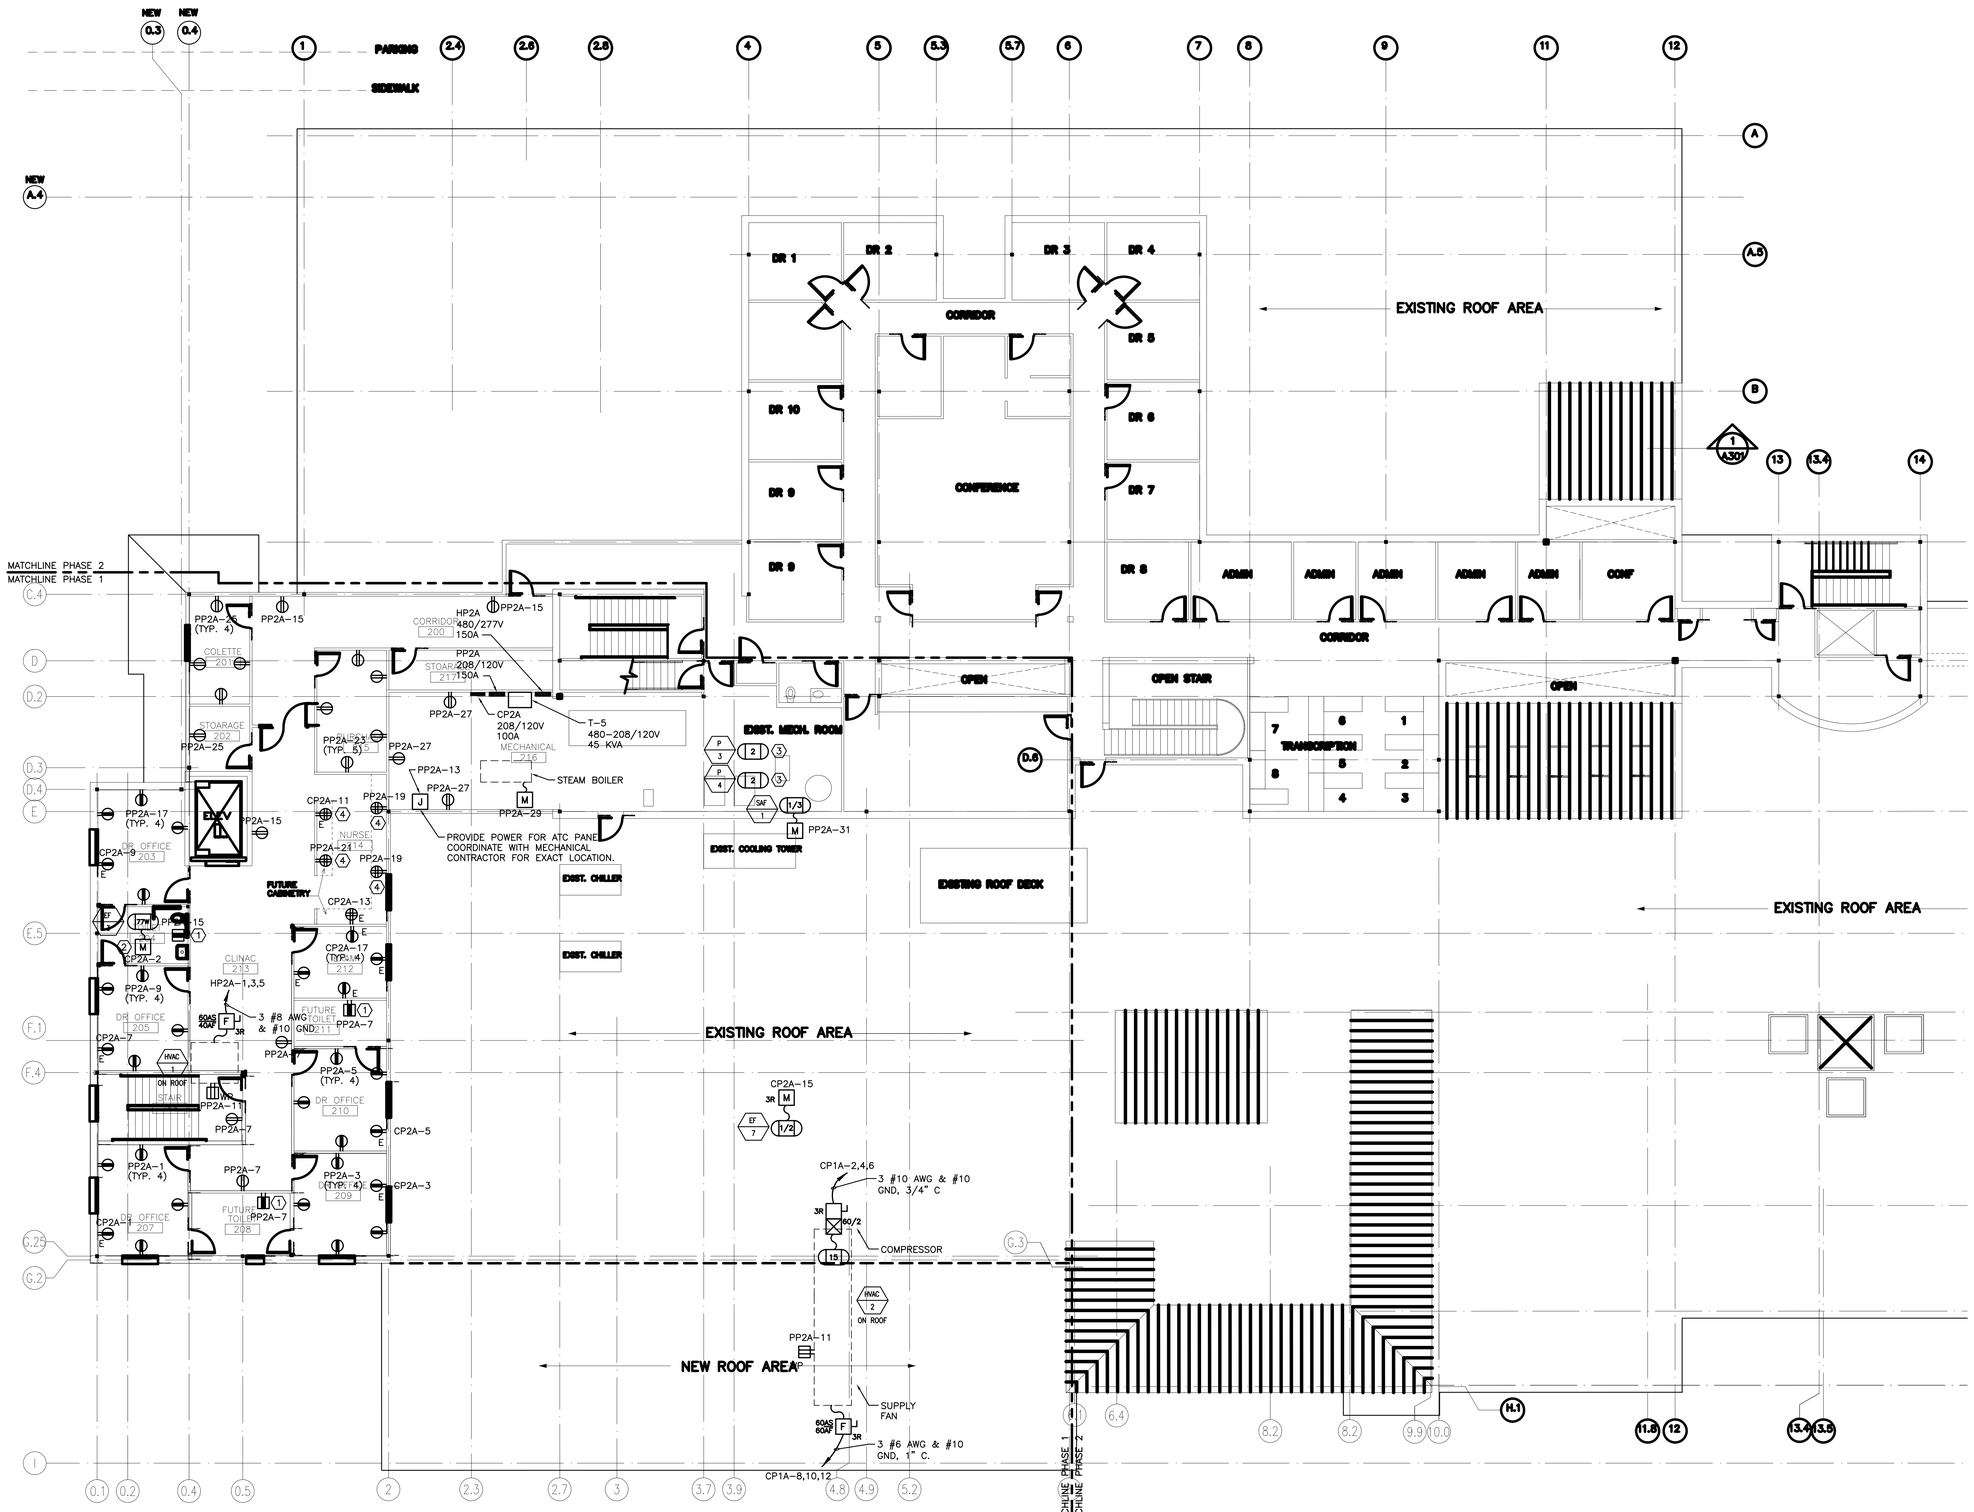

NOTE:

1. SEE SHEET E-001 FOR LEGEND AND GENERAL NOTES.
2. SEE SHEET EP100 FOR LOCATION OF PANELBOARD CP1A.
3. ALL RECEPTACLES FED FROM CP2A TO BE RED W/ RED FACE PLATES. FACE PLATE TO HAVE PANELBOARD AND CIRCUIT NUMBER ENGRAVED WITH WHITE LETTERING.

KEYED NOTES:

1. MOUNT RECEPTACLES 42" AFF TO CENTER OF DEVICE.
2. EXHAUST FAN TO BE WIRED TO TURN ON AND OFF WITH BATHROOM LIGHTS.
3. DISCONNECT WIRING FOR EXISTING PUMPS P-3 AND P-4 AND CONNECT TO NEW PUMPS. EXISTING STARTERS & DISCONNECTS TO REMAIN.
4. MOUNT RECEPTACLES 18" AFF. CASE WORK TO BE PROVIDED W/ GROMMETED HOLES FOR POWER CORDS TO BE RUN THROUGH.

REV.	DESCRIPTION	DATE
0	ISSUED FOR PERMITTING	5-20-03

ISSUED FOR PERMITTING
5-20-03

CURRENT ISSUE STATUS:

E.S. BOULOS CO
ELECTRICAL CONTRACTORS

PROJECT:
ORTHOPAEDIC ASSOCIATES
SEWALL STREET EXPANSION
22 SEWALL STREET, PORTLAND, MAINE

SHEET TITLE:
SECOND FLOOR
POWER PLAN

SCALE:	1/8"=1'-0"	DATE:	5-20-03
PROJECT MANAGER:	DJT	GRAPHIC SCALE:	0" 1"
JOB CAP/DRAWN:	LAM		
A/E OF RECORD:	DJT	SHEET No.	EP102
SMRT CAD FILE:	EP102-03018		
PROJECT No.	03018		

© COPYRIGHT 2003 SMRT INC.

A1	FLOOR PLAN
1/8"=1'-0"	