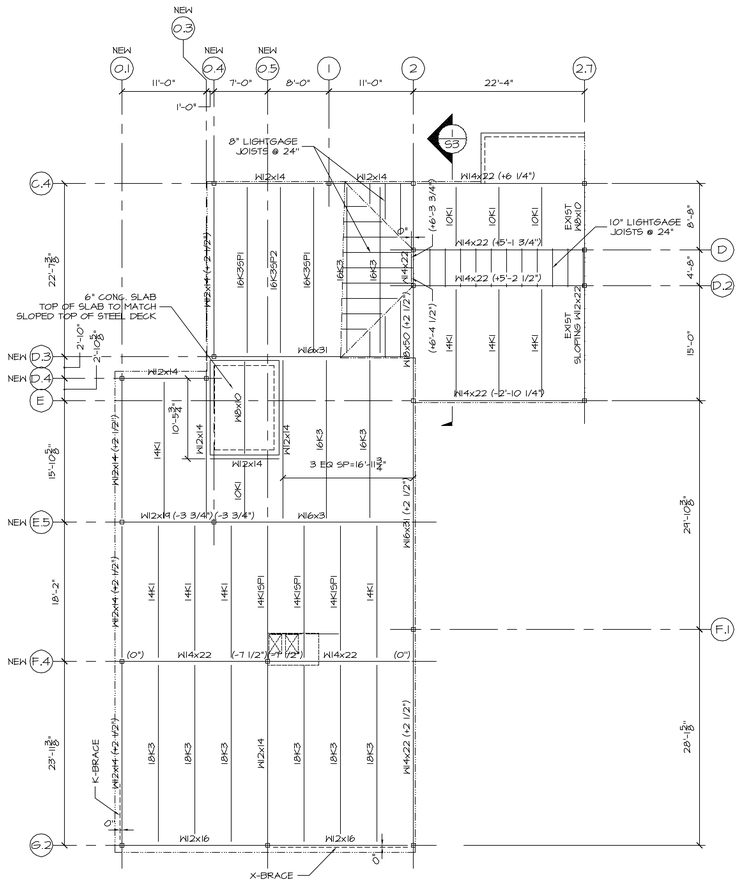

UPPER ROOF FRAMING PLAN

1/8"=1'-0"

TOP OF STEEL ELEVATION = 127'-3" UNLESS NOTED (±X'-X").

ROOF DECK IS 22 GAGE PAINTED TYPE B STEEL DECK.

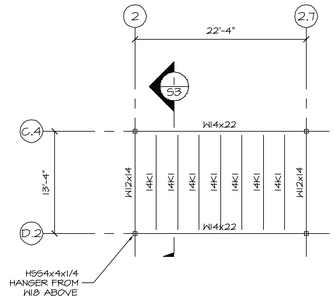

MEZZANINE FRAMING PLAN

1/8"=1'-0"

TOP OF STEEL ELEVATION = 123'-6" UNLESS NOTED (±X'-X").

FLOOR IS 3" CONCRETE WITH 6x6-W1.4xW1.4 WWF ON 26 GAGE 9/16" GALVANIZED FORMDECK.

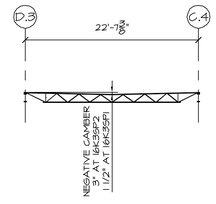

16K3 SP JOIST CONFIGURATION

1/8"=1'-0"

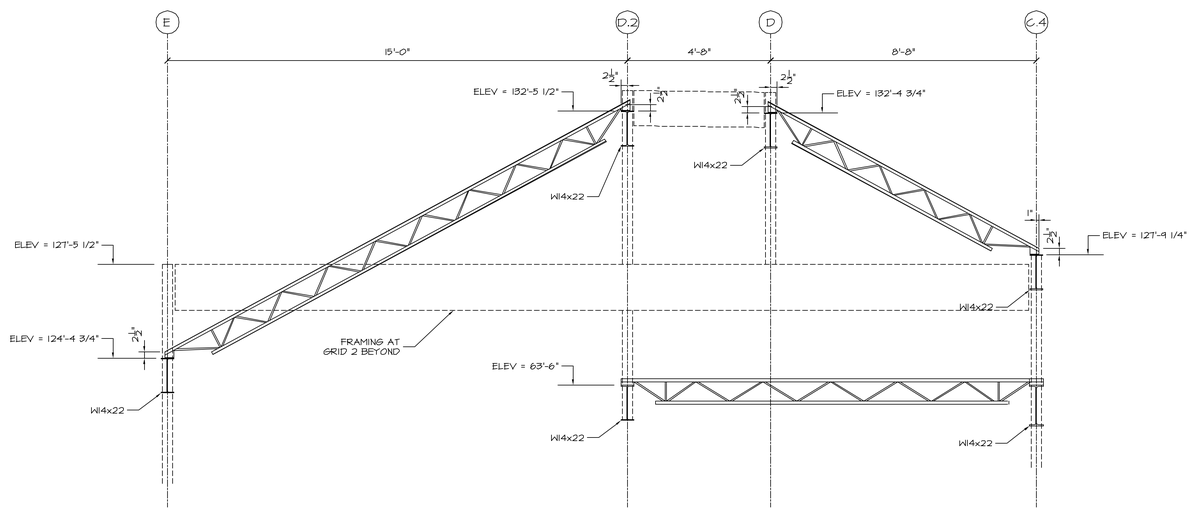

SECTION 1

1/2"=1'-0"

COLUMN SCHEDULE					
COLUMN MARK	SIZE	BOT. OF BASE PL ELEV.	BASE PL TYPE	TOP OF COLUMN ELEV.	COMMENTS
0.1-D.4	HSS4x4x3/16	99'-5 3/4"	A	113'-6 1/2"	
0.1-E.5	HSS4x4x3/16	99'-5 3/4"	A	113'-6 1/2"	
0.1-F.4	HSS4x4x1/4	99'-5 3/4"	A	113'-6 1/2"	
0.1-G.2	HSS4x4x3/16	99'-5 3/4"	A	113'-6 1/2"	
0.3-D.4	HSS4x4x3/16	99'-5 3/4"	A	113'-6 1/2"	
0.4-C.4	HSS4x4x5/16	99'-5 3/4"	A	113'-6 1/2"	
0.4-D.3	HSS5x5x1/4	99'-5 3/4"	A	113'-6 1/2"	
0.4-E.5	HSS5x5x1/4	84'-5"	A	113'-6 1/2"	
0.5-F.4	HSS5x5x1/4	84'-5"	A	113'-6 1/2"	
0.5-G.2	HSS5x5x1/4	99'-5 3/4"	A	113'-6 1/2"	
1-C.4	HSS5x5x1/4	113'-6 1/2"	A	113'-6 1/2"	LOWER COLUMN EXISTING
2-D	HSS4x3x3/16	113'-9"	A	113'-6 1/2"	
2-D.2	HSS4x3x3/16	113'-9"	A	113'-6 1/2"	
2-E.5	HSS5x5x1/4	99'-5 3/4"	A	113'-6 1/2"	INSTALL TO UNDERSIDE OF EXIST W16x31
2-F.4	HSS5x5x1/4	99'-5 3/4"	A	113'-6 1/2"	INSTALL TO UNDERSIDE OF EXIST W12x22
2-C.4	HSS4x4x3/16	113'-6 1/2"	A	113'-6 1/2"	
2.2-C.4	HSS5x5x1/4	99'-5 3/4"	A	113'-6 1/2"	INSTALL TO UNDERSIDE OF EXIST W21x50
2-G.25	HSS4x4x3/16	99'-5 3/4"	A	113'-6 1/2"	
2-1	HSS4x4x3/16	99'-5 3/4"	A	113'-6 1/2"	
2.7-1	HSS4x4x3/16	99'-5 3/4"	A	113'-6 1/2"	
2.8-G.25	HSS4x4x3/16	99'-5 3/4"	A	113'-6 1/2"	
3.9-1	HSS4x4x3/16	99'-5 3/4"	A	113'-6 1/2"	
4.8-G.25	HSS4x4x3/16	99'-5 3/4"	A	113'-6 1/2"	
5.2-1	HSS4x4x3/16	99'-5 3/4"	A	113'-6 1/2"	
6-G.25	HSS4x4x3/16	99'-5 3/4"	A	113'-6 1/2"	
6-1	HSS4x4x3/16	99'-5 3/4"	A	113'-6 1/2"	

Design Firm
HKTA / Architects
HKTA Architects Inc.
462 Congress Street
Portland, Maine 04101
phone: 207.774.6606
fax: 207.774.6613
email: hkta@hkta.com

Consultant
STRUCTURAL DESIGN CONSULTING
Five Bloom Lane
Falmouth ME 04105-2448
207.878.8038
Fax 207.878.8039

Project Title

ORTHOPAEDIC ASSOCIATES, PA
BUILDING EXPANSION
33 SEWALL STREET
PORTLAND, MAINE

Mark	Date	Description

Issue/Revision	
Project ID	01035
CAD File Name	
Drawn By	DJT
Checked By	DJT
Issue Date:	5/19/03
Plot Date:	5/19/03
Reviewed By	DJT
Designed by	DJT
Submitted By	
Drawing Code	

Sheet Title

Upper Roof Framing
Column Schedule
Phase 1

Drawing No.

S3

of 5