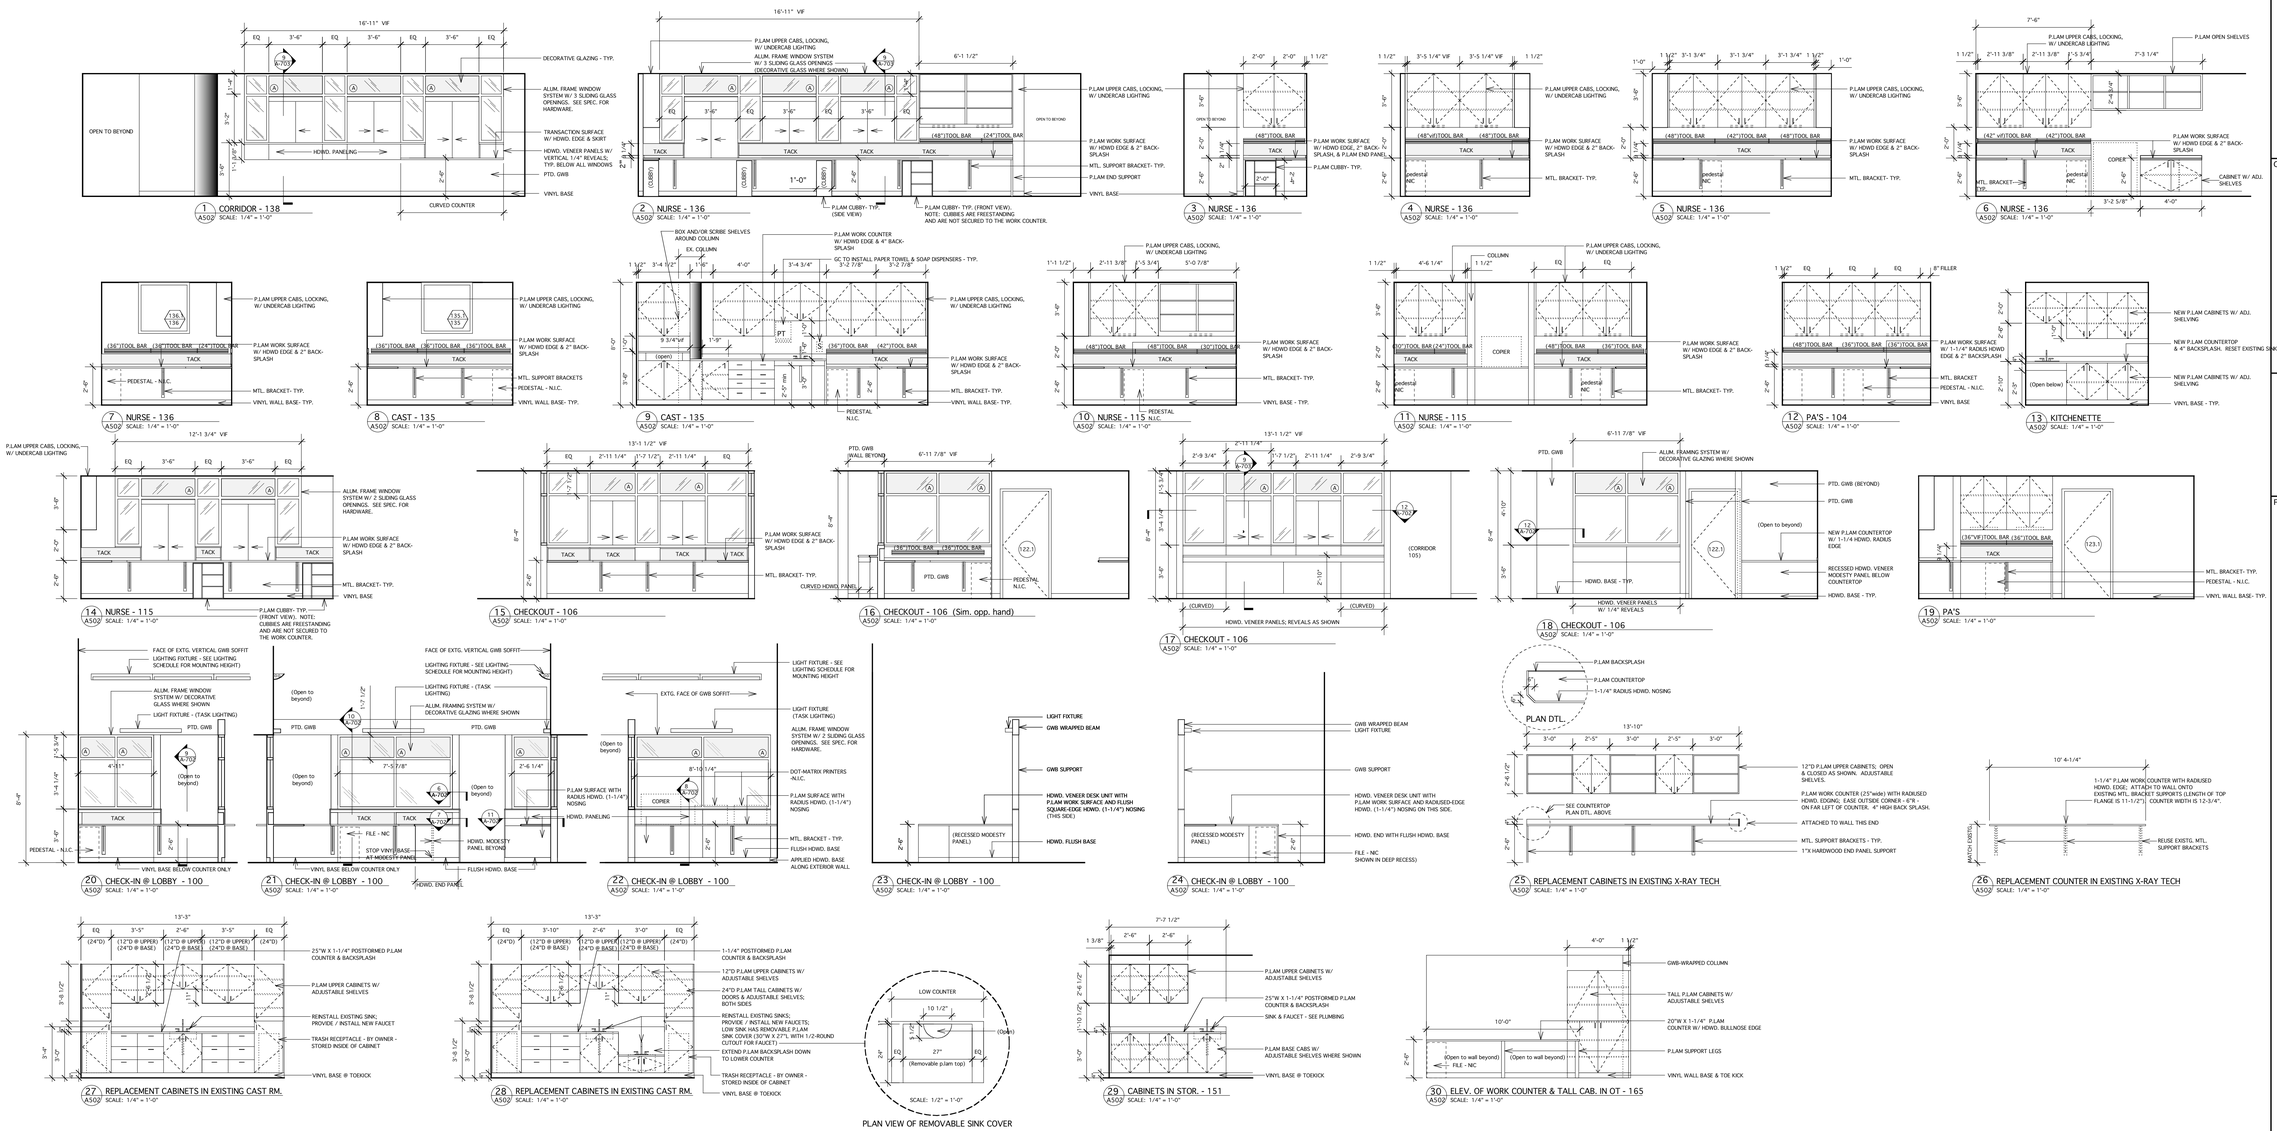

Design Firm

HKTA / architects
HKTA / architects, inc.
4 Main Street
Falmouth, Maine 04105
phone: 207 774 4016
fax: 207 774 9128
e-mail: hkta@maine.com

Consultant

REGISTERED ARCHITECT
BRIAN O'DONNELL
No. 1483
STATE OF MAINE

Project Title

ORTHOPAEDIC ASSOCIATES, PA
BUILDING EXPANSION
33 SEWALL STREET
PORTLAND, MAINE

Mark	Date	Description

Issue/Revision	
Project ID	20040018OA
CAD File Name	2002018 OA Phase II
Drawn By	
Checked By	
Issue Date:	2/25/05
Plot Date:	2/25/05
Reviewed by	PVA
Designed by	PVA
Submitted By	
Drawing Code	Int Elevations-2

Sheet Title
Int Elevations-2

Drawing No.
A-502
of