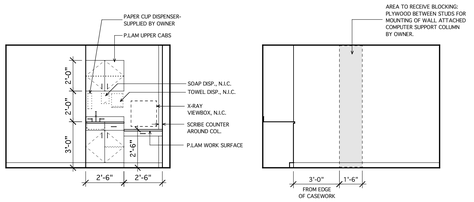

1 EXAM 108; EXAM 109 SIM., OPP. HAND
A-503 Scale: 1/4" = 1'-0"

2 EXAM 108
A-503 Scale: 1/4" = 1'-0"

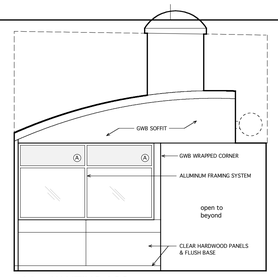

3 WAITING 100
A-503 Scale: 1/4" = 1'-0"

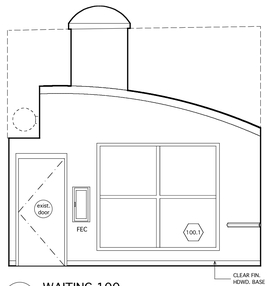

4 WAITING 100
A-503 Scale: 1/4" = 1'-0"

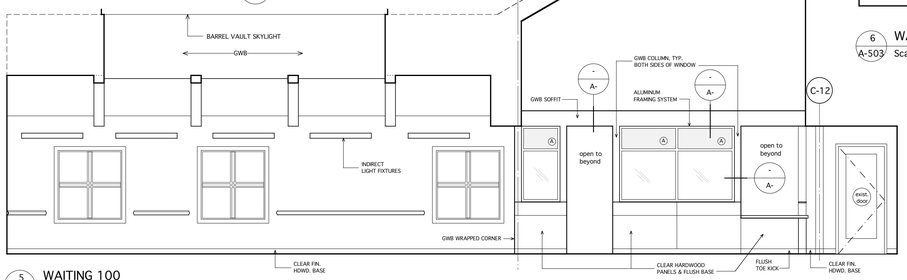

5 WAITING 100
A-503 Scale: 1/4" = 1'-0"

6 WAITING 100
A-503 Scale: 1/4" = 1'-0"

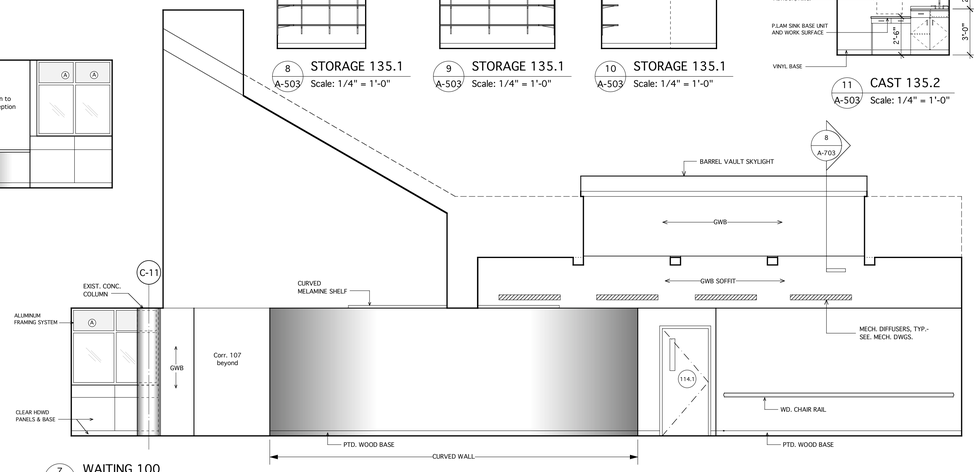

7 WAITING 100
A-503 Scale: 1/4" = 1'-0"

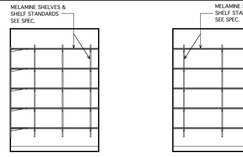

8 STORAGE 135.1
A-503 Scale: 1/4" = 1'-0"

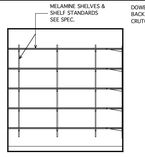

9 STORAGE 135.1
A-503 Scale: 1/4" = 1'-0"

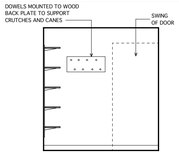

10 STORAGE 135.1
A-503 Scale: 1/4" = 1'-0"

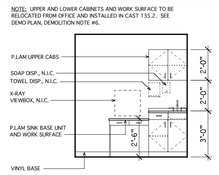

11 CAST 135.2
A-503 Scale: 1/4" = 1'-0"

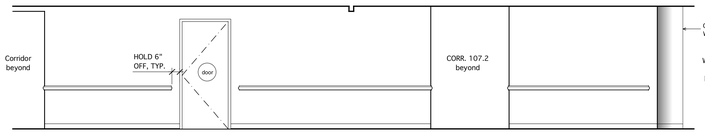

12 CORRIDOR 107.1 & 107
A-503 Scale: 1/4" = 1'-0"

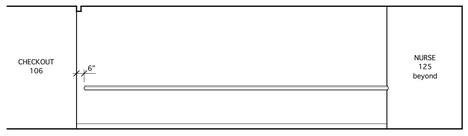

13 CORRIDOR 107.1 & 107
A-503 Scale: 1/4" = 1'-0"

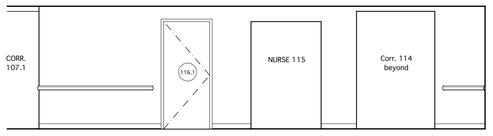

14 CORRIDOR 107.2
A-503 Scale: 1/4" = 1'-0"

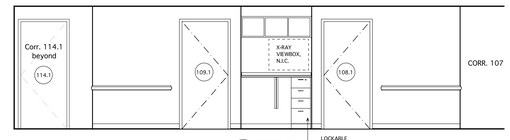

15 CORRIDOR 107.2
A-503 Scale: 1/4" = 1'-0"

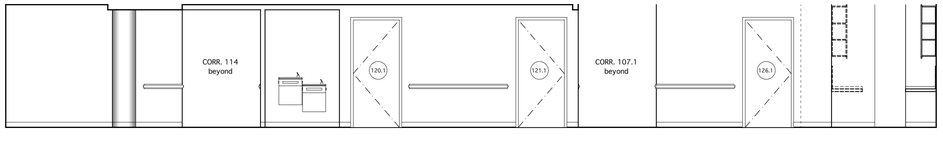

16 CORRIDOR BETWEEN CAST 135 & NURSE 125
A-503 Scale: 1/4" = 1'-0"

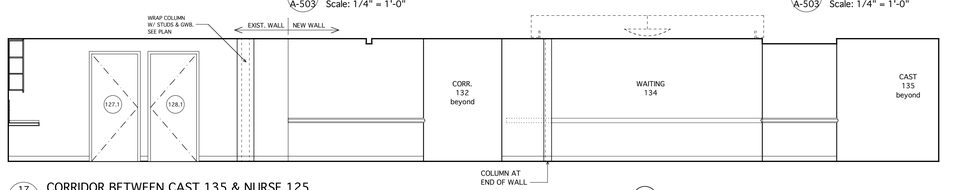

17 CORRIDOR BETWEEN CAST 135 & NURSE 125
A-503 Scale: 1/4" = 1'-0"

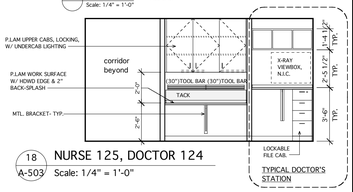

18 NURSE 125, DOCTOR 124
A-503 Scale: 1/4" = 1'-0"

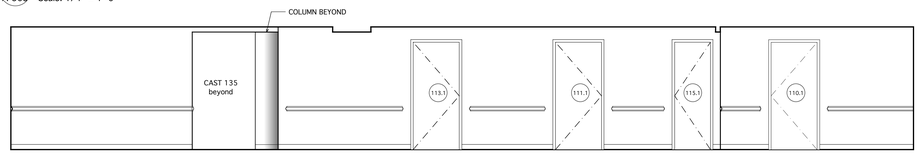

19 WAITING 134, CORRIDOR 114 & 115.1
A-503 Scale: 1/4" = 1'-0"

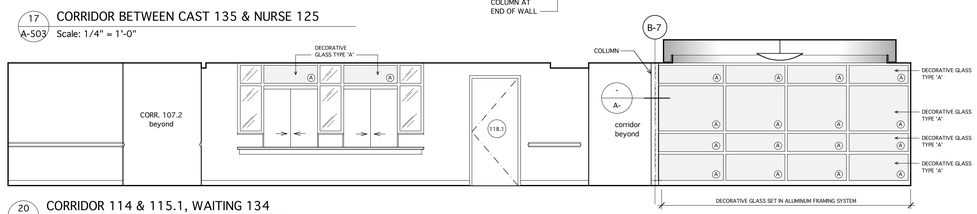

20 CORRIDOR 114 & 115.1, WAITING 134
A-503 Scale: 1/4" = 1'-0"

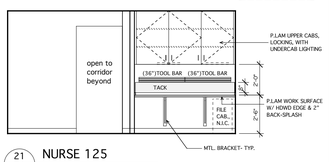

21 NURSE 125
A-503 Scale: 1/4" = 1'-0"

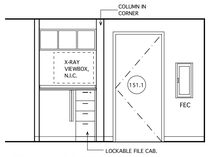

22 CORRIDOR 149
A-503 Scale: 1/4" = 1'-0"

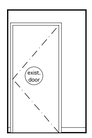

23 CORRIDOR 149
A-503 Scale: 1/4" = 1'-0"

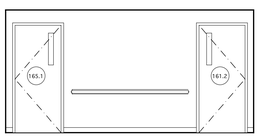

24 CORRIDOR 149
A-503 Scale: 1/4" = 1'-0"

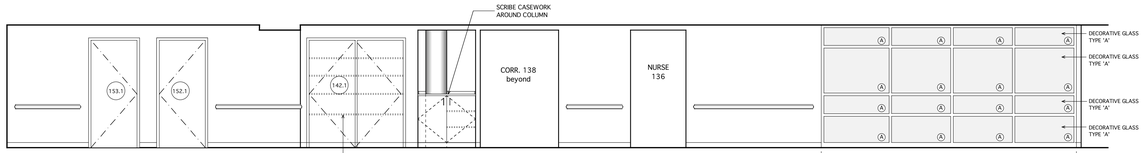

25 CORRIDOR 149 &132
A-503 Scale: 1/4" = 1'-0"

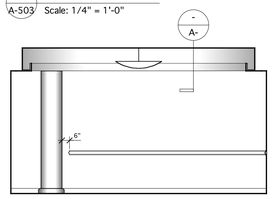

26 WAITING 134
A-503 Scale: 1/4" = 1'-0"

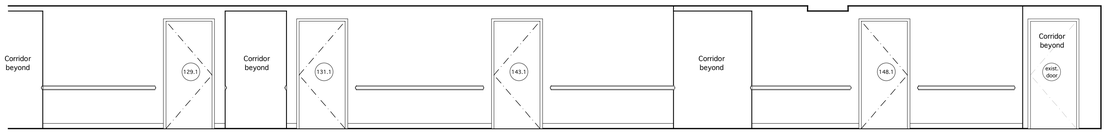

27 CORRIDOR 132 & 149
A-503 Scale: 1/4" = 1'-0"

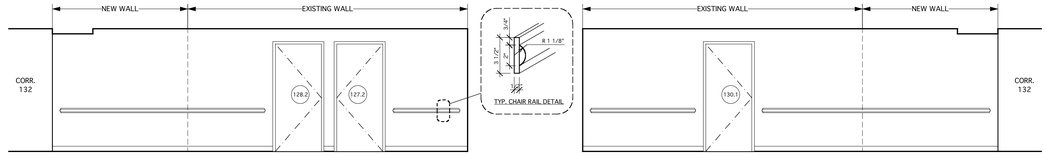

28 CORRIDOR BETWEEN EXAM 131 & EXAM 129
A-503 Scale: 1/4" = 1'-0"

29 CORRIDOR BETWEEN EXAM 131 & EXAM 129
A-503 Scale: 1/4" = 1'-0"

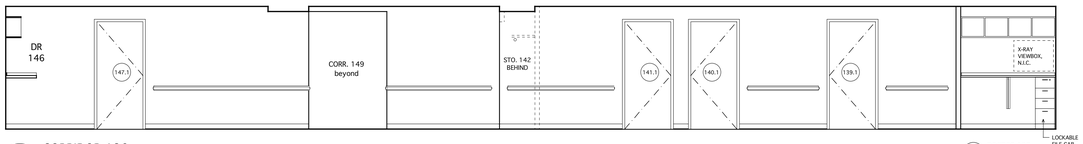

30 CORRIDOR 138
A-503 Scale: 1/4" = 1'-0"

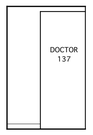

DOCTOR 137
Scale: 1/4" = 1'-0"

31 CORRIDOR 138
A-503 Scale: 1/4" = 1'-0"

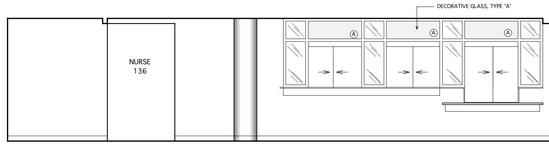

32 CORRIDOR 138
A-503 Scale: 1/4" = 1'-0"

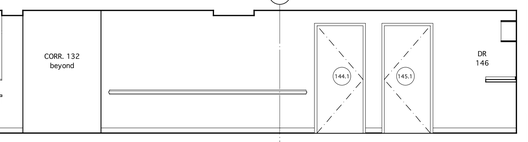

Design Firm

HKTA / a r c h i t e c t s
4 Milk Street
Portland, Maine 04101
phone: 207 774 6016
fax: 207 774 6018
e-mail: hkta@aol.com

Consultant

REGISTERED ARCHITECT BRIAN ODONNELL No. 1483 STATE OF MAINE

Project Title

ORTHOPAEDIC ASSOCIATES, PA
BUILDING EXPANSION
33 SEWALL STREET
PORTLAND, MAINE

Mark	Description	Date

Issue/Revision

Project ID	2004018OA
CAD File Name	2004014 OA PHII
Drawn By	EJR
Checked By	
Issue Date:	2/25/05
Plot Date	2/25/05
Reviewed by	
Designed by	
Submitted By	
Drawing Code	Int Elevations-3

Sheet Title

Int Elevations-3

Drawing No.

A-503

of