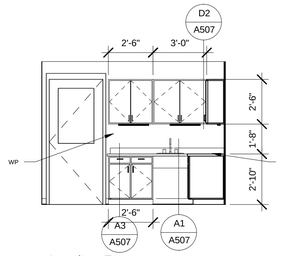

E8 Autoclave East
1/4" = 1'-0"

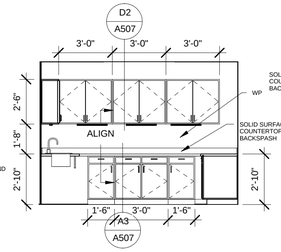

E7 Autoclave South
1/4" = 1'-0"

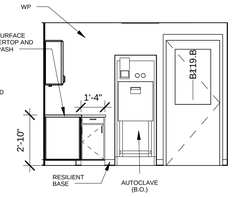

E6 Autoclave West
1/4" = 1'-0"

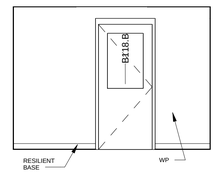

E5 Autoclave North
1/4" = 1'-0"

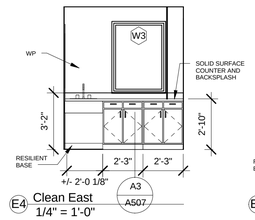

E4 Clean East
1/4" = 1'-0"

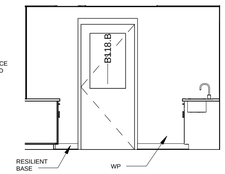

E3 Clean South
1/4" = 1'-0"

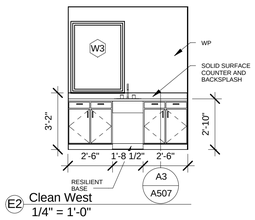

E2 Clean West
1/4" = 1'-0"

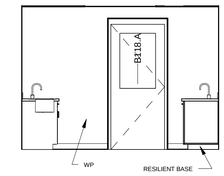

E1 Clean North
1/4" = 1'-0"

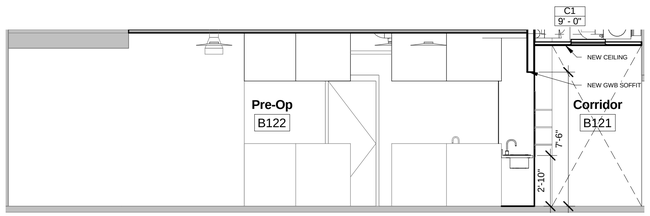

D5 Pre-Op East
1/4" = 1'-0"

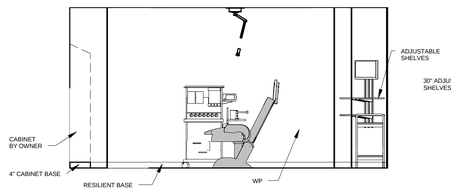

D4 OR#3 - East Elevation
1/4" = 1'-0"

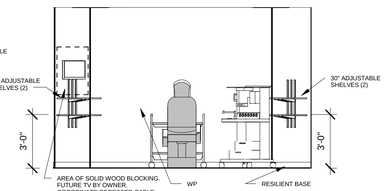

D3 OR#3 - South Elevation
1/4" = 1'-0"

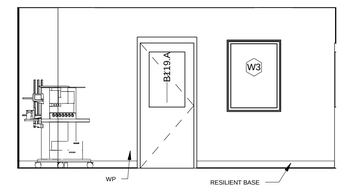

D2 OR#3 - West Elevation
1/4" = 1'-0"

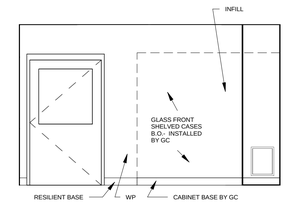

D1 OR#3 - North elevation
1/4" = 1'-0"

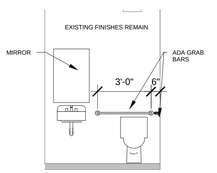

C7 ELEVATION AT TOILET RM B132
1/4" = 1'-0"

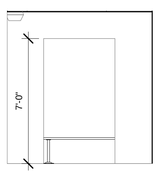

C6 Womens Locker East
1/4" = 1'-0"

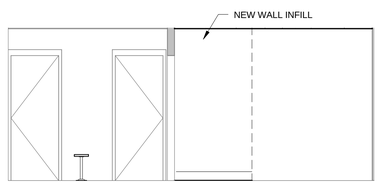

C5 Womens Locker South
1/4" = 1'-0"

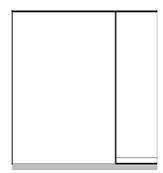

C4 Womens Locker West
1/4" = 1'-0"

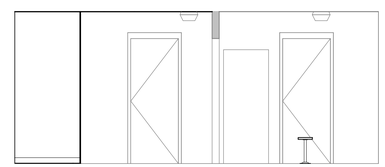

C3 Womens Locker North
1/4" = 1'-0"

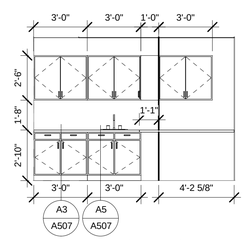

C2 Med Rm North
1/4" = 1'-0"

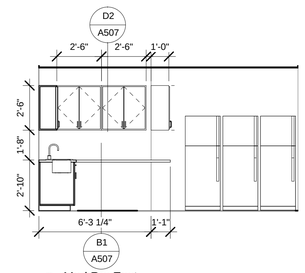

C1 Med Rm East
1/4" = 1'-0"

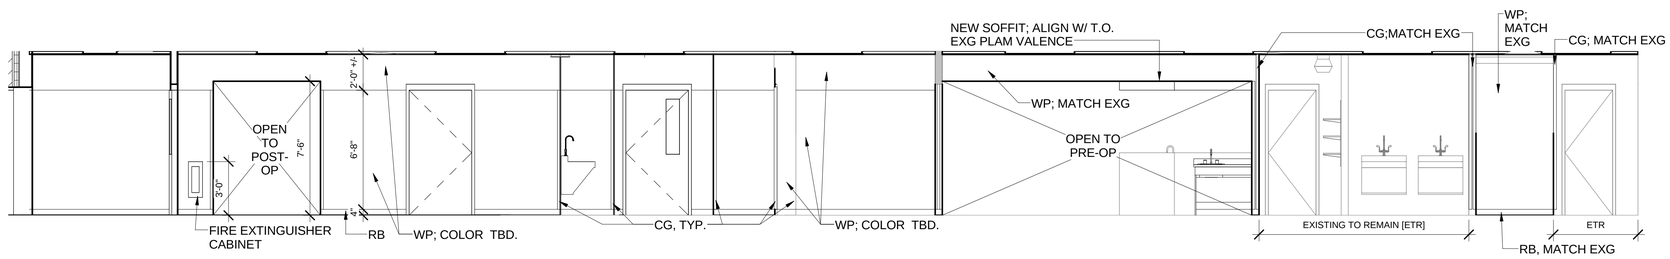

B4 Surgery Corridor North
1/4" = 1'-0"

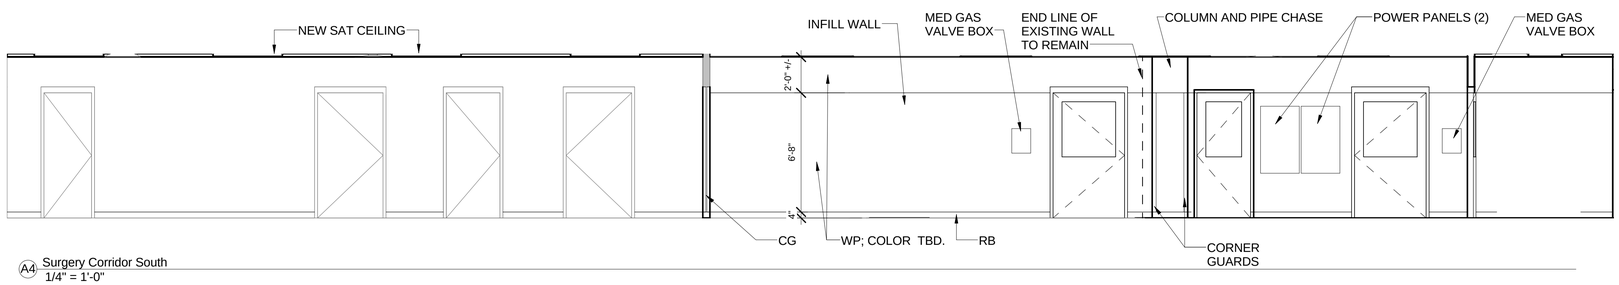

A4 Surgery Corridor South
1/4" = 1'-0"

PDT ARCHITECTS
49 DARTMOUTH STREET
PORTLAND, MAINE 04101
207-775-1059
www.pdtarchs.com

COPYRIGHT 2013
PDT Architects
Reuse or reproduction of the contents of this document is not permitted without written permission of PDT Architects.

E. M. G.-PHASE 2-ADDITION & RENOVATION

53 Sewall Street, Portland, ME 04102

REGISTERED ARCHITECT DAVID C. WEBSTER No. 923 STATE OF MAINE

JOB NO.
12084

DRWN. CHK
AJK

SCALE:
1/4" = 1'-0"

ISSUE
July 11, 2013

TITLE
INTERIOR ELEVATIONS

SHEET
A203