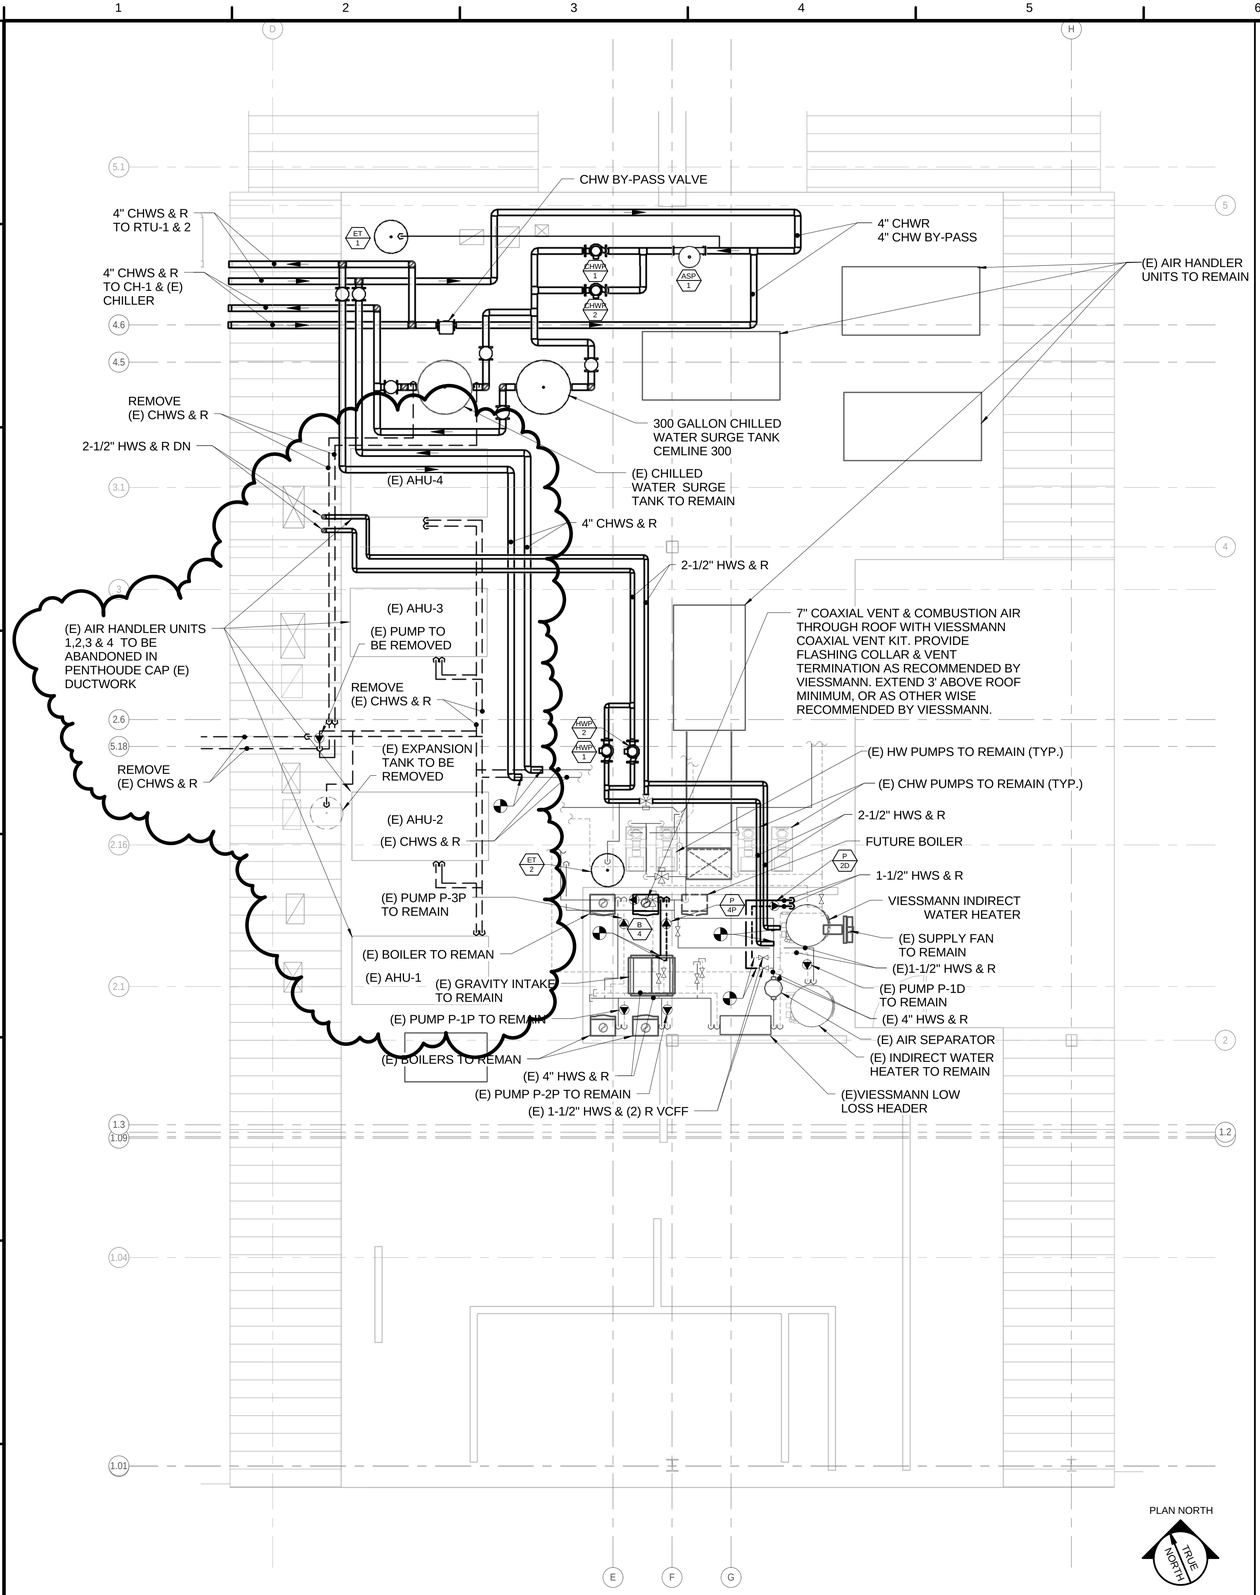

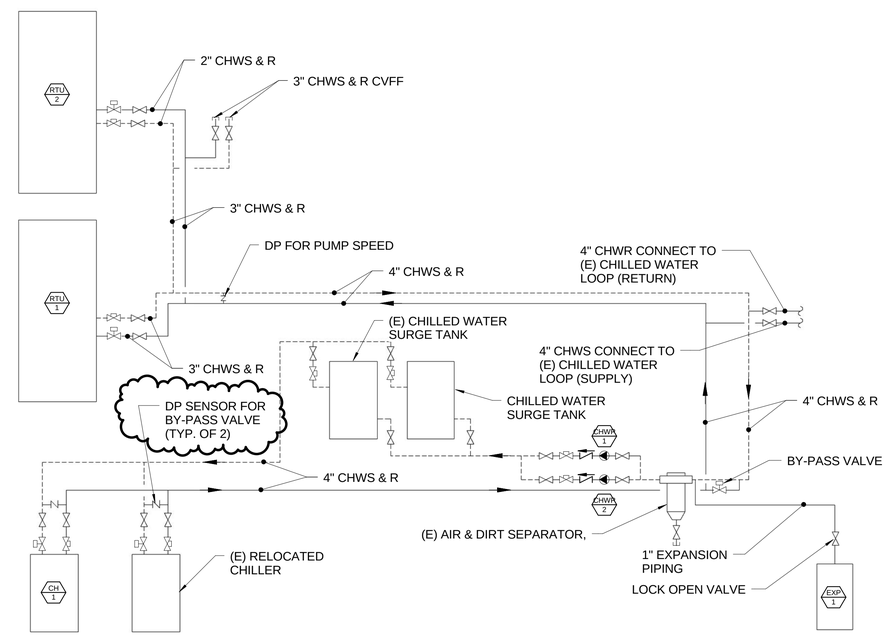

A1	MECHANICAL PENTHOUSE PLAN - PHASE 2	A6	CHILLED WATER SCHEMATIC REISSUED
1/4" = 1'-0"		1" = 1'-0"	

No.	DATE	DESCRIPTION
5	08-08-2013	ADDENDUM-5

REVISION SCHEDULE

PDT ARCHITECTS
49 DARTMOUTH STREET
PORTLAND, MAINE 04101
207-775-1059
www.pdtarchs.com

Allied Engineering
Structural Mechanical Electrical Commissioning
160 Veranda Street
Portland, Maine 04103
T: 207.221.2260
F: 207.221.2266
Web: www.allied-eng.com

ALLIED PROJECT No.: 12064
CAD FILE:

COPYRIGHT 2012
PDT Architects
Reuse or reproduction of the contents of this document is not permitted without written permission of PDT Architects.

E.M.G. - PHASE 2 ADDITION & RENOVATION
53 Sewall Street, Portland, ME 04102

STATE OF MAINE ANTHONY S. DAVIS No. 8834 LICENSED PROFESSIONAL ENGINEER

PDT JOB NO. 12084

DRWN. CHK
Checker

SCALE:
As indicated

ISSUE:
JULY 11, 2013

TITLE
MECHANICAL PENTHOUSE PART PLAN

SHEET
MH400

8/8/2013 6:44:33 PM N:\Projects\2012\12064 – Eyecare Medical Group-Addition and Renovation\00 Drawing Files\12064_M.rvt