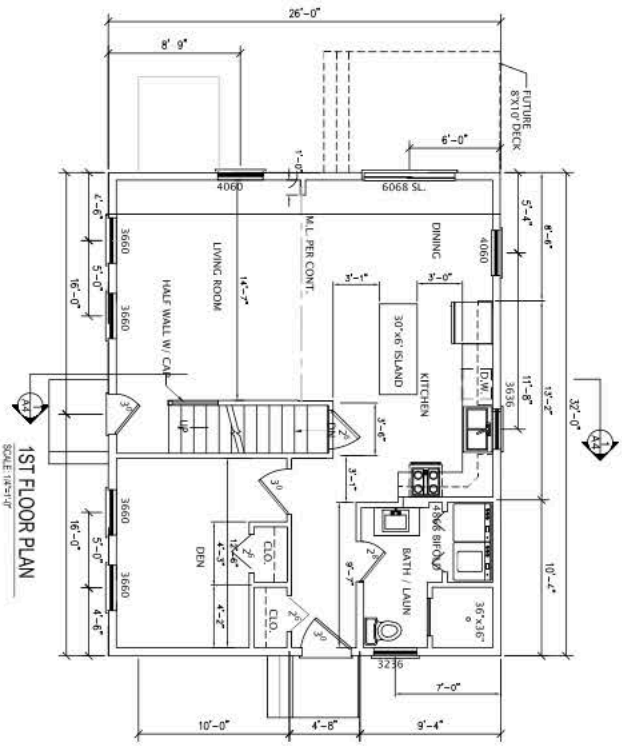

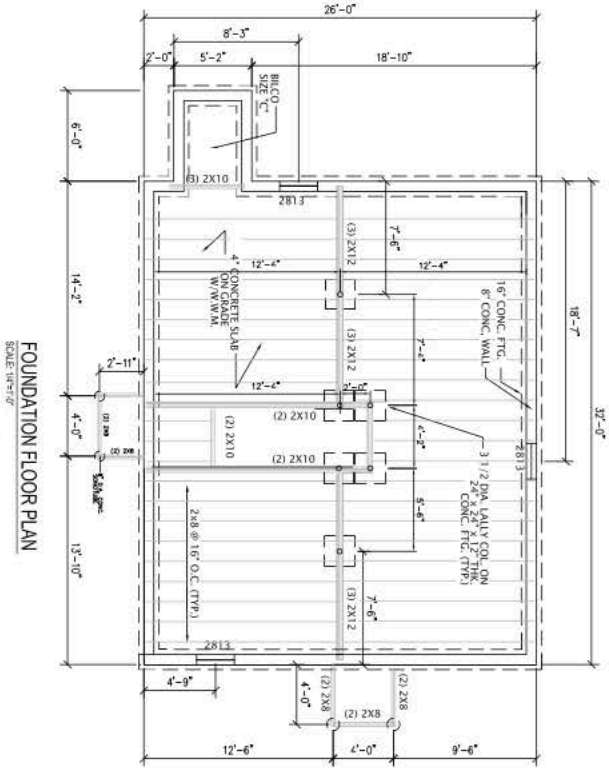

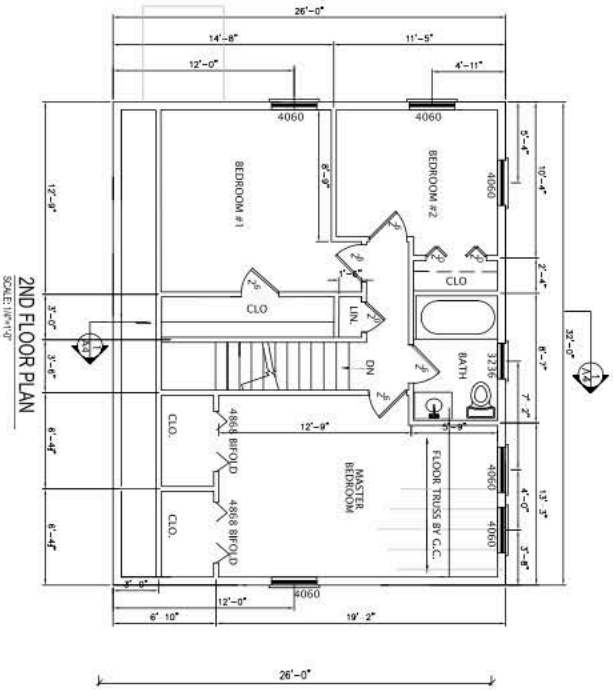

BUILDING FLOOR PLANS	SAO RESIDENCE PORTLAND, MAINE	DRAFTSMEN: Stephen S. Andrews 23 Panther Pond Pines Rd. Raymond, Maine 04071 1-207-415-5605	PROPERTY OF	
2. 1.	REVS:			
	CODE:			
	TOWN: PORTLAND			
	DATE: 08-22-2017			
	SCALE: AS NOTED			
	DESIGNED: SSA			
	DRAWN: SSA			
1st Floor Plan	TITLE:			
FILE: SHEET: A3				