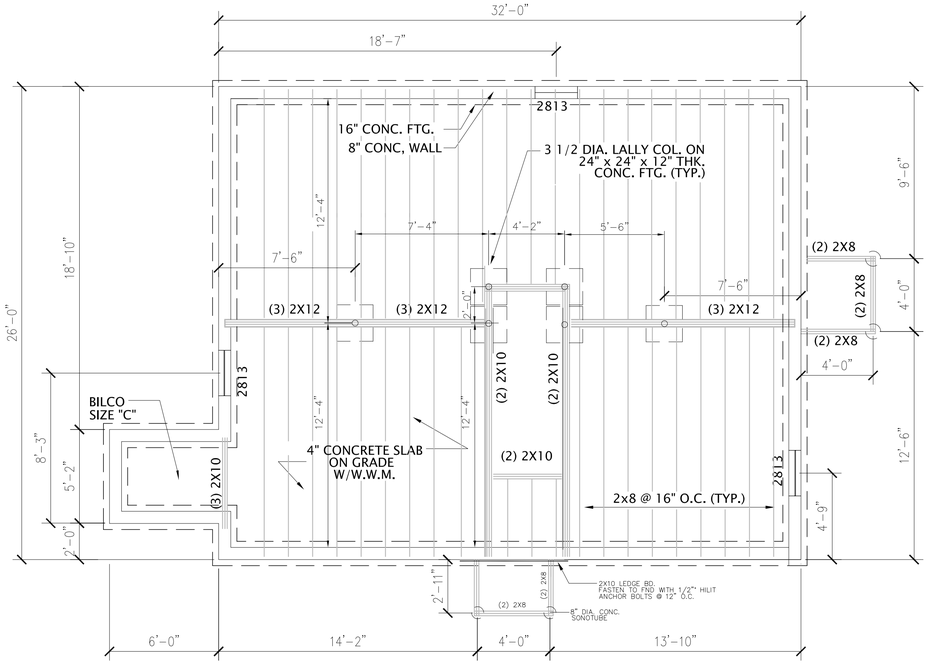

FOUNDATION FLOOR PLAN

SCALE: 1/4"=1'-0"

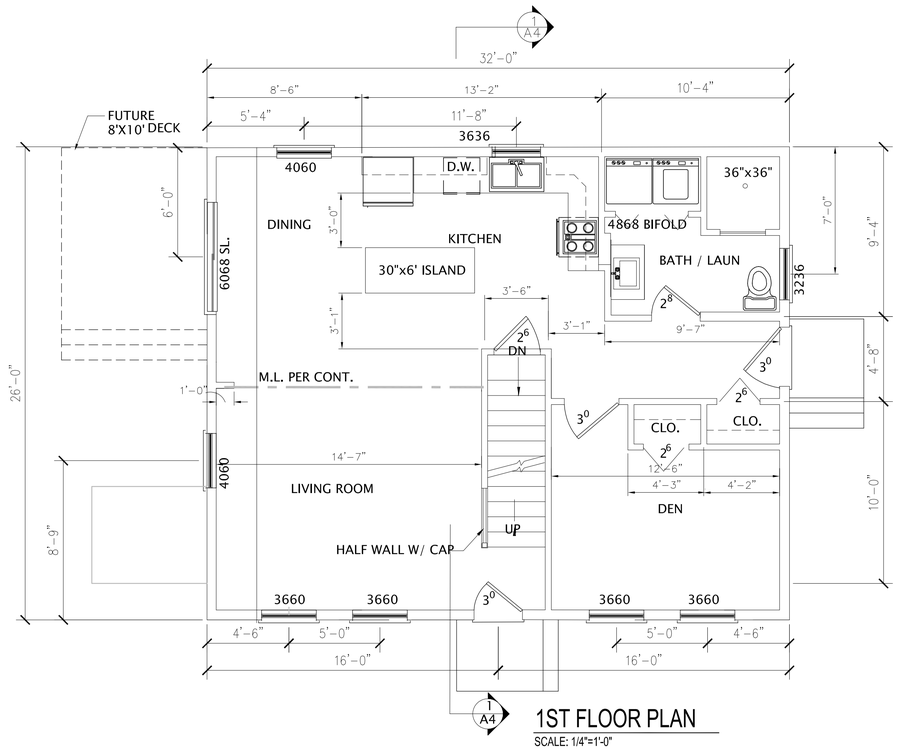

1ST FLOOR PLAN

SCALE: 1/4"=1'-0"

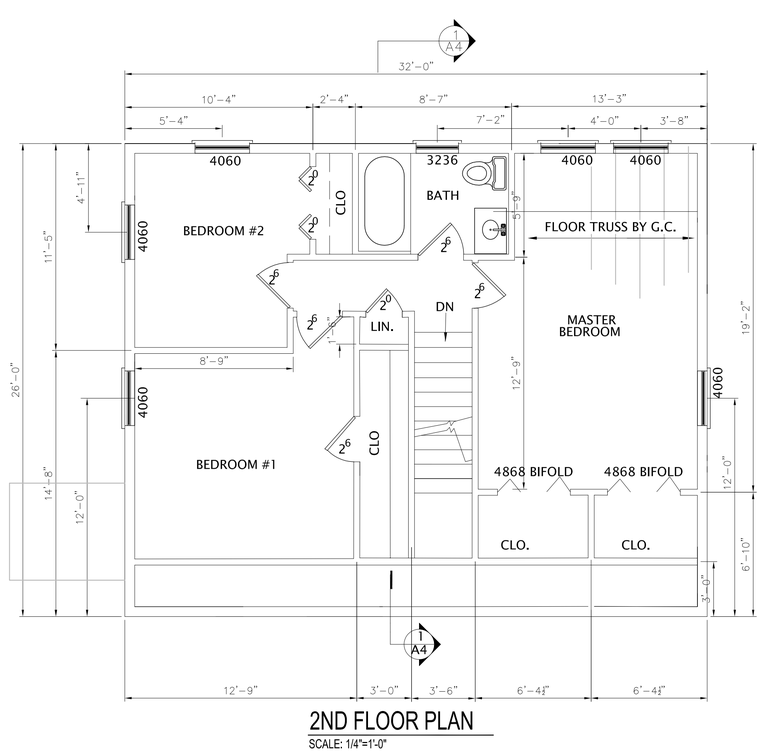

2ND FLOOR PLAN

SCALE: 1/4"=1'-0"

PROPERTY OF

DRAFTSMEN:

Stephen S. Andrews
23 Panther Pond Pines Rd.
Raymond, Maine 04071
1-207-415-5605

SAO RESIDENCE
PORTLAND, MAINE

BUILDING FLOOR PLANS

2.
1.
REVS:
CODE:
TOWN: PORTLAND
DATE: 10-10-2017
SCALE: AS NOTED
DESIGNED: SSA
DRAWN: SSA
TITLE: 1st Floor Plan
FILE:
SHEET: A3