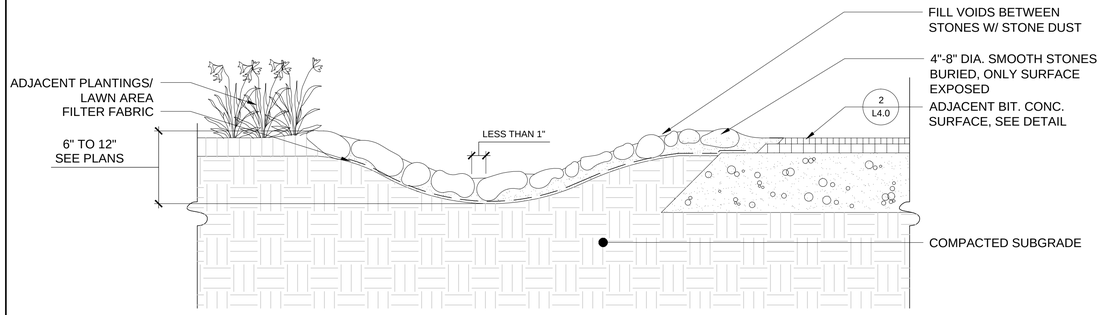

1 COBBLE SWALE

1"= 1'- O"

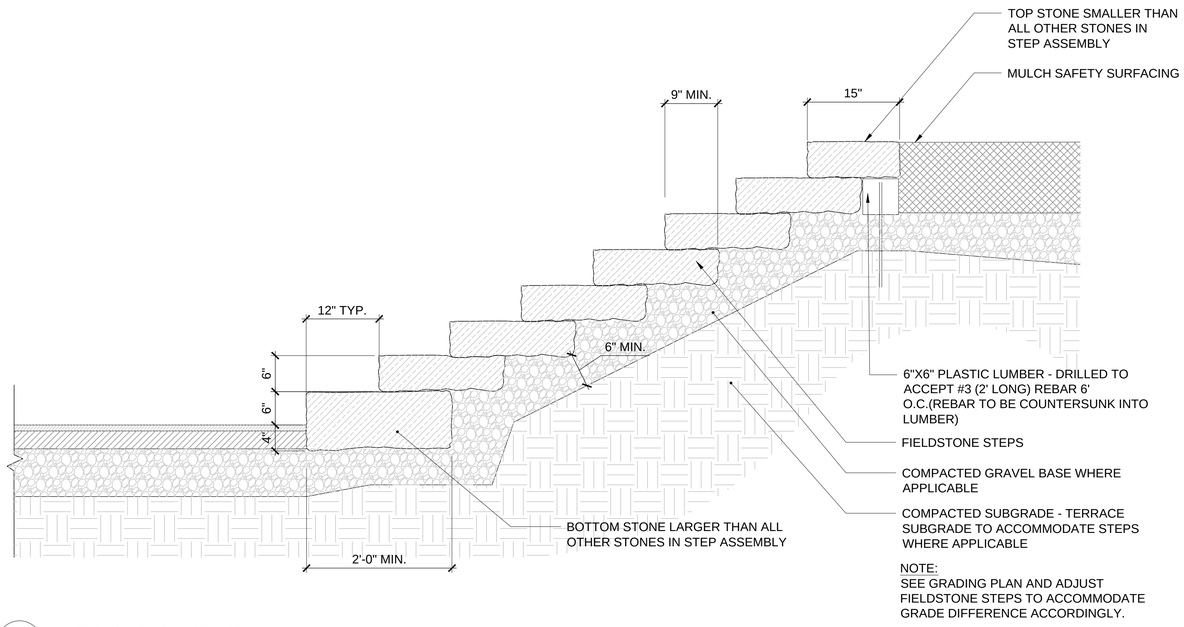

NOTE:
SEE GRADING PLAN AND ADJUST FIELDSTONE STEPS TO ACCOMMODATE GRADE DIFFERENCE ACCORDINGLY.

2 IN-GRADE STONE STEPS

1"= 1'- O"

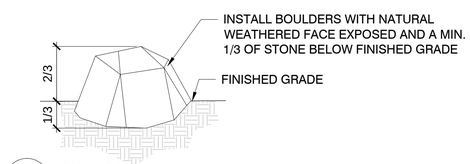

3 BOULDER

1/2"= 1'- O"

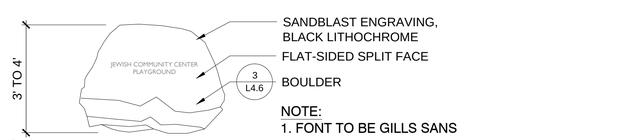

NOTE:
1. FONT TO BE GILLS SANS

4 BOULDER ENTRY SIGN

1/2"= 1'- O"

Tighe&Bond
Consulting Engineers
www.tighebond.com

The Cecil Group
Planning and Design
170 MILK STREET, SUITE 5
BOSTON, MA 02109
P 617 426.5050 F 617 426.5051
cecilgroup.com

Jewish Community Alliance of Southern Maine

Proposed Neighborhood Center

Portland, Maine

Mark	Date	Description
	03-25-16	ISSUED FOR BID

PROJECT NO:	J-0096
FILE:	
DRAWN BY:	ARW
CHECKED:	
APPROVED BY:	

HARDSCAPE DETAILS
(STONE)

SCALE: AS NOTED

L-4.6