CEILING SCHEDULE

MARK	NOMINAL DIMEMSIONS	DESCRIPTION
ACT1	2' - 0" X 2' - 0"	ACOUSTICAL CEILING TILE
ACT2	2' - 0" X 2' - 0"	VINYL FACED ACOUSTICAL CEILING TILE
C1	-	SUSPENDED GPDW CEILING SYSTEM
C2	-	LINEAR WOOD ACOUSTIC CEILING SYSTEM
C3		CYPRESS SOFFIT ASSEMBLY - SEE APPLICABLE DETAILS
C4		LAMINATED BAMBOO SIDING SYSTEM AT SOFFIT - SEE APPLICABLE DETAILS
C5		METAL SOFFIT PANEL SYSTEM

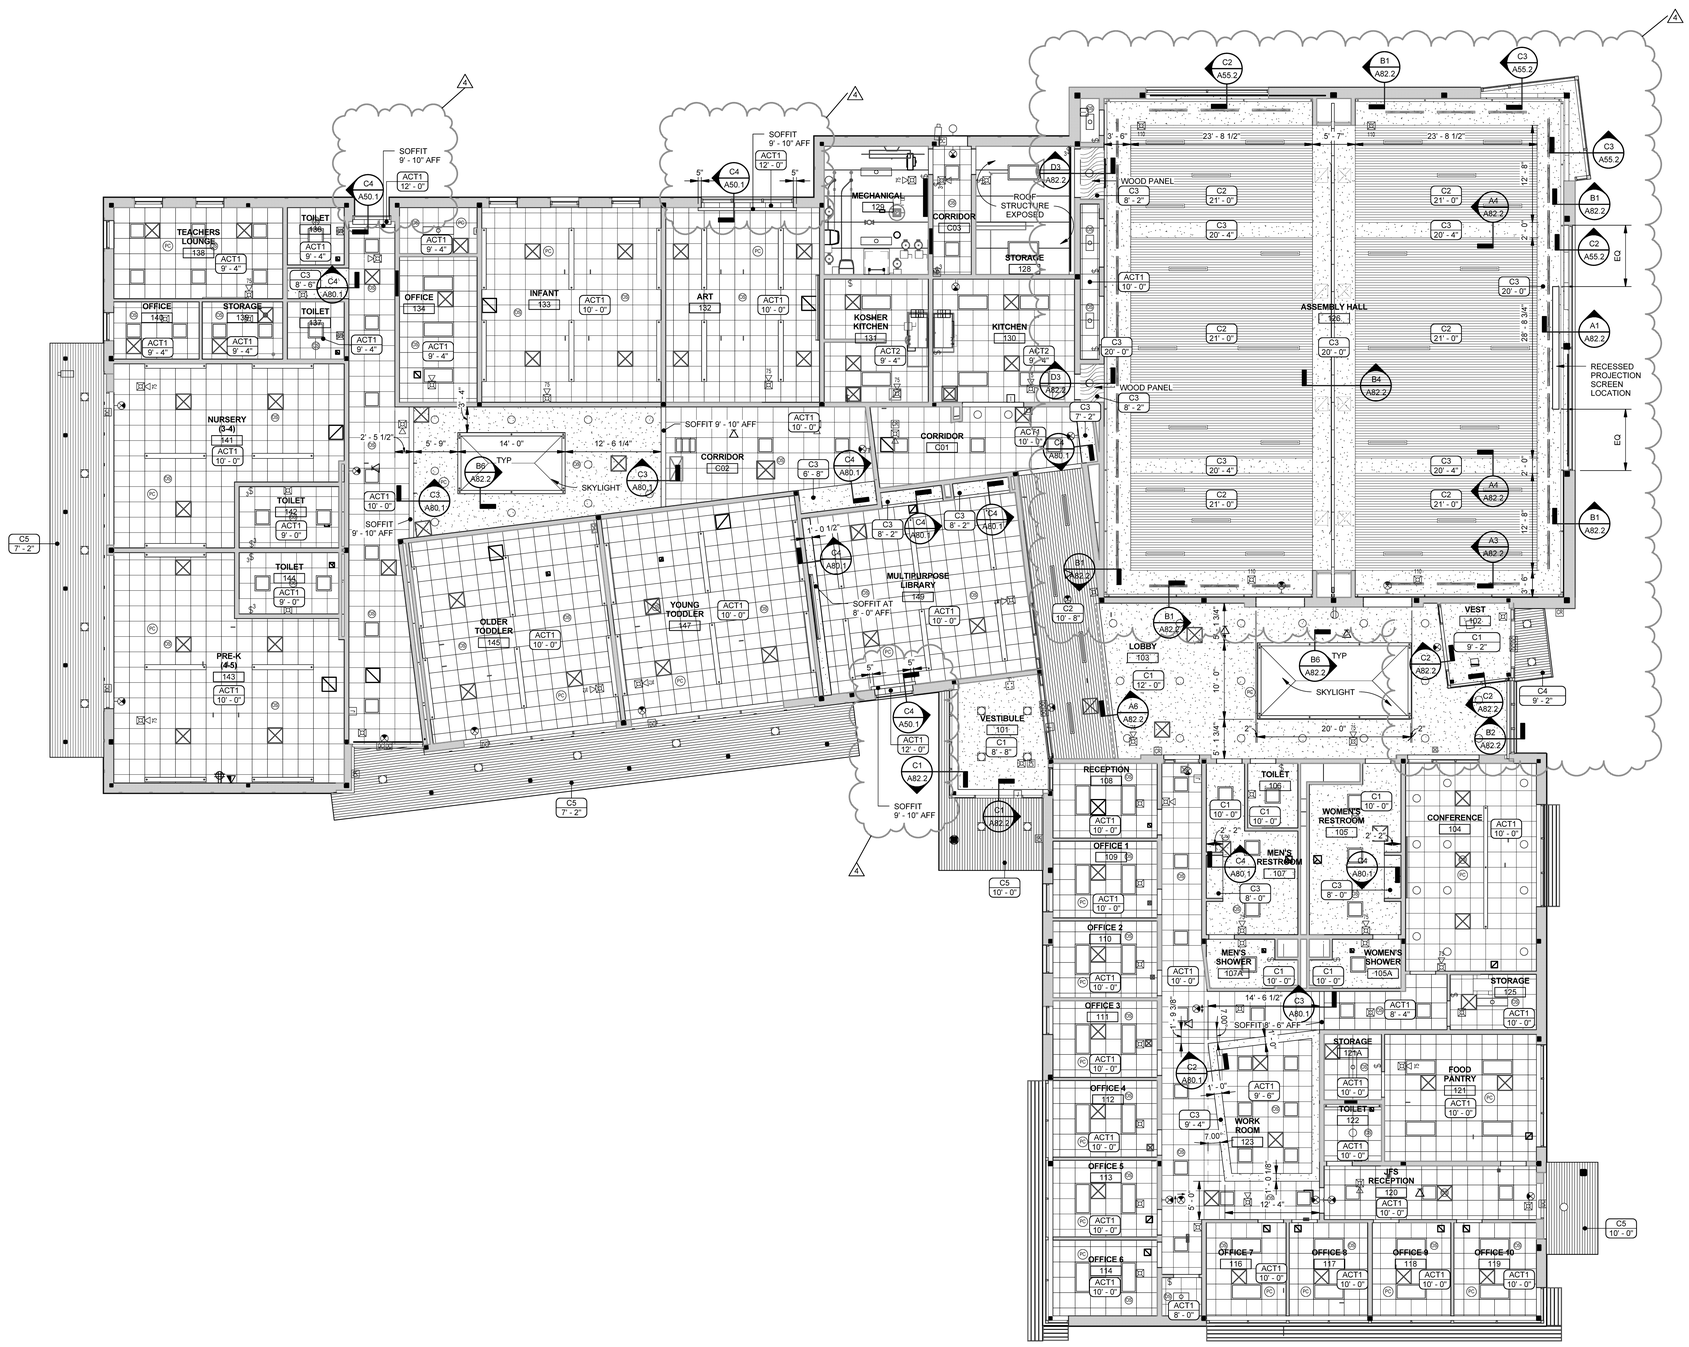

LEGEND

- MECHANICAL SUPPLY DIFFUSER
- MECHANICAL SUPPLY DIFFUSER
- MECHANICAL RETURN DIFFUSER
- MECHANICAL RETURN TRANSFER
- LIGHT FIXTURE
- LIGHT FIXTURE
- LIGHT FIXTURE
- LIGHT FIXTURE

GENERAL NOTES

1. PAINTING OF EXPOSED CEILING AND STRUCTURE SHALL BE PERFORMED AFTER THE INSTALLATION OF MECHANICAL, ELECTRICAL, AND PLUMBING ITEMS.
2. CEILING HEIGHT DIMENSIONS OR GPDW SOFFIT HEIGHT DIMENSIONS GIVEN AS "AFF" IS RELATIVE TO THAT SPACE.
3. UNLESS OTHERWISE NOTED SEE SHEET A80.1 FOR TYPICAL SOFFIT DETAILS.

HARRIMAN

AUBURN PORTLAND MANCHESTER

JEWISH COMMUNITY ALLIANCE OF SOUTHERN MAINE

PORTLAND, ME

Harriman Project No.	15309

Key Plan

Proj North

Issues and Revisions

Mark	Date	Description
-	07-22-15	SCHEMATIC REVIEW
--	07-24-15	REVISED SCHEMATIC REVIEW
---	09-04-15	DESIGN DEVELOPMENT REVIEW
----	03-25-16	CONSTRUCTION DOCUMENTS
1	04-15-16	ADDENDUM #1
2	04-21-16	ADDENDUM #2
3	05-04-16	ADDENDUM #4
4	07-22-16	CONFORMANCE SET

LICENSED ARCHITECT MARK D. LEE 5349 STATE OF MAINE

Drawing Scales
1/8" = 1'-0"

PA / PE: MDL

Drawn By: JAE

© 2016 Harriman Associates

CEILING PLAN

A70.1

Plot Date: 7/22/2016 12:35:40 PM