MATERIAL SCHEDULE

LABEL	DESCRIPTION	MANUFACTURER / COLOR
1A	BRICK VENEER (FIELD)	GLEN-GERY, SUNSET S15
1B	BRICK ACCENT	GLEN-GERY, BURGUNDY IRONSPOT SIS81
2A	BRICK VENEER (FIELD)	GLEN-GERY, OYSTER GREY S56
2B	BRICK ACCENT	GLEN-GERY, DARK GREY S77
3A	BRICK VENEER (FIELD)	GLEN-GERY 8-SQUARE PANELBRICK, SUNSET S15
3B	BRICK ACCENT	GLEN-GERY 8-SQUARE PANELBRICK, BURGUNDY IRONSPOT SIS81
4A	LAMINATED BAMBOO RAINSCREEN ASSEMBLY	LAMBOO RAINSCREEN, FAWN
5A	COMPOSITE METAL WALL PANEL	ALUCOBOND, COLOR AS SELECTED BY ARCHITECT
5B	METAL ROOF EDGE STRIP	COLOR AS SELECTED BY ARCHITECT
6A	SUN SHADE SYSTEM	-
7A	HM DOOR AND FRAME	COLOR AS SELECTED BY ARCHITECT
8A	SKYLIGHT	-

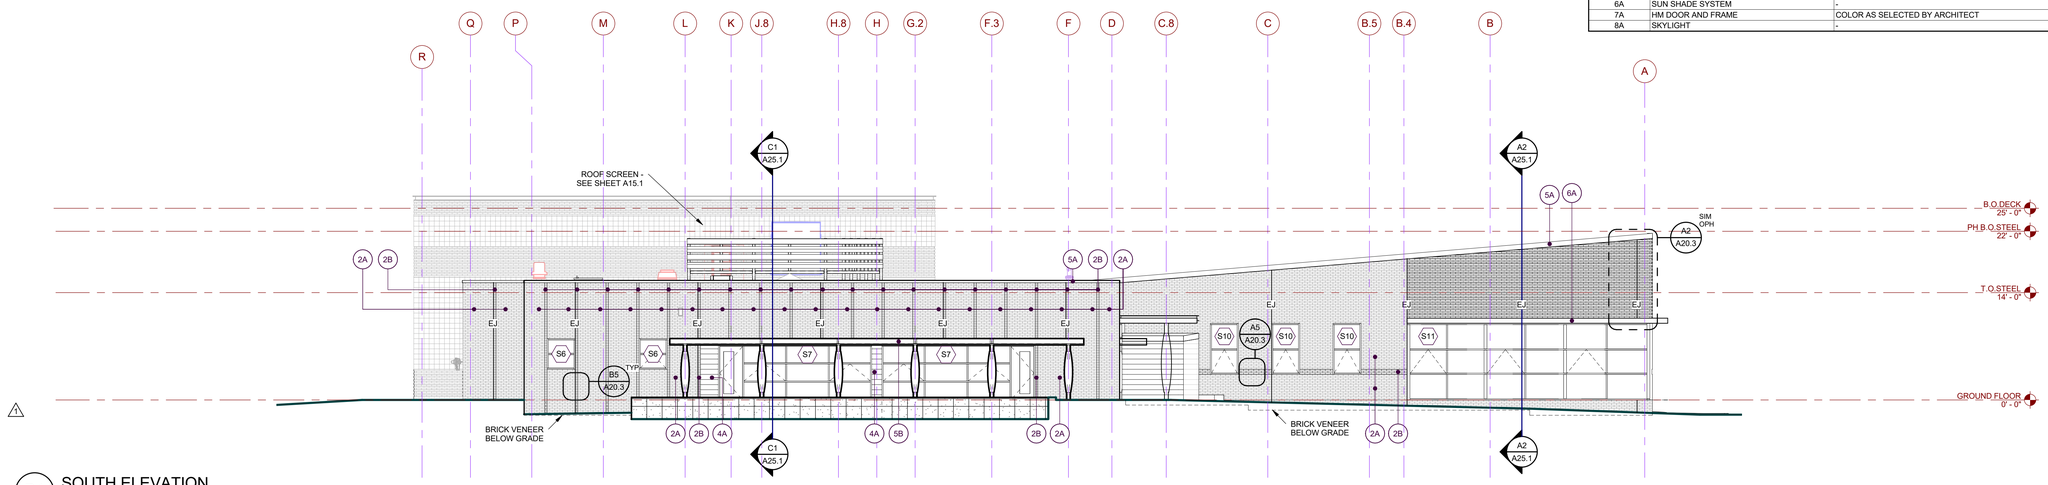

D1 SOUTH ELEVATION
SCALE: 1/8" = 1'-0"

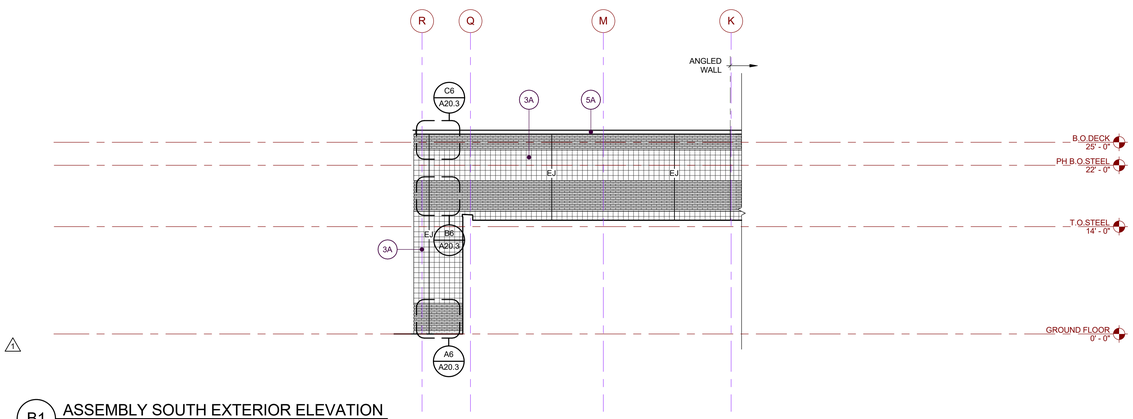

B1 ASSEMBLY SOUTH EXTERIOR ELEVATION
SCALE: 1/8" = 1'-0"

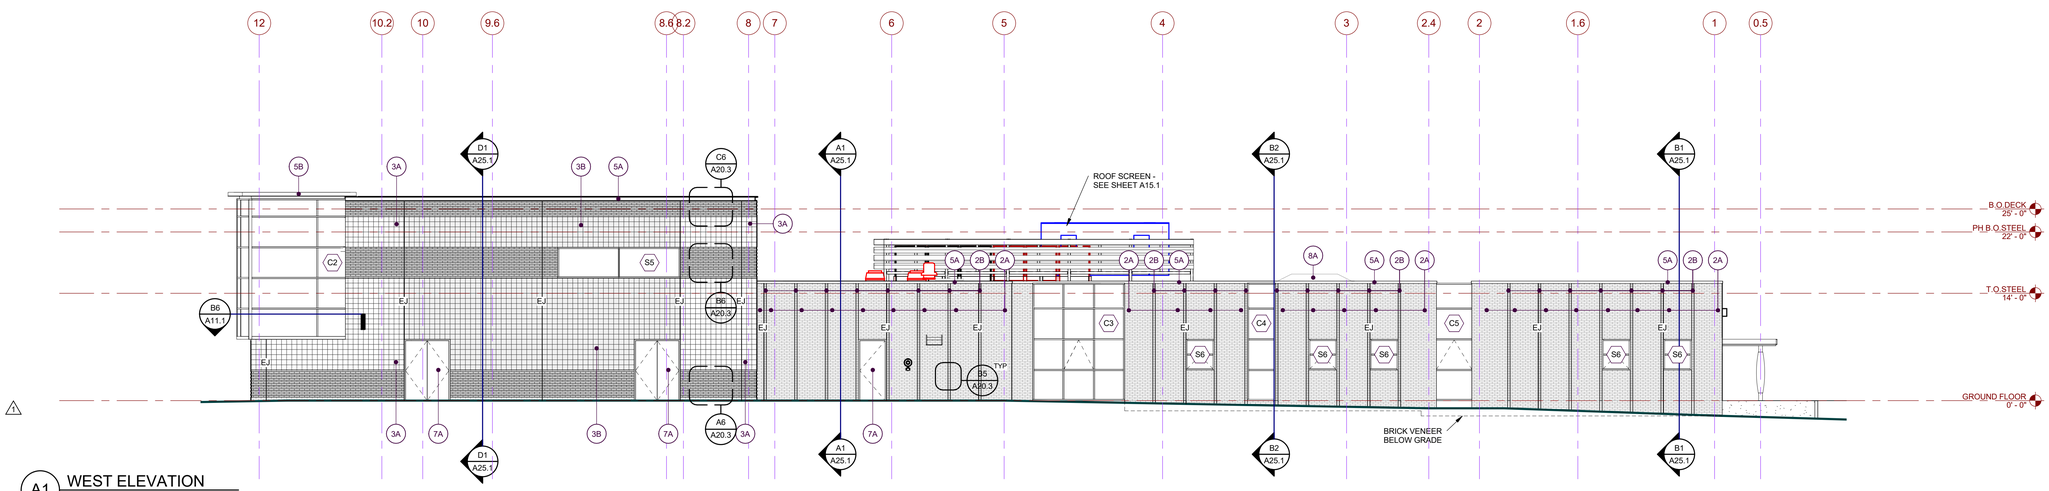

A1 WEST ELEVATION
SCALE: 1/8" = 1'-0"

HARRIMAN

AUBURN PORTLAND MANCHESTER

JEWISH COMMUNITY ALLIANCE OF SOUTHERN MAINE

PORTLAND, ME

Harriman Project No.	15309

Key Plan

Proj North

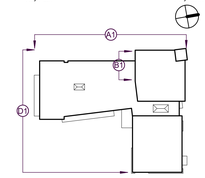

Issues and Revisions

Mark	Date	Description
-	07-22-15	SCHEMATIC REVIEW
--	07-24-15	REVISED SCHEMATIC REVIEW
---	09-04-15	DESIGN DEVELOPMENT REVIEW
----	03-25-16	CONSTRUCTION DOCUMENTS
1	04-15-16	ADDENDUM #1
2	04-27-16	ADDENDUM #3

Drawing Scales
1/8" = 1'-0"

PA / PE: MDL

Drawn By: JAE

© 2016 Harriman Associates

EXTERIOR ELEVATIONS

A20.2

Plot Date: 7/12/2016 2:06:03 PM