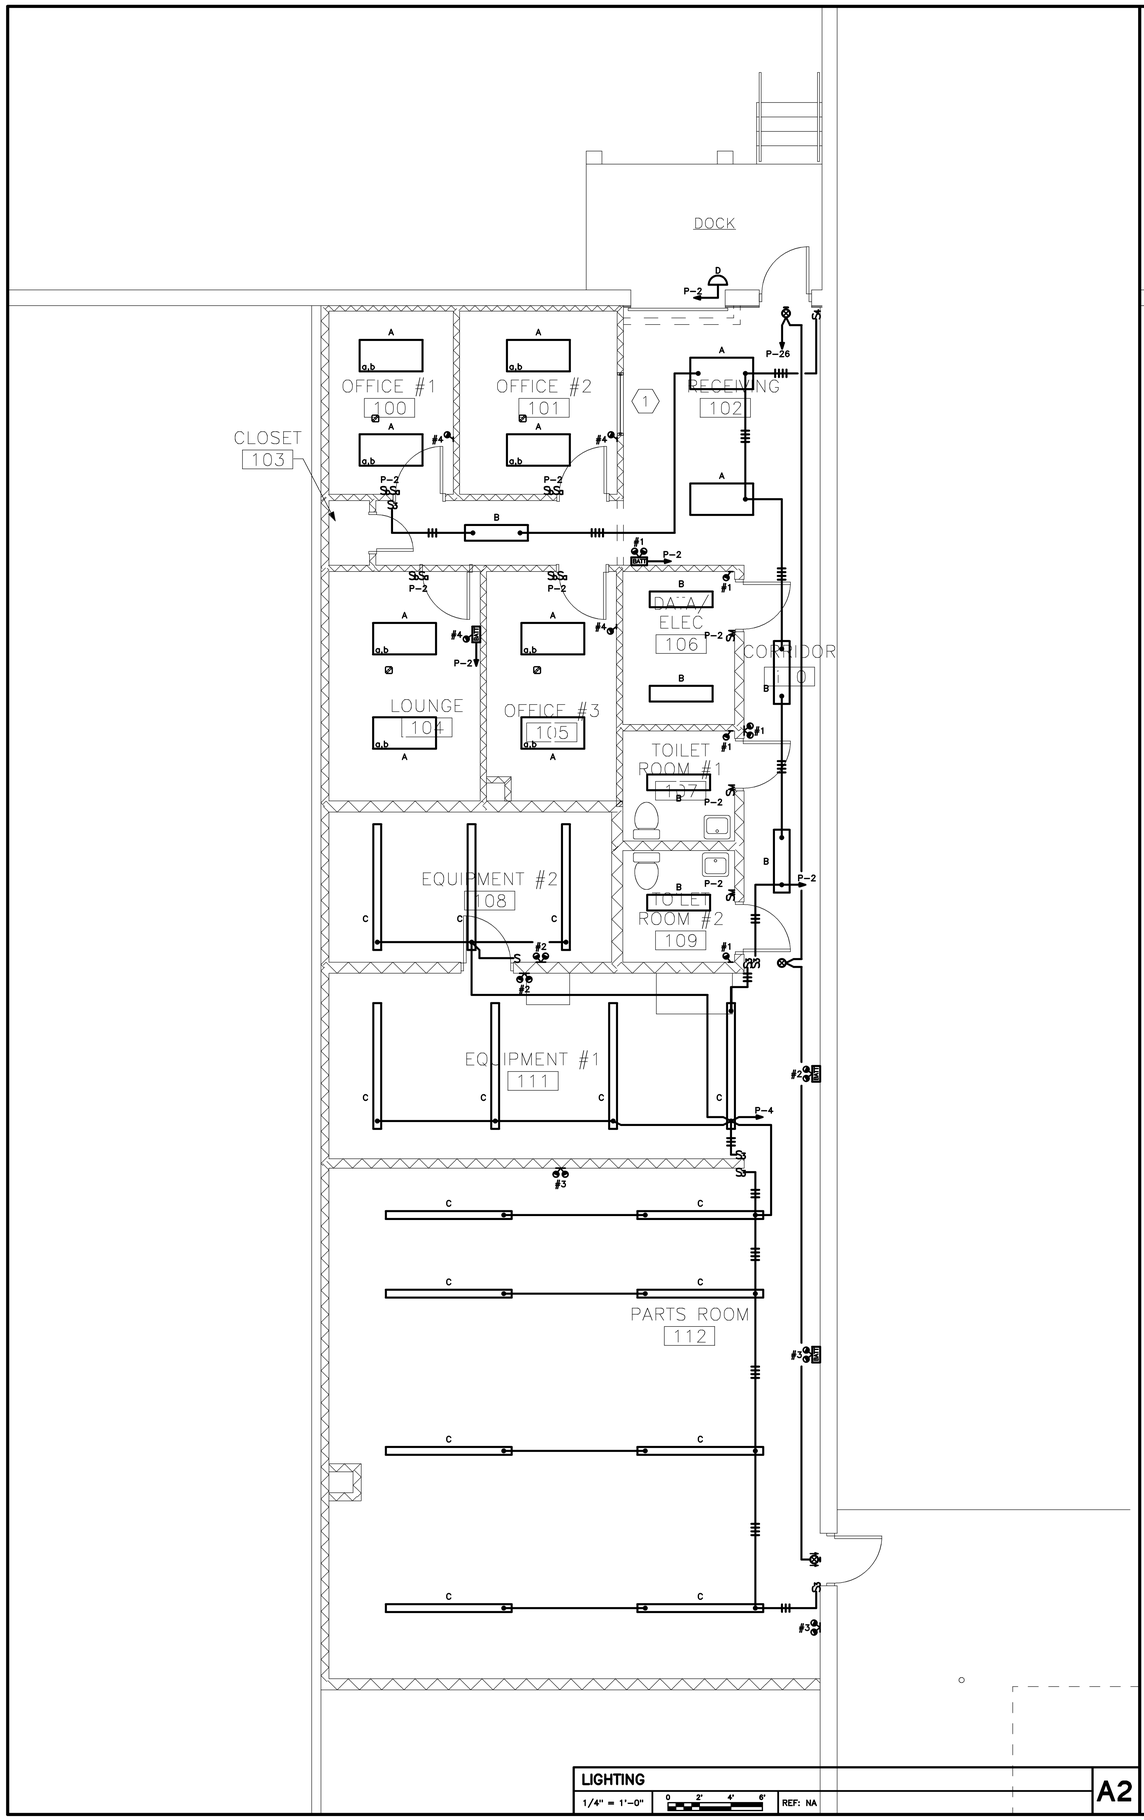

LIGHTING

1/4" = 1'-0" | 0 2' 4' 6' | REF: NA | A2

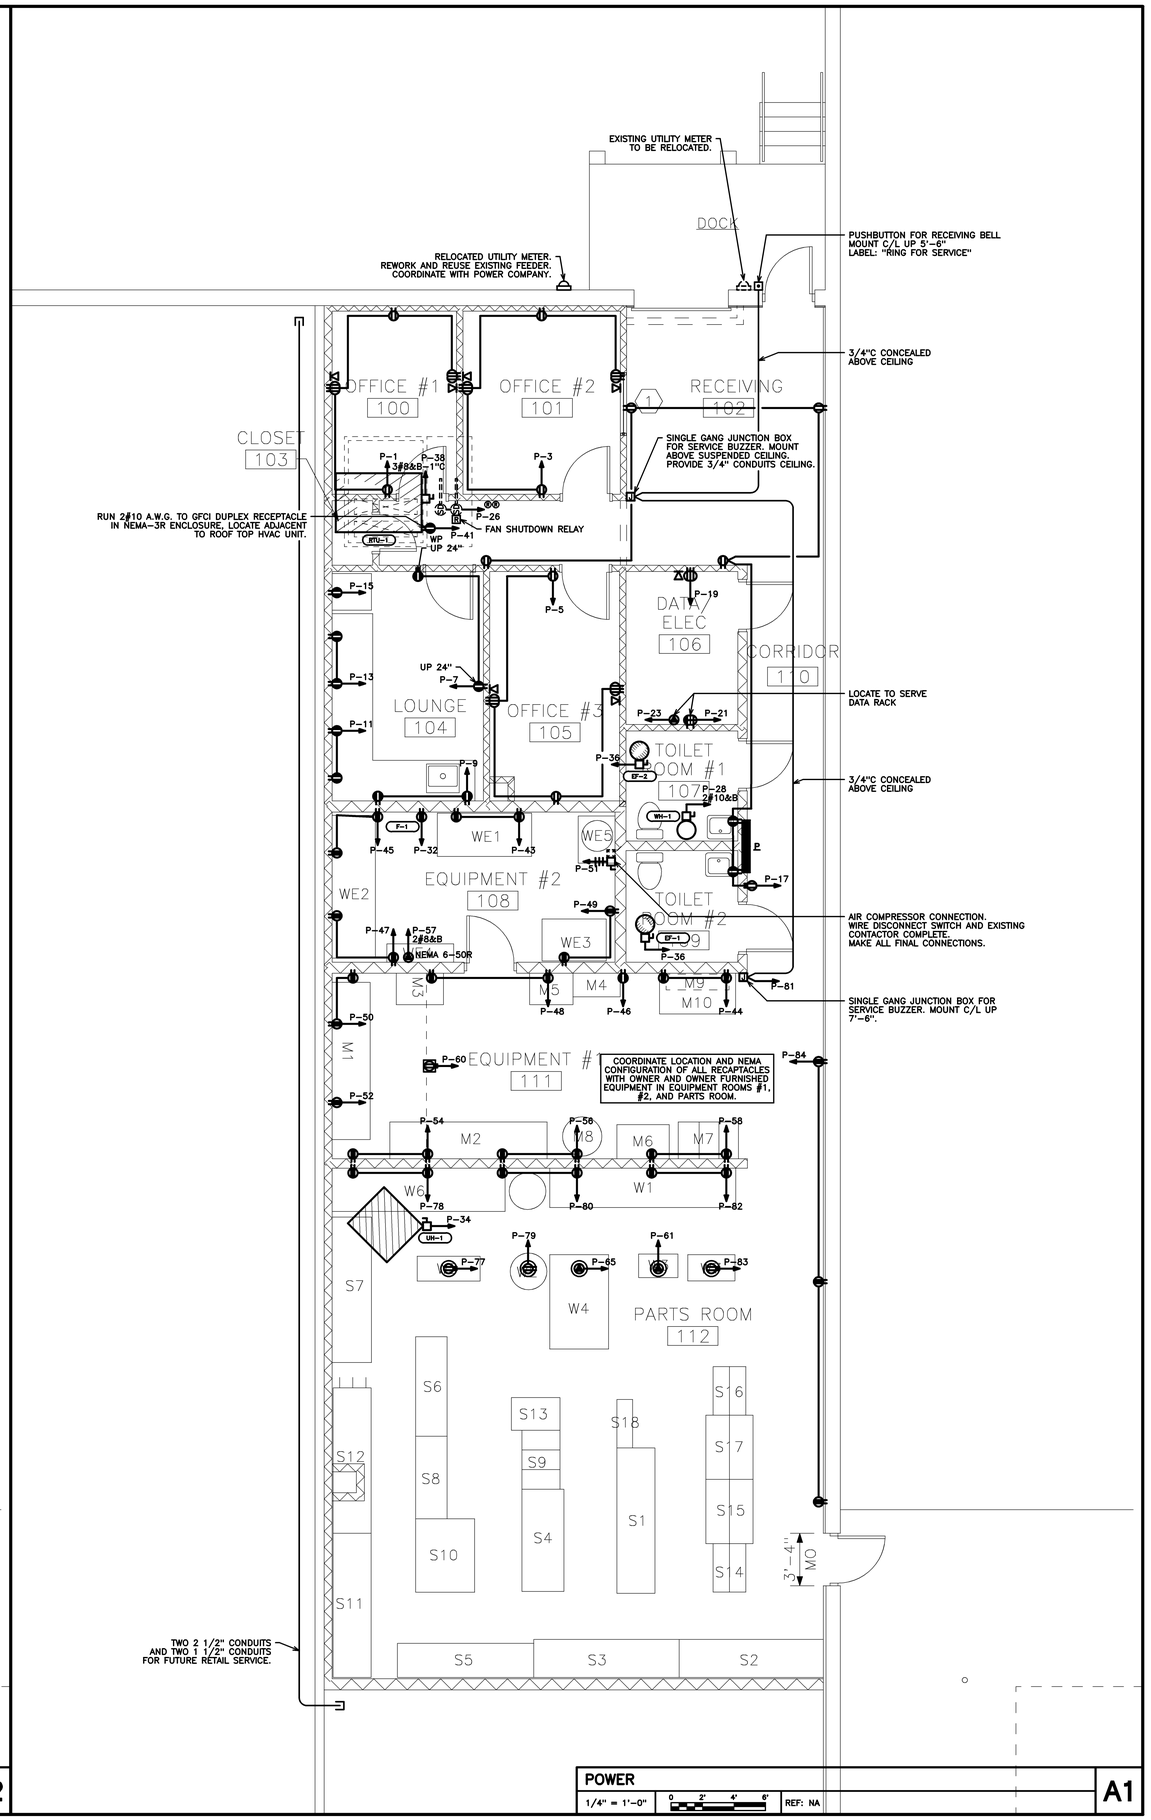

POWER

1/4" = 1'-0" | 0 2' 4' 6' | REF: NA | A1

HARRIMAN

Architects + Engineers

One Auburn Business Park
Auburn, Maine 04210
207.784.5100 tel
207.784.3017 fax

66 Pearl St., Suite 301
Portland, Maine 04101
207.775.0053 tel
207.775.0460 fax

www.harriman.com

© 2008

STATE OF MAINE PHILIP R. MORRISSETTE No. 3917 LICENSED PROFESSIONAL ENGINEER

Project Title

WESTGATE SHOPPING CENTER SHAW'S MAINTENANCE

PORTLAND, ME

HA Project No.	07182

Key Plan

Mark	Date	Description
–	05-16-08	ISSUED FOR BID

Issue Dates

Drawing Status

Drawing Title

ELECTRICAL LIGHTING AND POWER PLANS

PA / PE: **PRM** | Drawn By: **JMB**

Drawing Number

E10.1