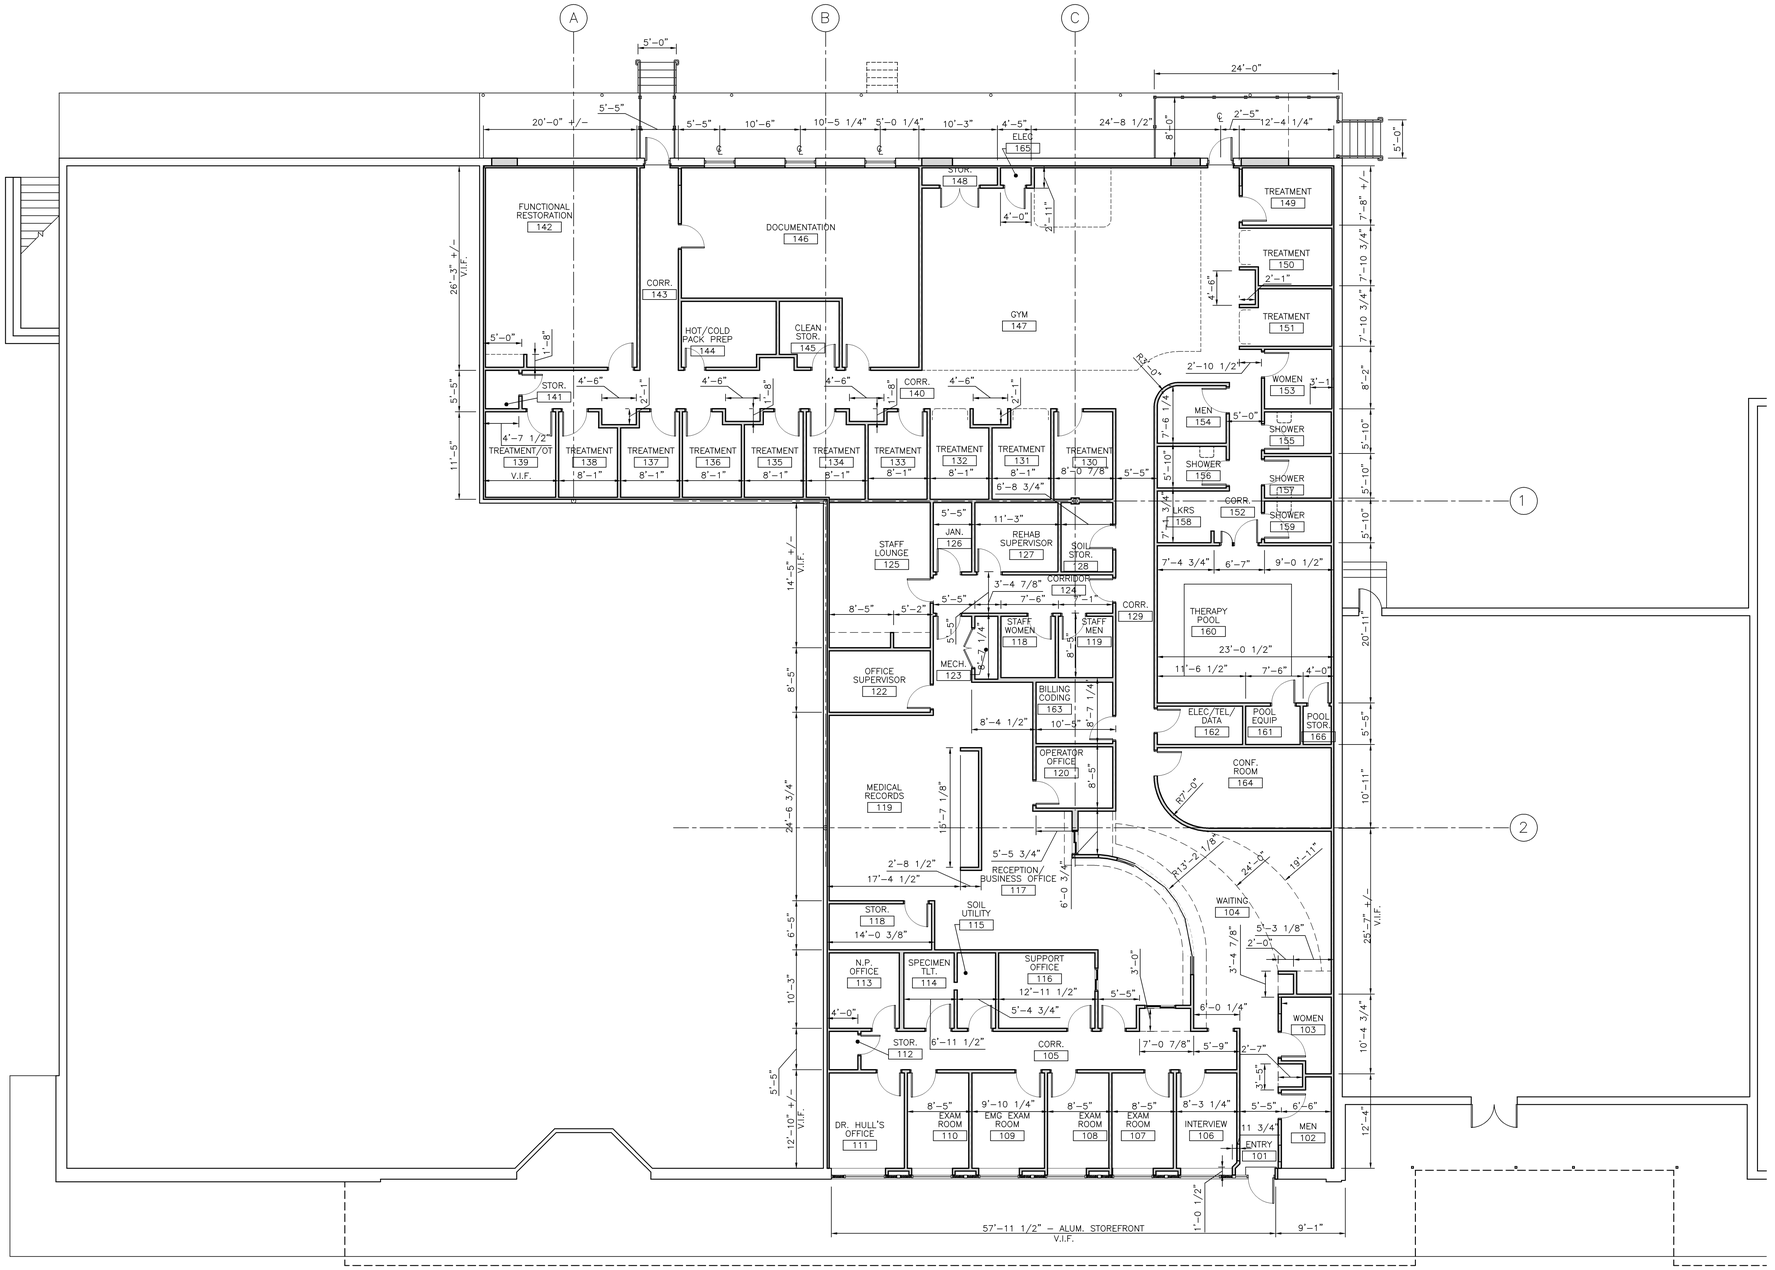

HARRIMAN

Architects + Engineers

One Auburn Business Park
Auburn, Maine 04210
207.784.5100 tel
207.782.3017 fax

66 Pearl St., Suite 301
Portland, Maine 04101
207.775.0053 tel
207.775.0460 fax

www. harriman.com

© 2007

LICENSED ARCHITECT
PATRICK SEAN AUSTIN
No. 2026
STATE OF MAINE

Project Title

MERCY HEALTH CENTER
WESTGATE PLAZA

PORTLAND, MAINE

HA Project No.	07182

Key Plan

N

NOTE: ALL INTERIOR PARTITIONS TO BE TYPE 223 UNLESS NOTED OTHERWISE.

Mark	Date	Description
	07/01/08	ISSUED FOR PERMIT
	06/26/08	100% REVIEW SET
	06/17/08	50% REVIEW SET

Issue Dates

Drawing Status

Drawing Title

LAYOUT PLAN

PA / PE: DG | Drawn By: JGJ

Drawing Number

A10.2

LAYOUT PLAN
1/8" = 1'-0" | 0 4' 8' 12' | REF: – | A1