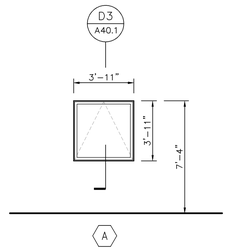

WINDOW SCHEDULE

1/4" = 1'-0" | 0 2' 4' 6' | REF: –

C1

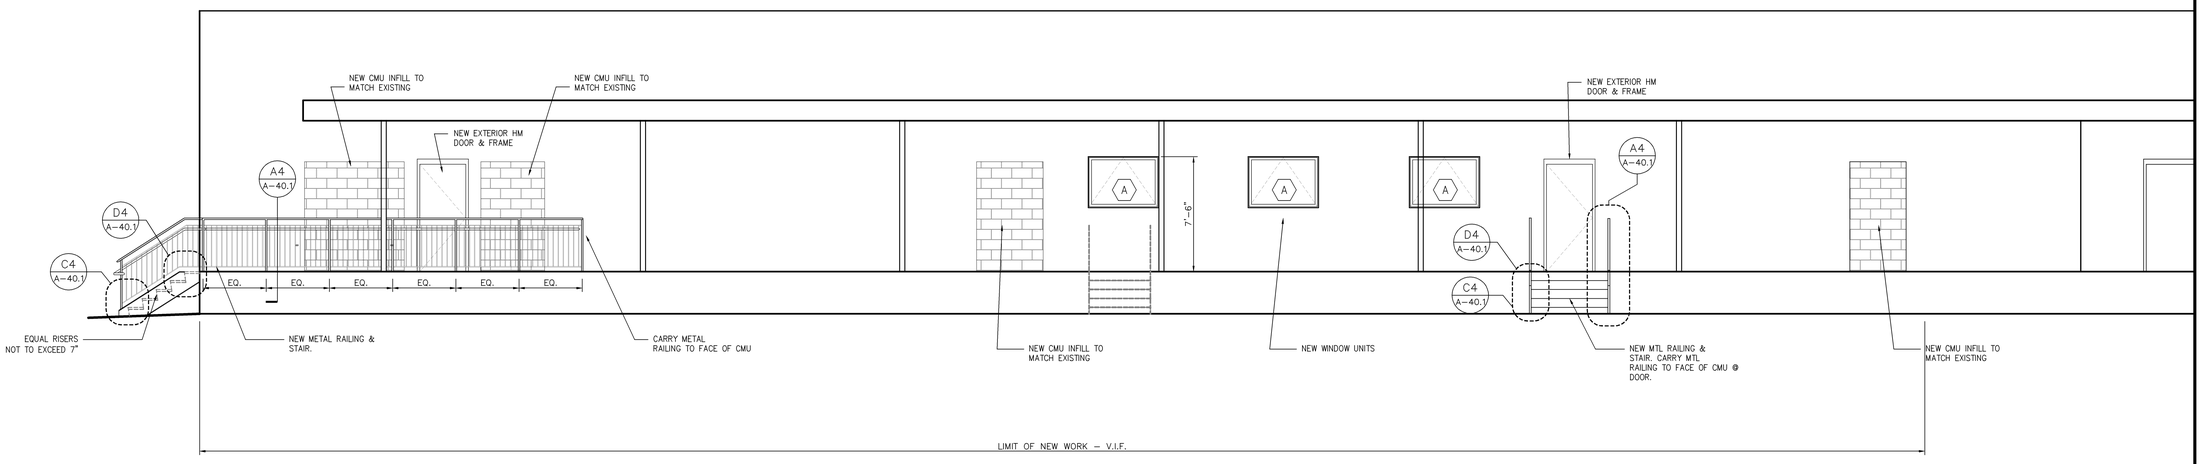

REAR ELEVATION

1/4" = 1'-0" | 0 2' 4' 6' | REF: –

B1

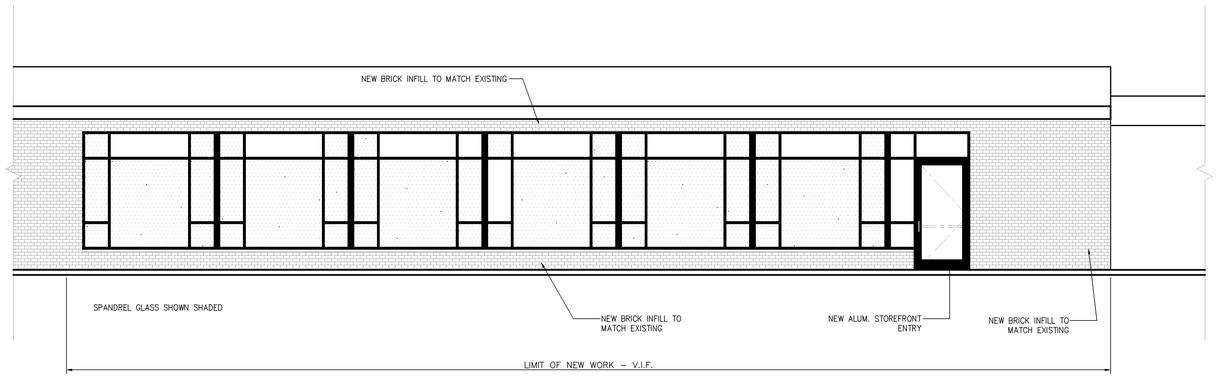

FRONT ELEVATION

1/4" = 1'-0" | 0 2' 4' 6' | REF: –

A1

HARRIMAN
Architects + Engineers
One Auburn Business Park
Auburn, Maine 04210
207.784.5100 tel
207.782.3017 fax
66 Pearl St., Suite 301
Portland, Maine 04101
207.775.0053 tel
207.775.0460 fax
www.harriman.com
© 2007

LICENSED ARCHITECT PATRICK SEAN AUSTIN No. 2028 STATE OF MAINE

Project Title

MERCY HEALTH CENTER
WESTGATE PLAZA

PORTLAND, MAINE

HA Project No. 07182

Key Plan

N

Mark	Date	Description
	07/01/08	ISSUED FOR PERMIT
	06/26/08	100% REVIEW SET
	06/17/08	50% REVIEW SET

Issue Dates

Drawing Status

Drawing Title
EXTERIOR ELEVATONS

PA / PE: PSC | Drawn By: JGJ

Drawing Number
A20.1