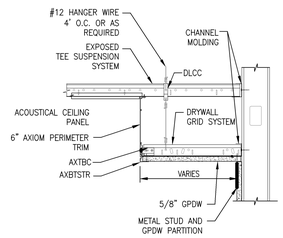

CEILING DETAIL — 1 1/2" = 1'-0" — REF: — **D4**

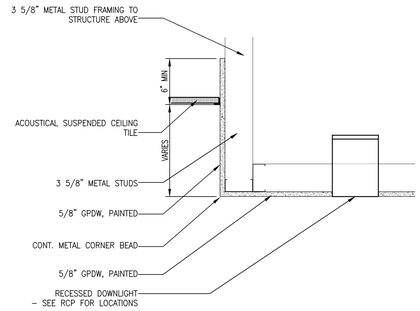

NOTE: SEE REFLECTED CEILING PLANS FOR ALL CEILING & SOFFIT HEIGHTS.

CEILING DETAIL — 1 1/2" = 1'-0" — REF: — **D3**

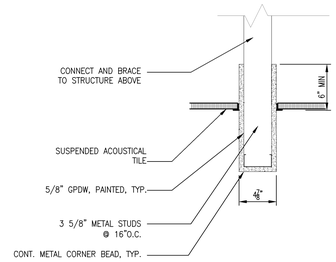

NOTE: SEE REFLECTED CEILING PLANS FOR ALL CEILING & SOFFIT HEIGHTS.

CEILING DETAIL — 1 1/2" = 1'-0" — REF: — **D2**

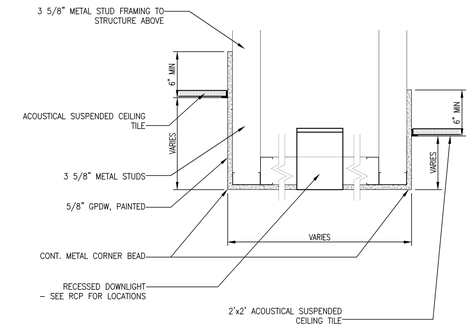

NOTE: SEE REFLECTED CEILING PLANS FOR ALL CEILING & SOFFIT HEIGHTS.

CEILING DETAIL — 1 1/2" = 1'-0" — REF: — **D1**

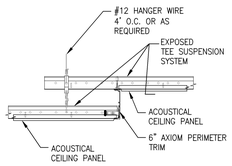

NOTE: SEE REFLECTED CEILING PLANS FOR ALL CEILING & SOFFIT HEIGHTS.

CEILING DETAIL — 1 1/2" = 1'-0" — REF: — **C4**

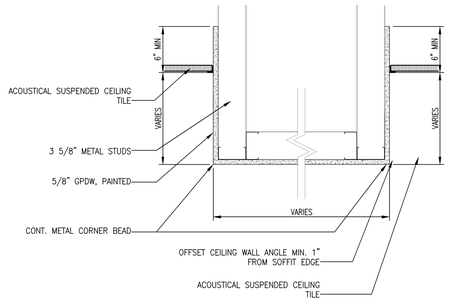

NOTE: SEE REFLECTED CEILING PLANS FOR ALL CEILING & SOFFIT HEIGHTS.

CEILING DETAIL — 1 1/2" = 1'-0" — REF: — **C3**

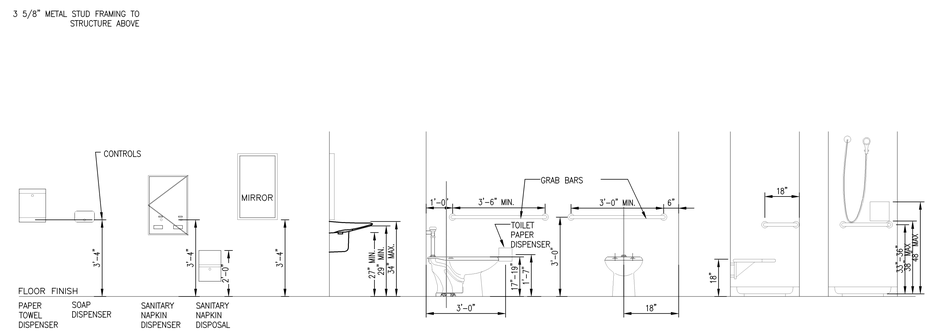

NOTE:
DO NOT MOUNT DISPENSERS AT LOCATIONS THAT MAY PROTRUDE INTO ADA REQUIRED CLEAR FLOOR SPACE. VERIFY LOCATIONS W/ ARCHITECT.

TYP. TOILET MOUNTING HEIGHTS — NTS — REF: NA — **C1**

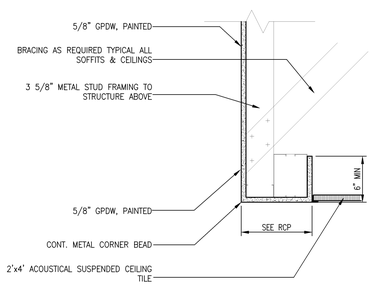

NOTE: SEE REFLECTED CEILING PLANS FOR ALL CEILING & SOFFIT HEIGHTS.

CEILING DETAIL — 1 1/2" = 1'-0" — REF: — **B4**

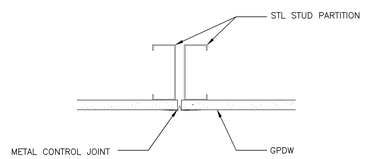

NOTE: LOCATE CONTROL JOINTS AS SHOWN ON INTERIOR ELEVATIONS, IF NOT SHOWN, LOCATE 30'-0" oc MAX

TYP. GPDW CONTROL JOINT DETAIL — 1 1/2" = 1'-0" — REF: TYPICAL — **B3**

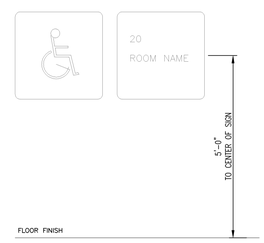

TYP. ACCESSIBLE SIGNAGE — NTS — REF: — **B2**

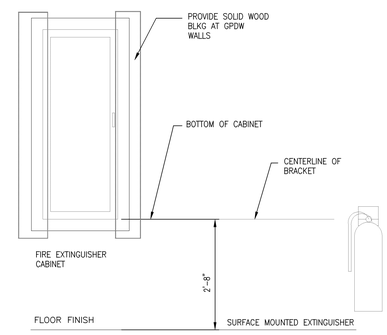

TYP. FIRE ESTINGUISHER DETAIL — NTS — REF: NA — **B1**

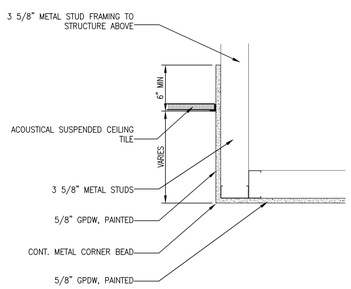

NOTE: SEE REFLECTED CEILING PLANS FOR ALL CEILING & SOFFIT HEIGHTS.

CEILING DETAIL — 1 1/2" = 1'-0" — REF: — **A4**

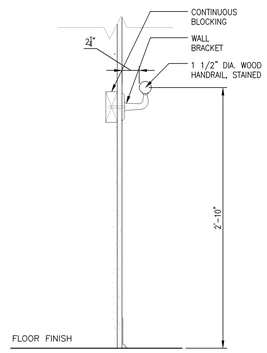

TYP. HAND RAIL DETAIL — 3" = 1'-0" — REF: TYPICAL — **A3**

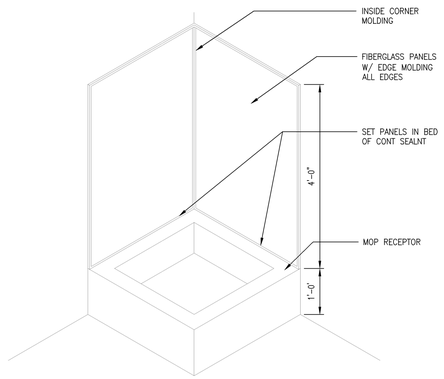

TYPICAL MOP RECEPTOR DETAIL — NTS — REF: NA — **A2**

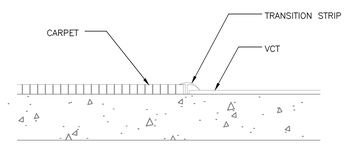

CARPET TO VCT TRANSITION

NOTE : VERIFY SPECIFIED TRANSITION TYPES FOR EACH CONDITION

TYP. FLOOR TRANSITION DETAILS — NTS — REF: NA — **A1**

HARRIMAN
Architects + Engineers
One Auburn Business Park
Auburn, Maine 04210
207.784.5100 tel
207.782.3017 fax
66 Pearl St., Suite 301
Portland, Maine 04101
207.775.0033 tel
207.775.0460 fax
www. harriman.com
© 2007
LICENSED ARCHITECT PATRICK SEAN AUSTIN No. 2028 STATE OF MAINE

Project Title

MERCY HEALTH CENTER
WESTGATE PLAZA

PORTLAND, MAINE

HA Project No. 07182

Key Plan

N

Mark	Date	Description
	07/01/08	ISSUED FOR PERMIT
	06/26/08	100% REVIEW SET
	06/17/08	50% REVIEW SET

Issue Dates

Drawing Status

Drawing Title

STANDARD DETAILS

PA / PE: PSC — Drawn By: JGJ

Drawing Number

A80.1