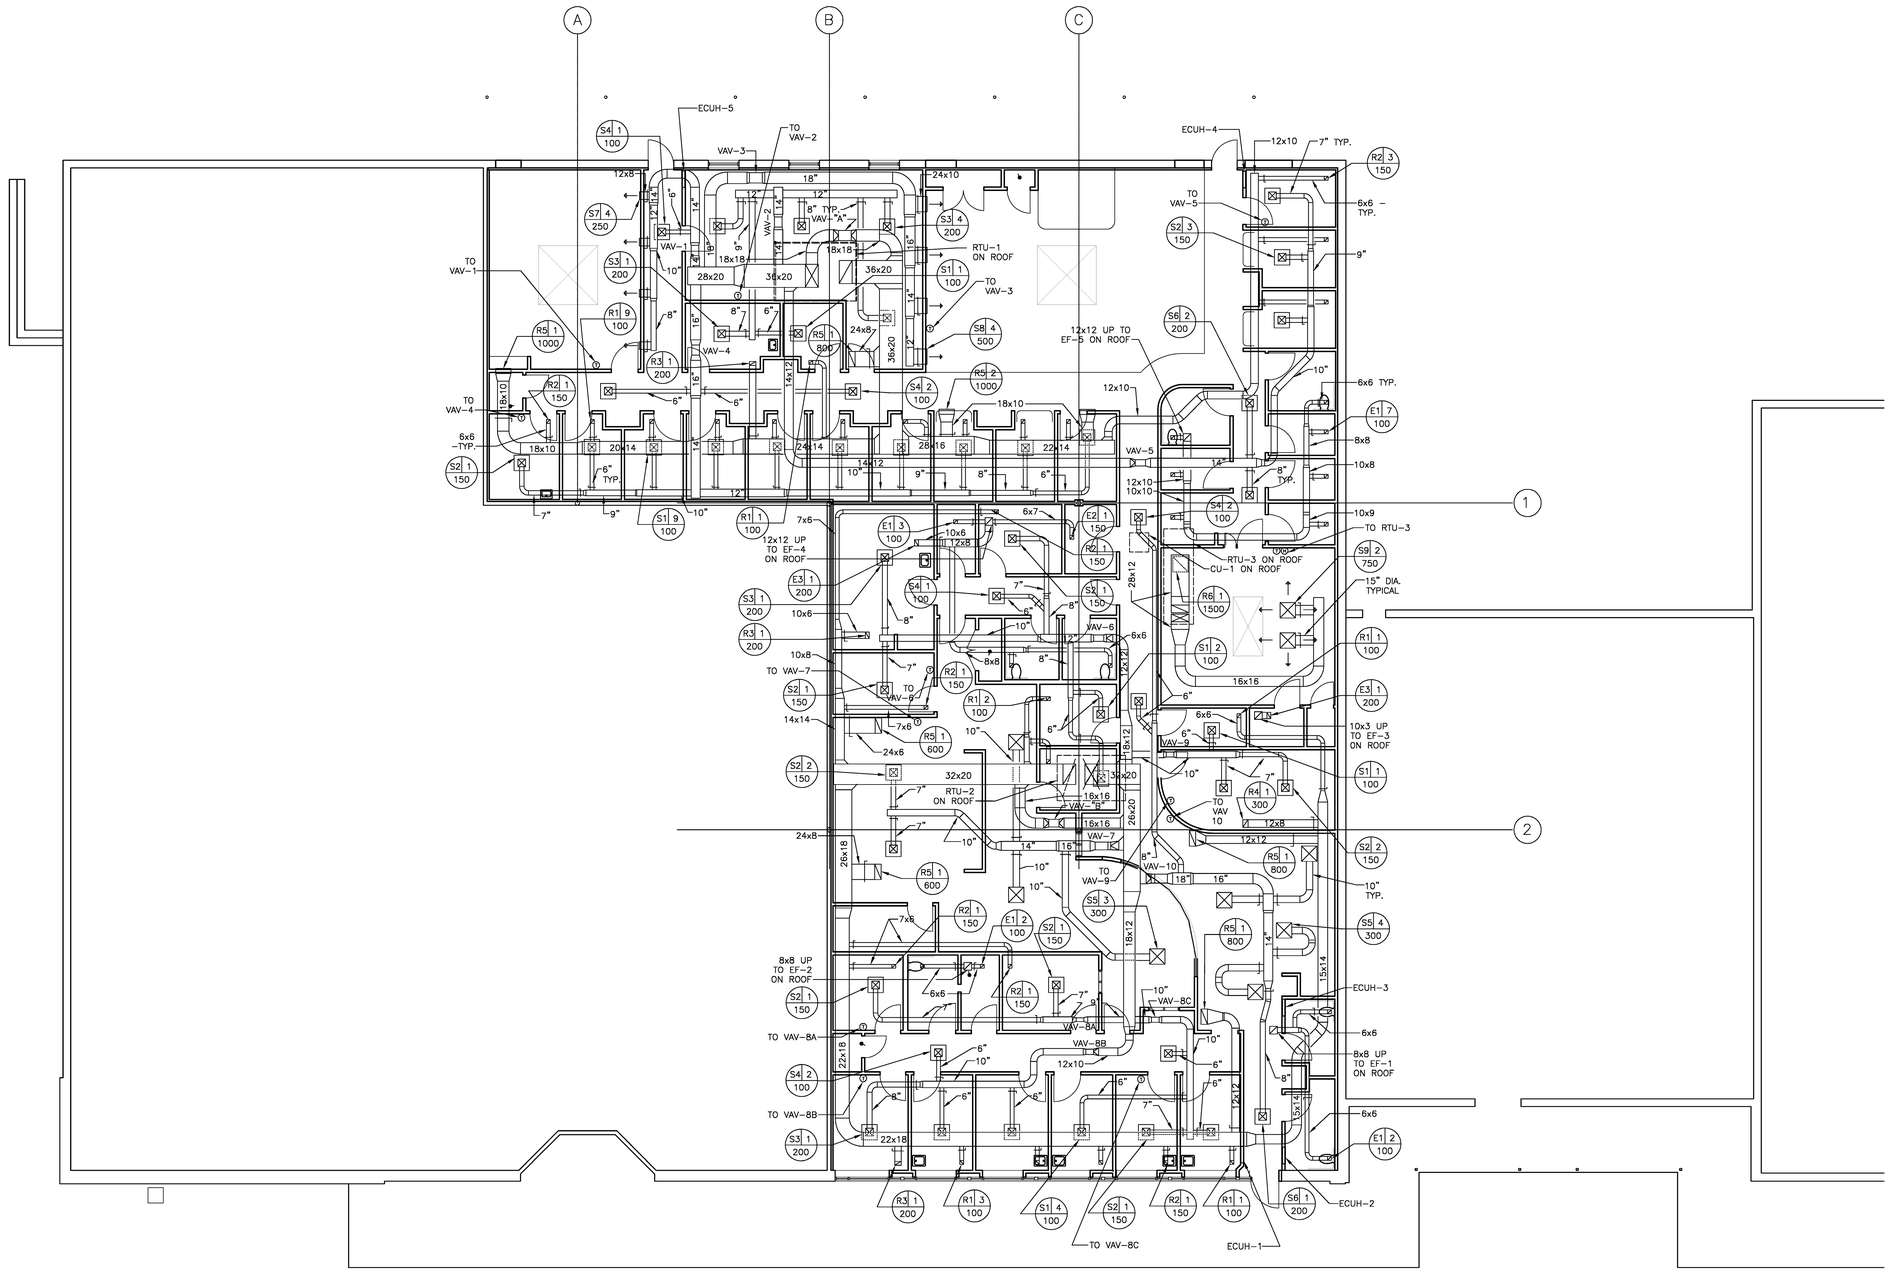

HARRIMAN

Architects + Engineers

One Auburn Business Park
Auburn, Maine 04210
207.784.5100 tel
207.782.3017 fax

66 Pearl St., Suite 301
Portland, Maine 04101
207.775.0653 tel
207.775.0460 fax

www.harriman.com

STATE OF MAINE
CLIFTON W. GREIM
LICENSED PROFESSIONAL ENGINEER

© 2007

Project Title

MERCY HEALTH CENTER
WESTGATE PLAZA

PORTLAND, MAINE

HA Project No.	07182

Key Plan

N

Mark	Date	Description
	07/01/08	ISSUED FOR PERMIT
	06/26/08	100% REVIEW SET
–	06/17/08	50% REVIEW SET

Issue Dates

Drawing Status

Drawing Title

MECHANICAL DUCTWORK FLOOR PLAN

PA / PE: CG	Drawn By: DBR

Drawing Number

M10.1