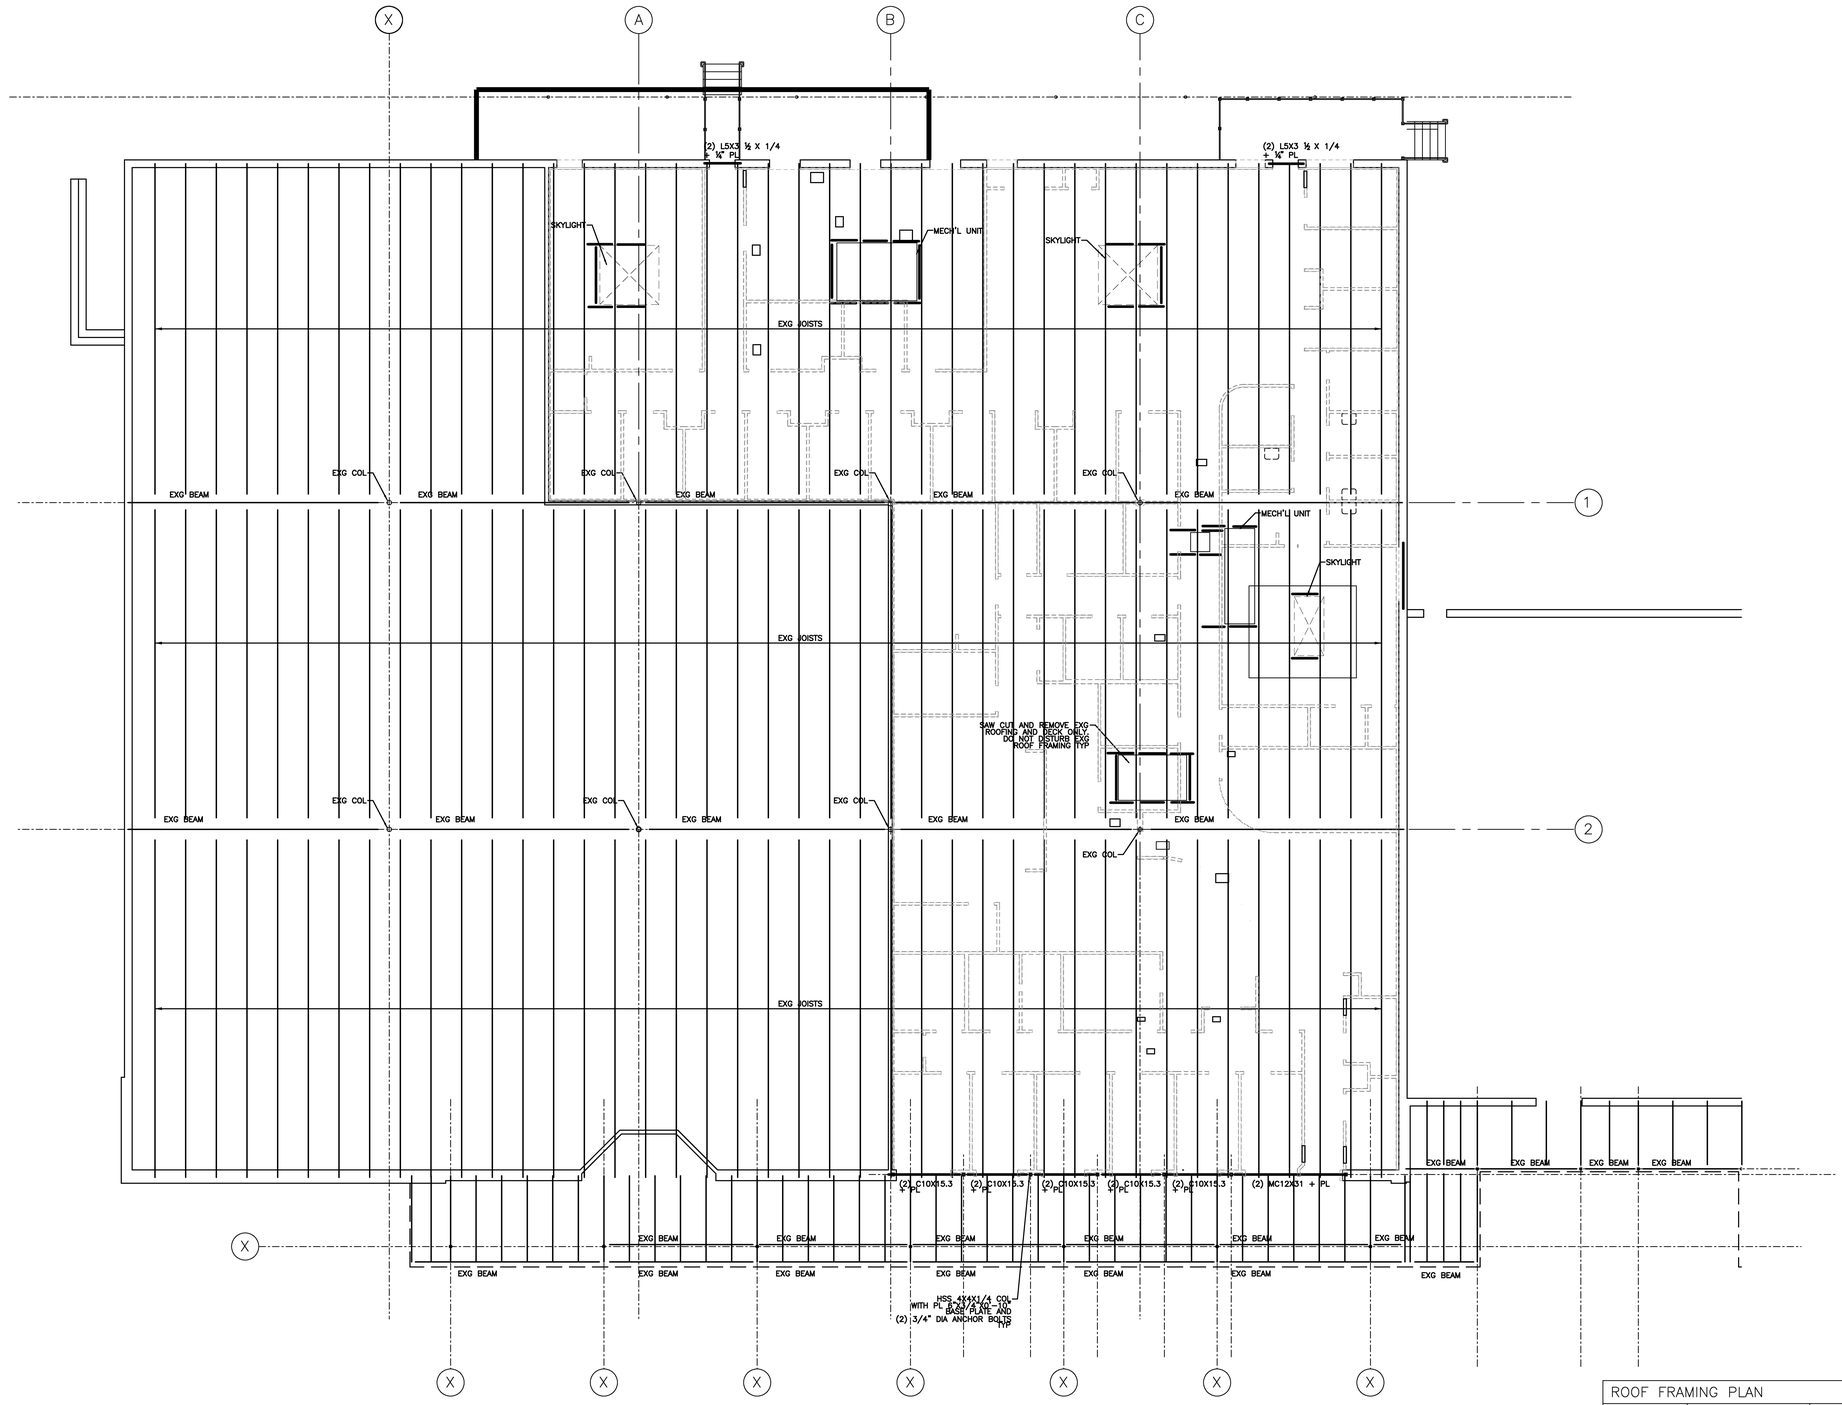

ROOF FRAMING NOTES:

1. VERIFY ALL FIELD CONDITIONS AND COORDINATE AS REQUIRED PRIOR TO CONSTRUCTION.

Mark	Date	Description
	07/01/08	ISSUED FOR PERMIT
	06/26/08	100% REVIEW SET

Issue Dates

ROOF FRAMING PLAN

1/8"=1'-0" | . | REF: | A1

HARRIMAN
Architects + Engineers
One Auburn Business Park
Auburn, Maine 04210
207.784.5100 tel
207.782.3017 fax
66 Pearl St., Suite 301
Portland, Maine 04101
207.775.0053 tel
207.775.0460 fax
www.harriman.com

STATE OF MAINE — SCOTT C. HOMER No. 8951 — LICENSED PROFESSIONAL ENGINEER

© 2007

Project Title

MERCY HEALTH CENTER
WESTGATE PLAZA

PORTLAND, MAINE

HA Project No. 07182

Key Plan

N

Drawing Status

Drawing Title

ROOF FRAMING PLAN

PA / PE: SCH | Drawn By: SJF

Drawing Number

S20.1