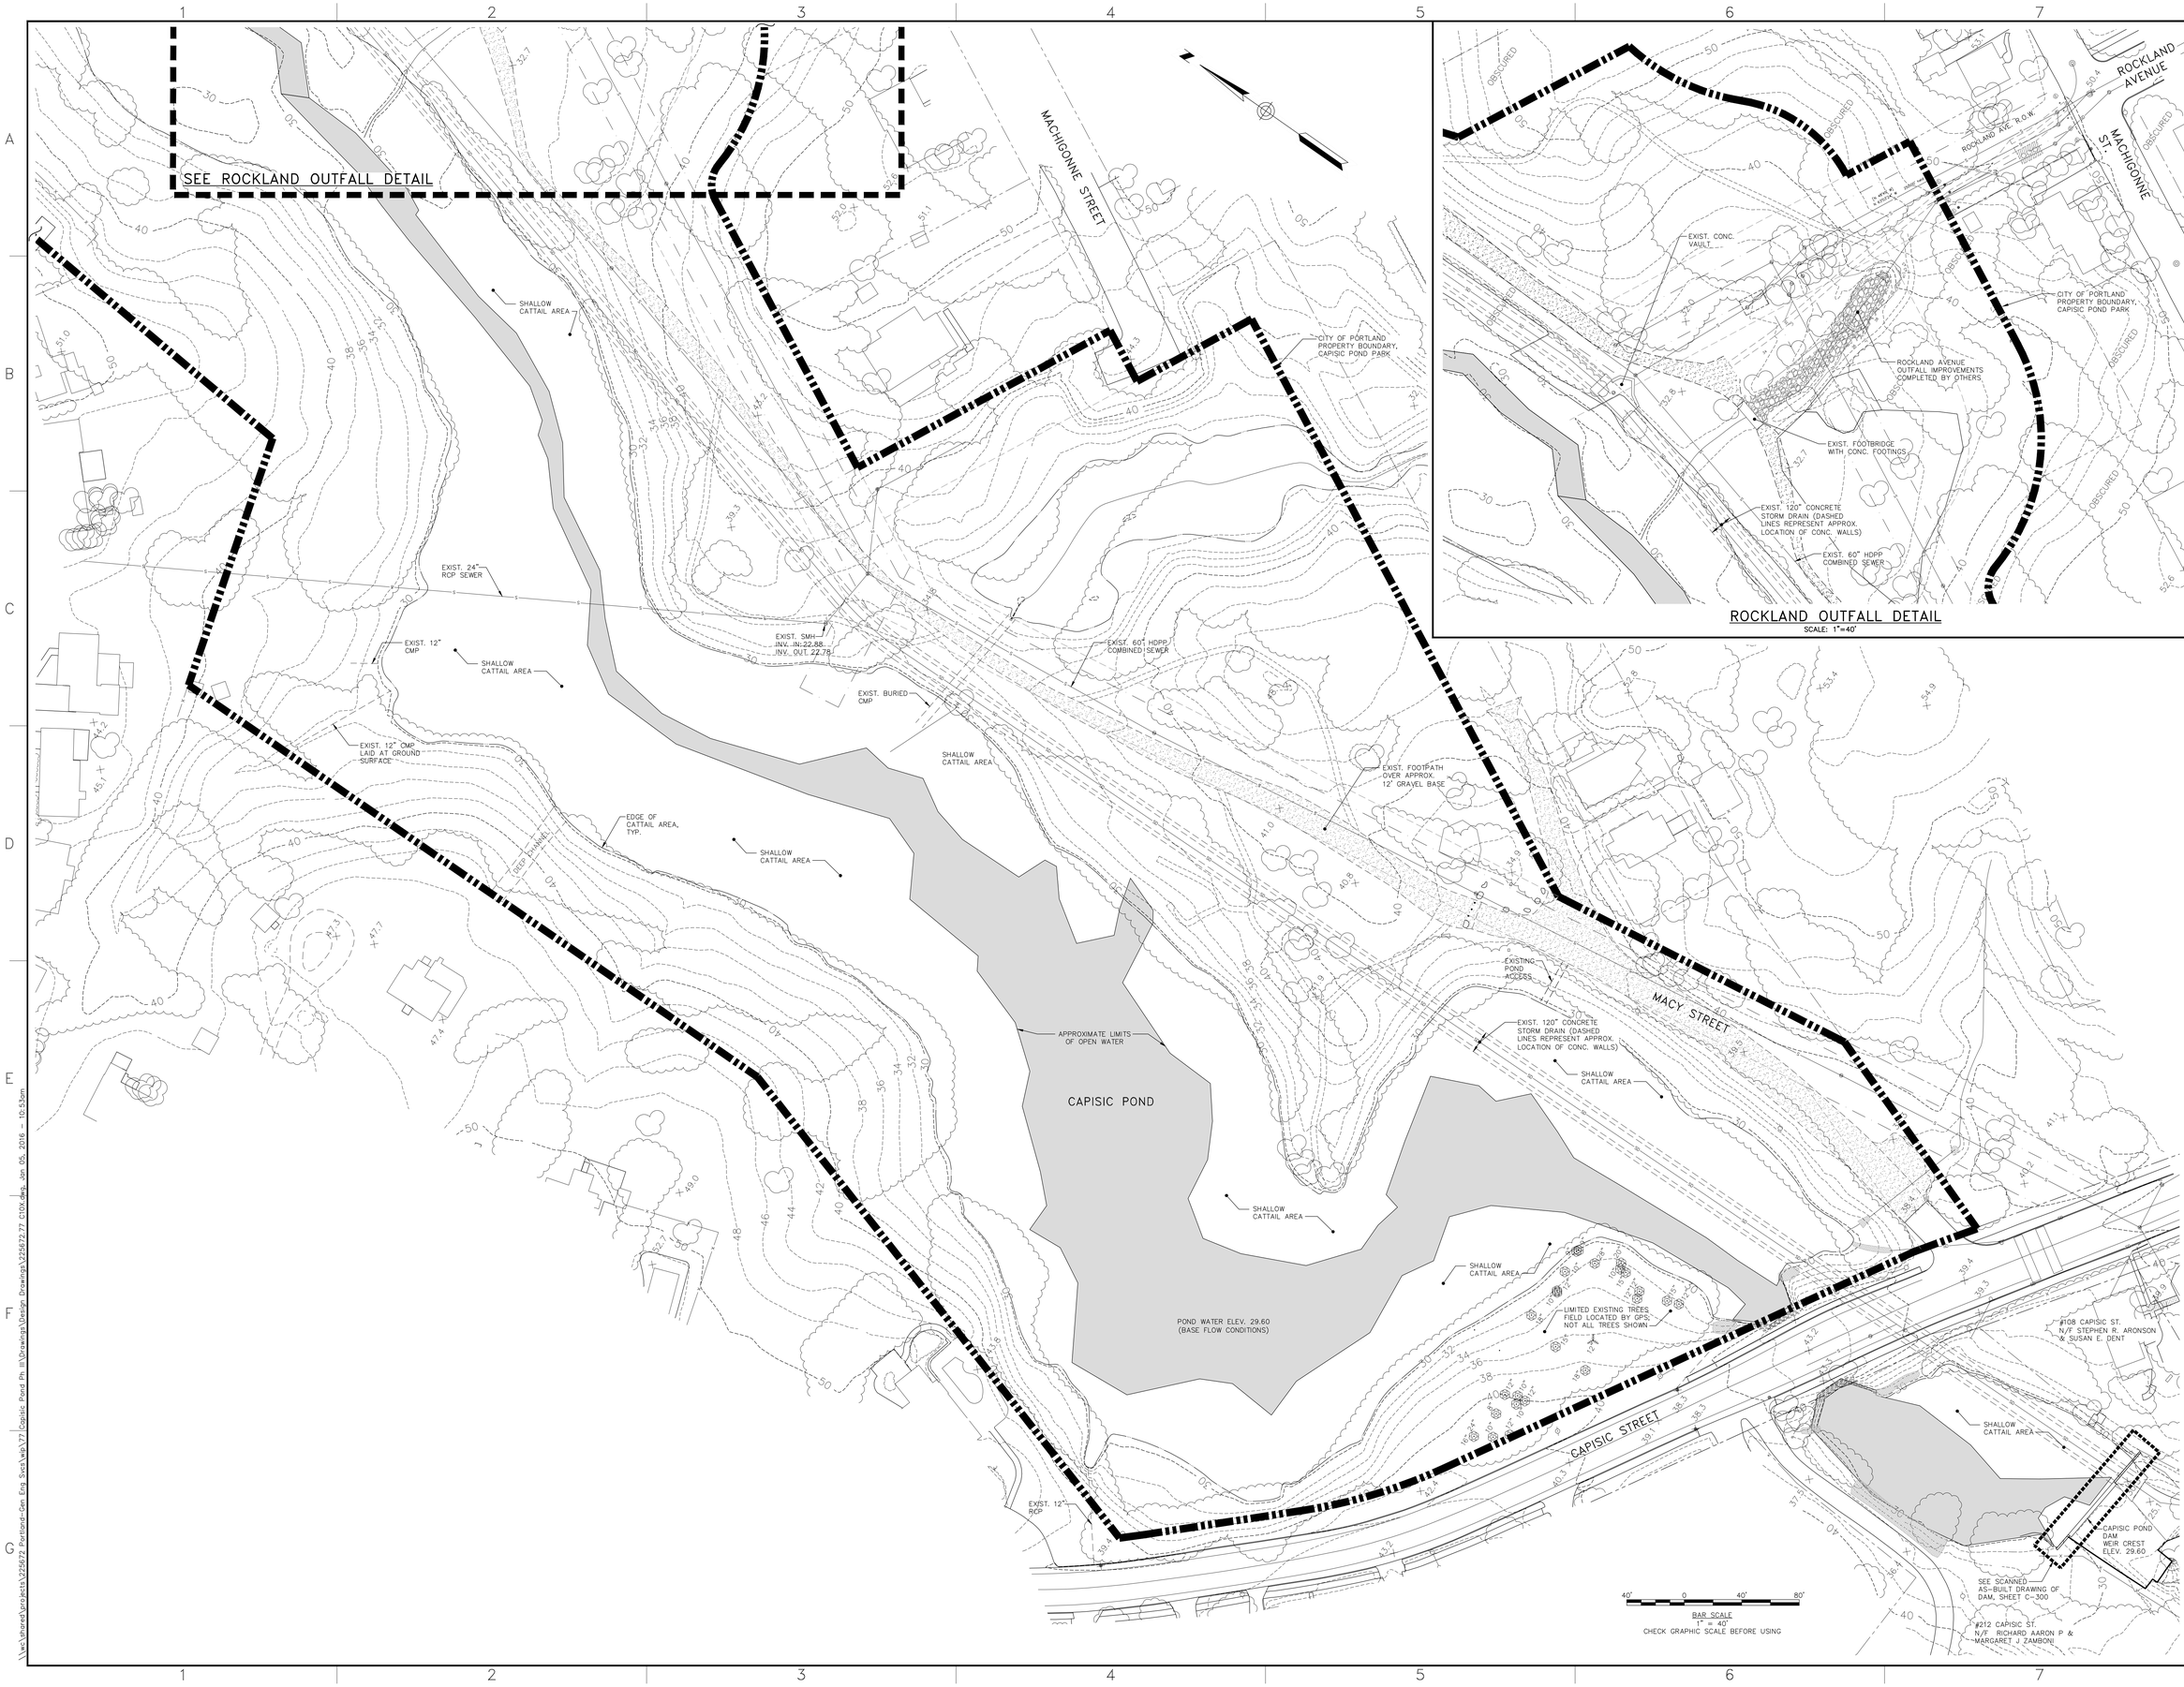

30x42

WOODARD & CURRAN
41 Hutchins Drive
Portland, Maine 04102
800.426.4262 | www.woodardcurran.com
COMMITMENT & INTEGRITY DRIVE RESULTS

THIS DOCUMENT IS THE PROPERTY OF WOODARD & CURRAN INC. AND ITS CLIENT. REPRODUCTION OR MODIFICATION WITHOUT WRITTEN PERMISSION IS PROHIBITED.

STATE OF MAINE DAVID A. SENUS 10791 LICENSED PROFESSIONAL ENGINEER 8/18/2016

REV	DESCRIPTION	DATE

DESIGNED BY: DAS
DRAWN BY: BCM
CHECKED BY: DAS

EXISTING CONDITIONS

CITY OF PORTLAND PORTLAND, MAINE

CAPISIC POND ENHANCEMENTS

JOB NO.: 225672.77
DATE: JANUARY 8, 2016
SCALE: 1"=40'
SHEET: 2 OF 9

C-100