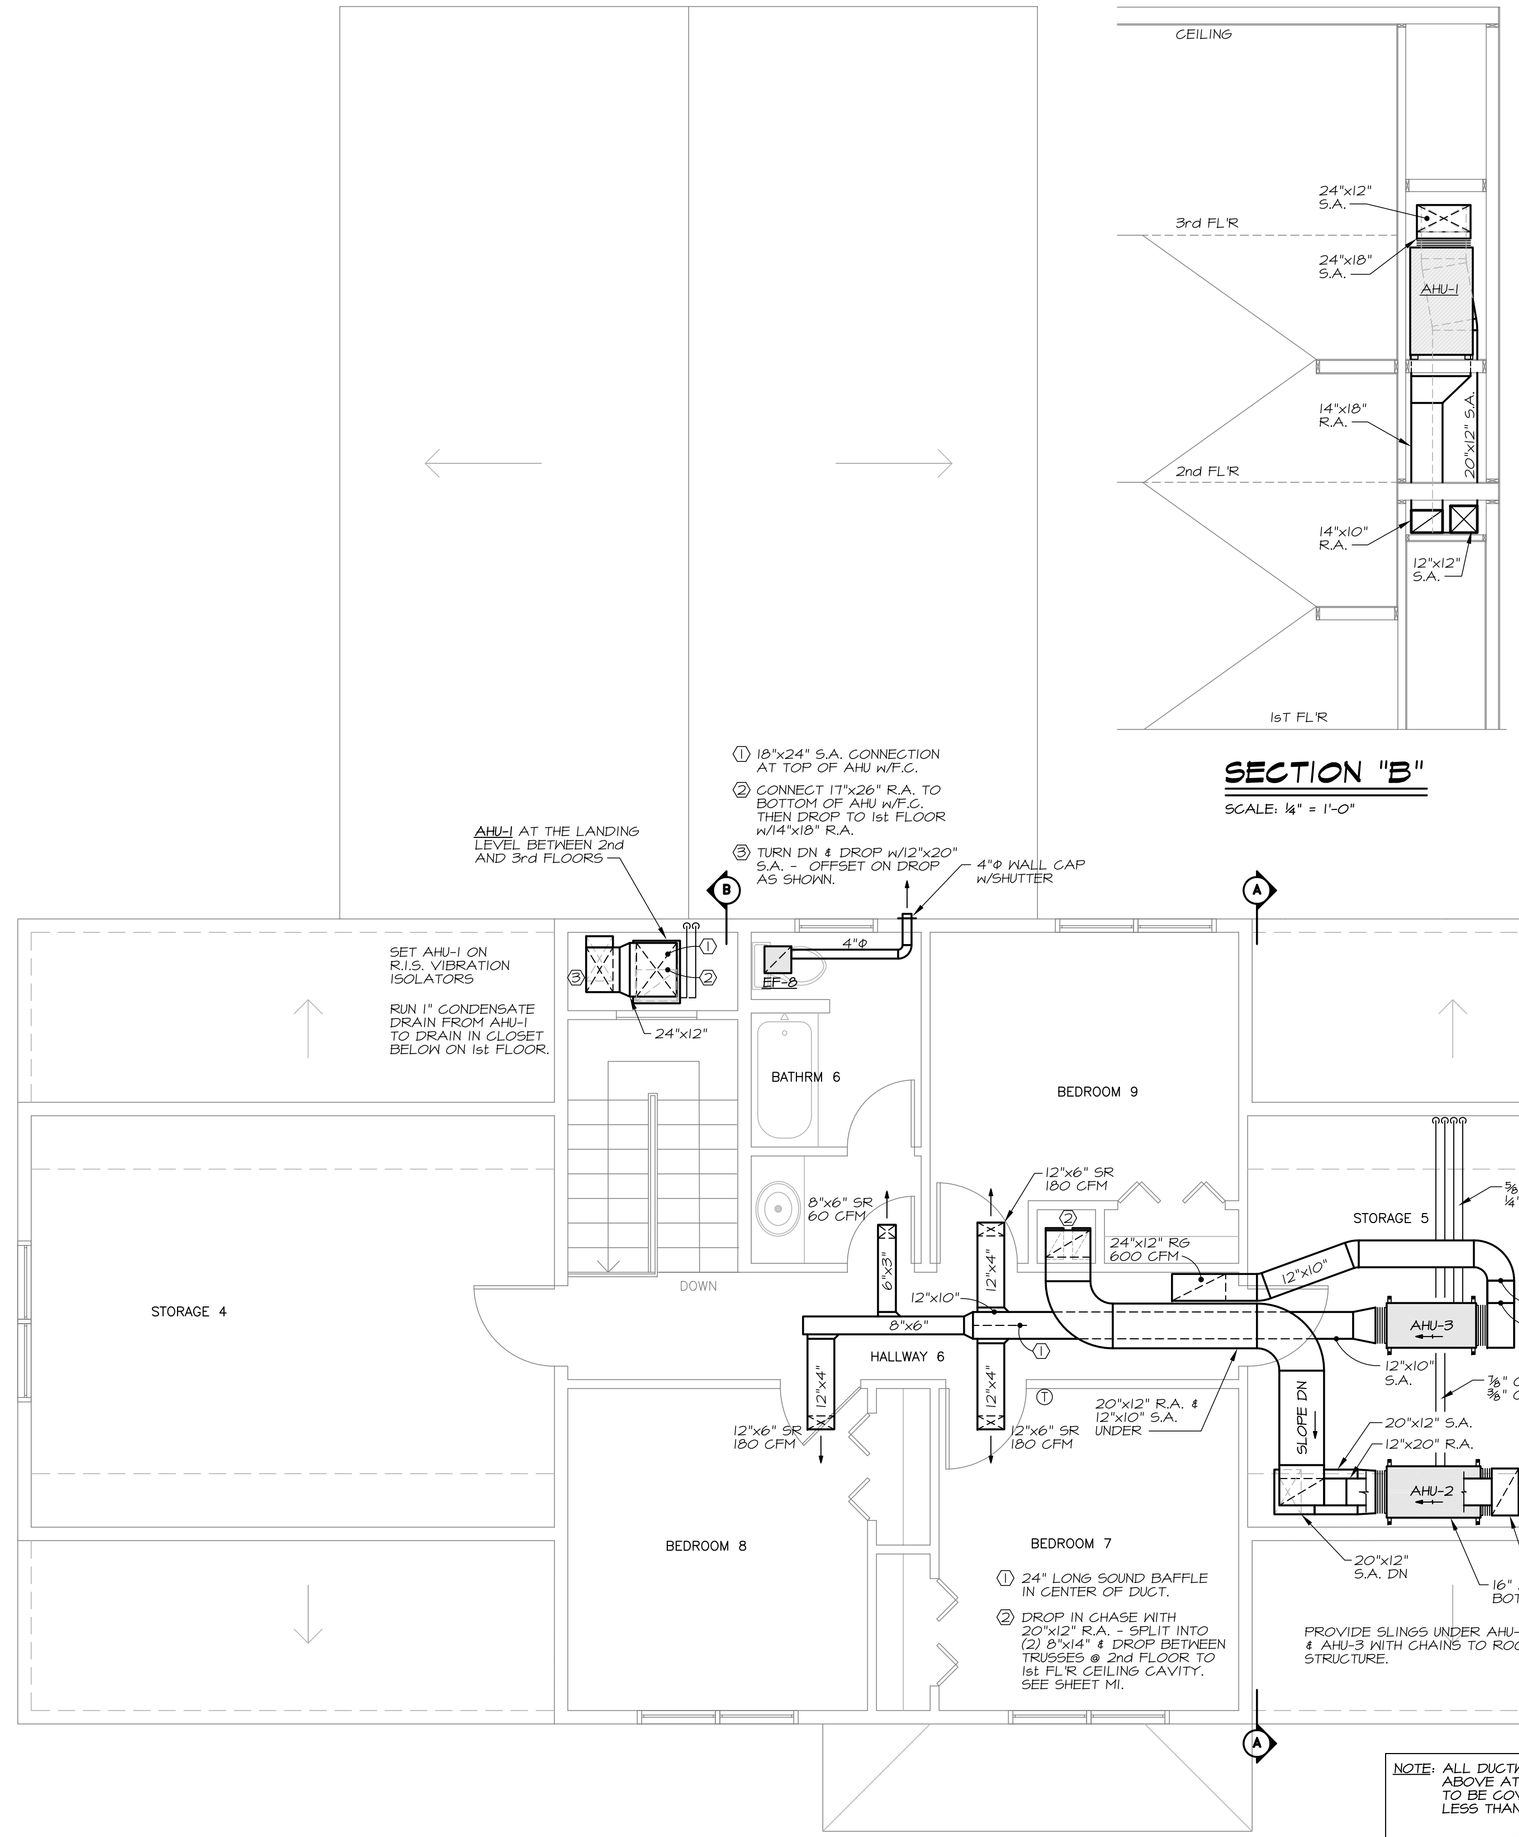

SECTION "B"

SCALE: ¼" = 1'-0"

NOTE: ALL DUCTWORK LOCATED ABOVE ATTIC INSULATION TO BE COVERED W/NOT LESS THAN 3" DUCT WRAP.

USE FLEXIBLE CONNECTIONS AT ALL DUCT ATTACHMENTS TO AIR HANDLERS.

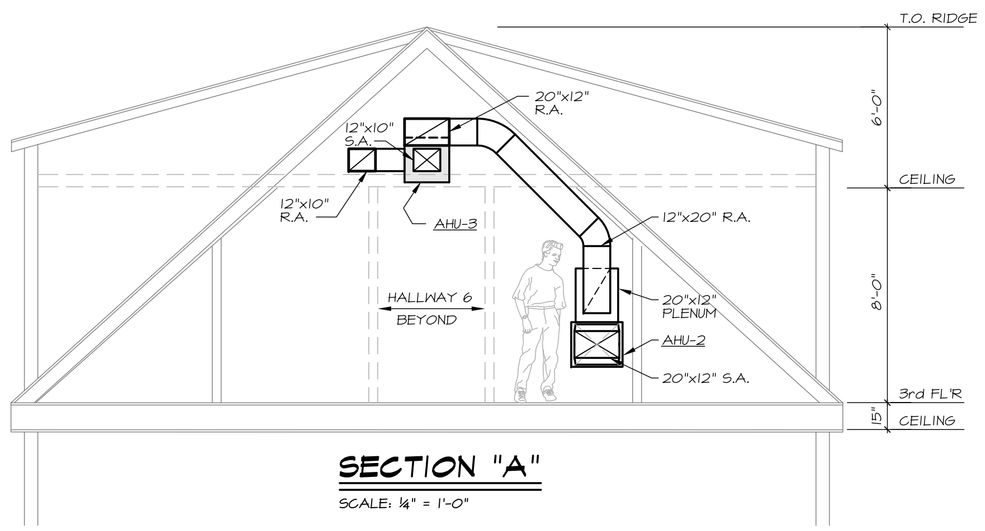

SECTION "A"

SCALE: ¼" = 1'-0"

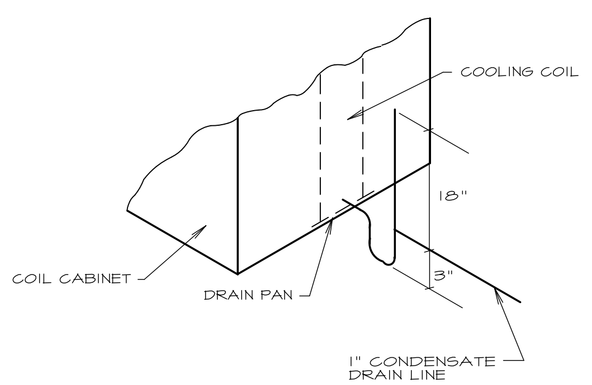

AHU COIL CONDENSATE CONNECTION DETAILS

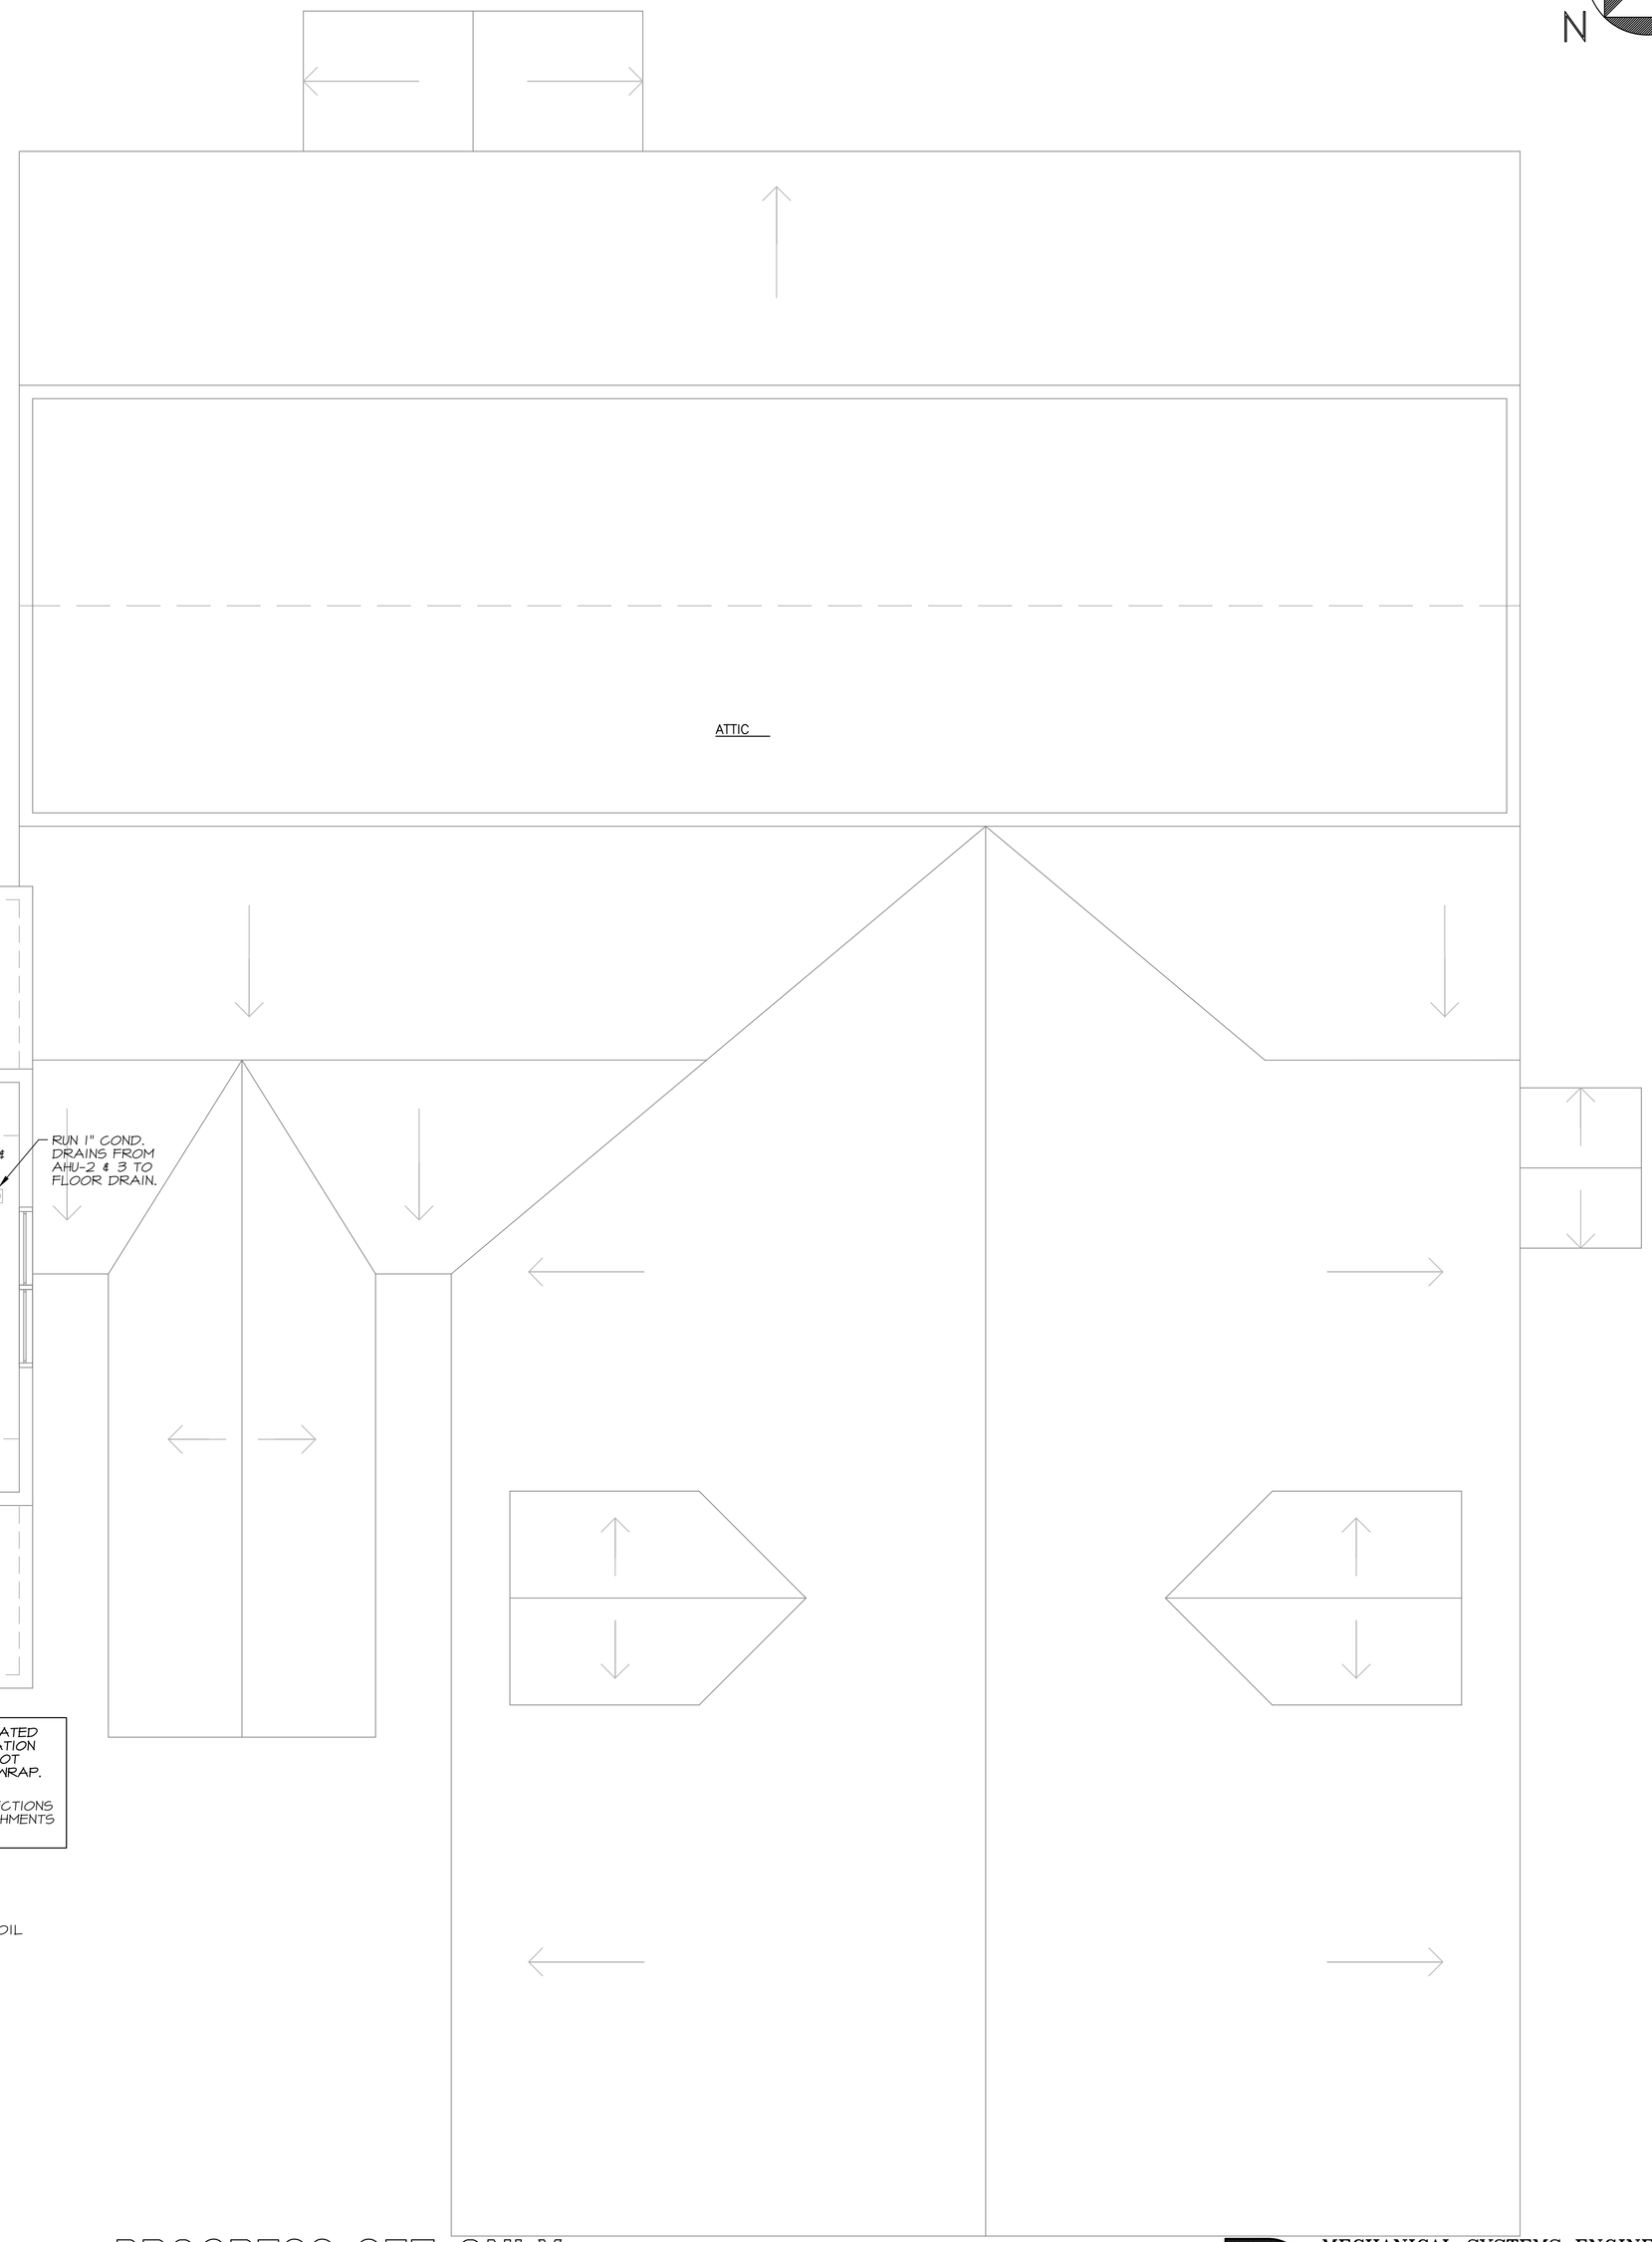

PROGRESS SET ONLY FOR REVIEW BY AUTHORITIES HAVING JURISDICTION

¼" = 1'-0"

MECHANICAL SYSTEMS ENGINEERS
ROYAL RIVER CENTER, UNIT #10
10 FOREST FALLS DRIVE
YARMOUTH, MAINE 04096
VOICE: (207) 846-1441
FAX: (207) 846-1443
mechsys@maine.rr.com

© COPYRIGHT 2007

RICHARD ABRAHAMS ASSOCIATES

ARCHITECTS

5 IRIS DRIVE
SCARBOROUGH, ME 04074

PHONE, FAX: (207) 885-0214
E-MAIL: RWABRAHAMS@MAINE.RR.COM

STATE OF MAINE · Kurt F. Magnusson 10257 · REGISTERED PROFESSIONAL ENGINEER

THIS DRAWING, DESIGN, AND ELECTRONIC FILE ARE THE PROPERTY OF RICHARD ABRAHAMS ASSOCIATES ARCHITECTS. THE REPRODUCTION, COPYING, OR ANY OTHER USE OF THIS DOCUMENT WITHOUT WRITTEN CONSENT OF RICHARD ABRAHAMS ASSOCIATES ARCHITECTS IS STRICTLY FORBIDDEN BY FEDERAL COPYRIGHT LAW.

NO.	DESCRIPTION	DATE
	REVISION	

PROPOSED NEW SYNAGOGUE AND RESIDENCE

POMEROY STREET
PORTLAND, MAINE

OWNER
CHABAD LUBAVITCH OF MAINE, INC.
101 CRAIGIE STREET
PORTLAND, ME 04102

DATE	06.28.2007
SCALE	1/4" = 1'-0"
DRAWN BY	R.E.M.
JOB NO.	0702
DESIGN STAGE	REVIEW DOCUMENTS

SHEET TITLE
THIRD FLOOR MECHANICAL DUCT PLAN

M-3

June 27, 2007 - 1:16 pm
\\Mestps1\projects\0712\Drawings\0712 M1-M3.dwg